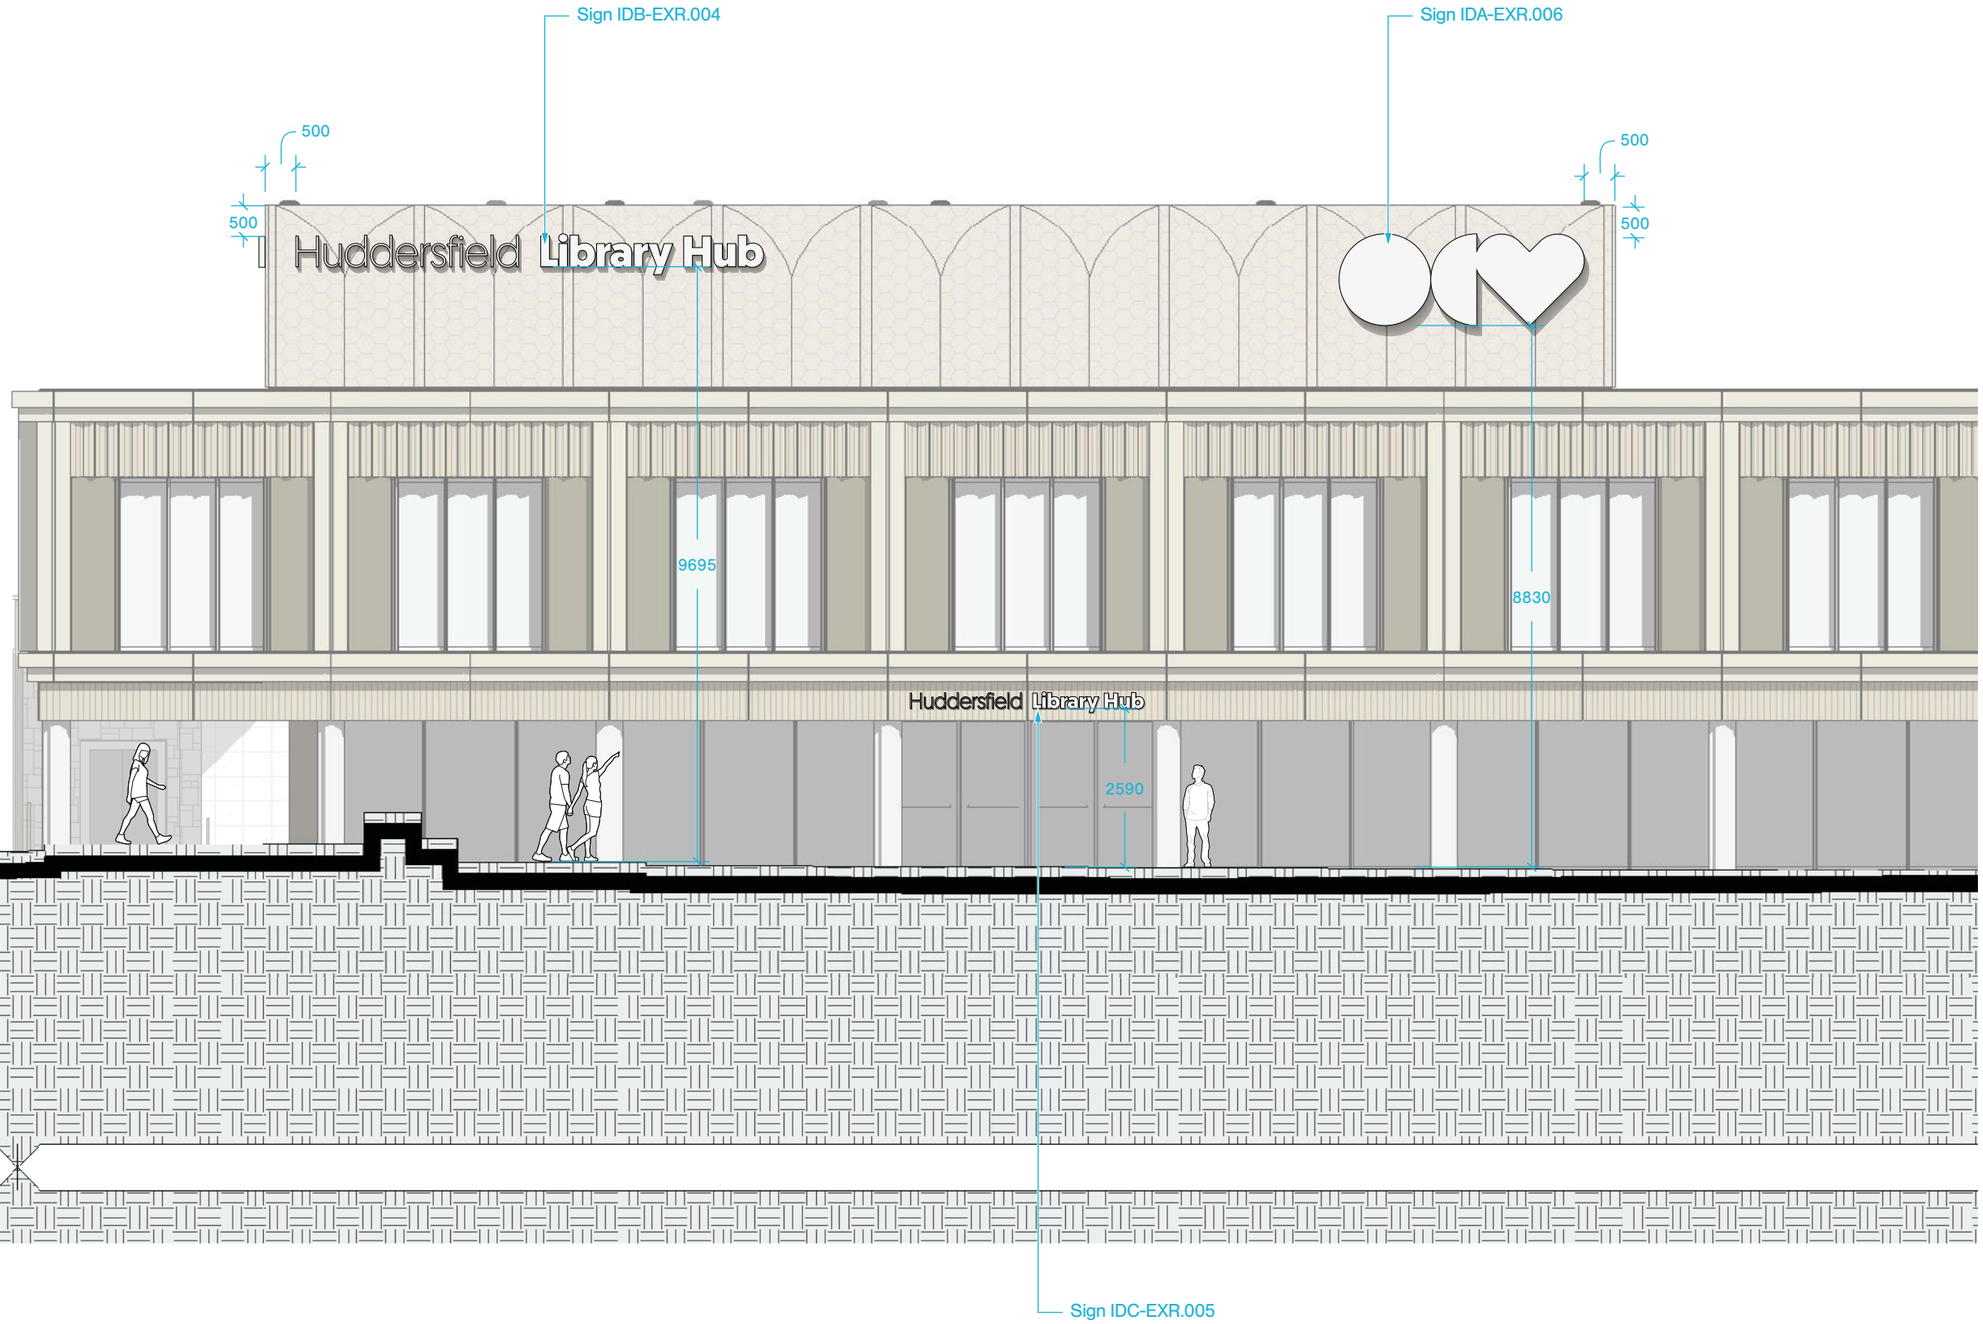

01 West Elevation
1:100

f.r.a.
Shrewsbury, UK
www.fracreative.com

Our Cultural Heart
2607
Kirkless Council

Issue Date: 2026-04-16
AA/ WM

A

Revision History:
A: 260416, First Issue

Notes:

EX

Exterior ID Signs
DI-100.02
Design Intent 010