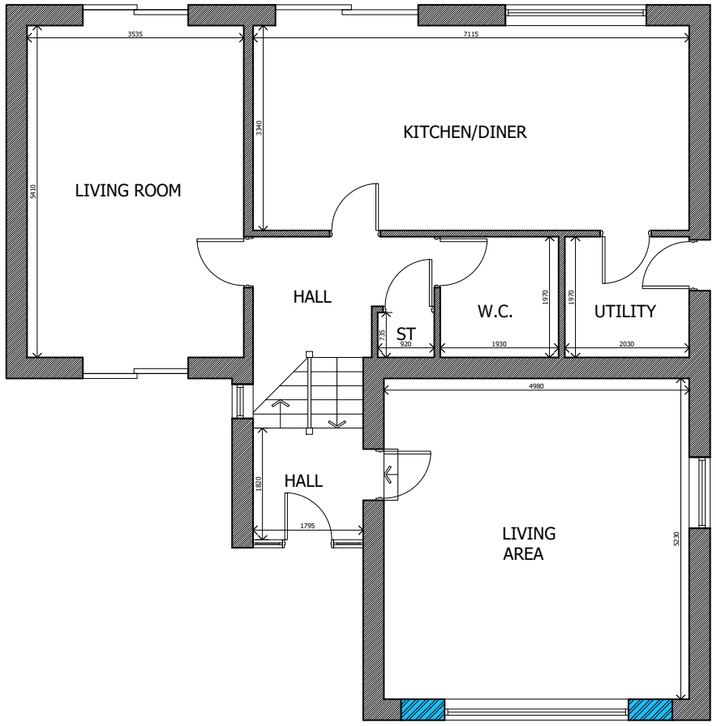

1. Proposed Ground Floor Plan
Scale 1:100

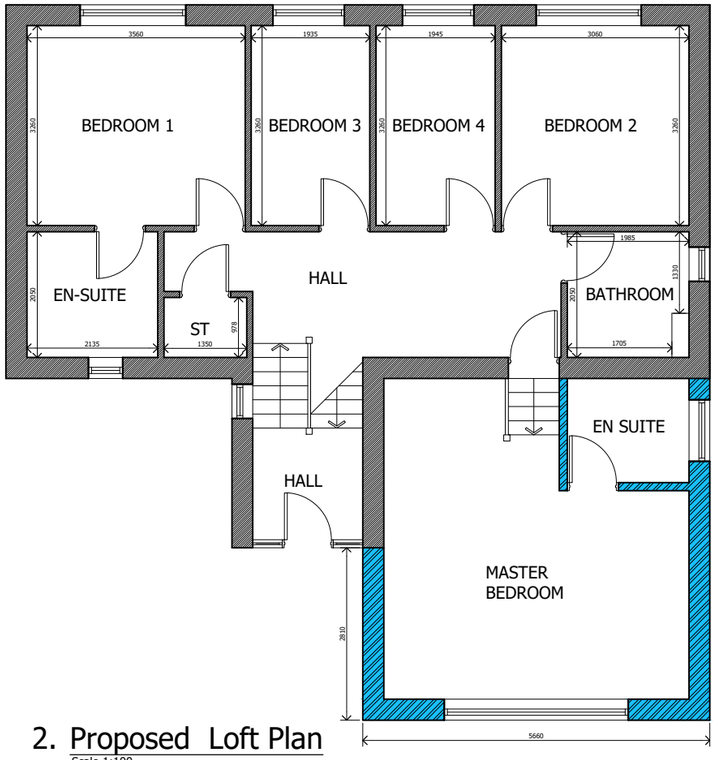

2. Proposed Loft Plan
Scale 1:100

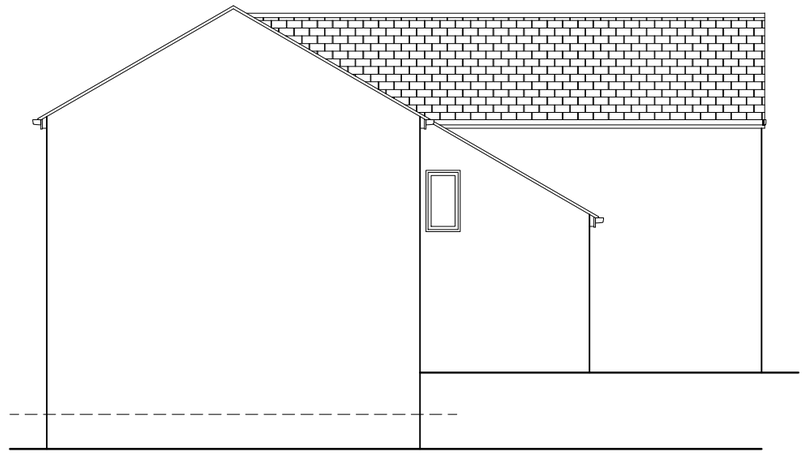

3. Proposed Roof Plan
Scale 1:100

4. Proposed South Elevation
Scale 1:100

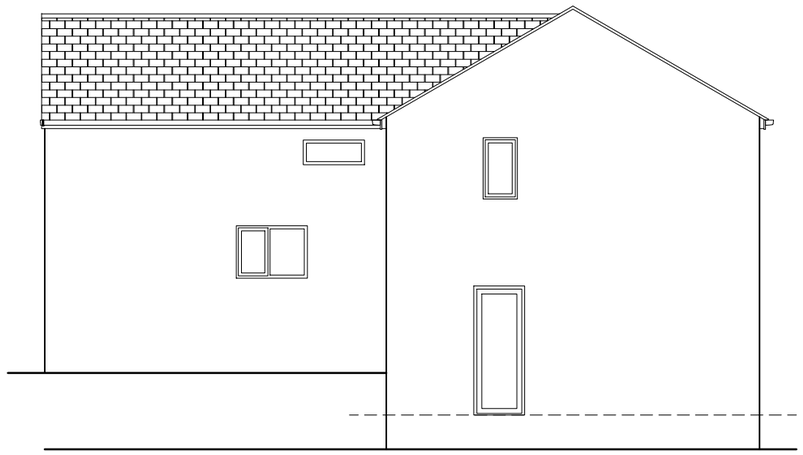

5. Proposed East Elevation
Scale 1:100

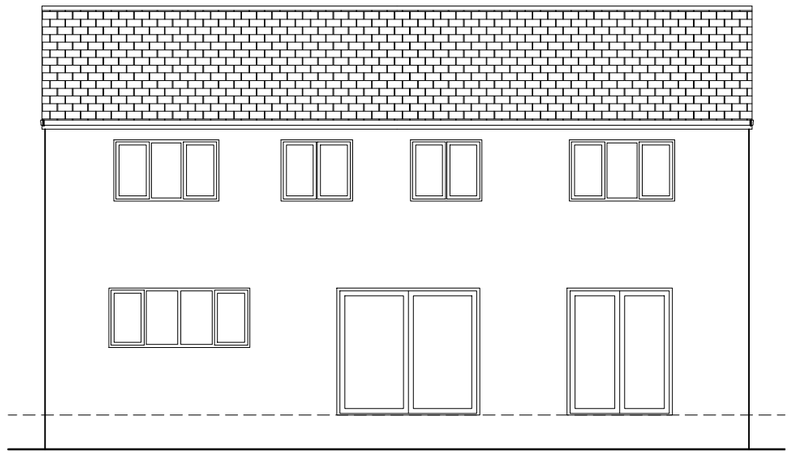

6. Proposed North Elevation
Scale 1:100

Proposed

drawmyextension.co.uk

DME Group Ltd
21A Phoebe Lane Industrial Estate,
Phoebe Lane, Halifax, HX3 9EX

T:+44 (0)300 303 3168
E: hello@drawmyextension.co.uk
W:www.drawmyextension.co.uk

All work to be carried out in accordance with the requirements of the Building Regulations and the Water Authority Regulations currently in force.

Do not scale from this drawing. DME Group to be notified of any discrepancies.

Verify relevant dimensions on site before commencing work or preparing shop drawings.

This drawing is copyright.

PROJECT
Second Storey Extension
82 Croft Gardens
Huddersfield
HD2 2FL

DRAWING TITLE
Proposed Plans and Elevations

PROJECT NO.	DRAWING. NO.	REVISION
22196	03	

STATUS PLANNING SUBMISSION

SCALE 1:100 @ A3 DATE May 2022 DRAWN