A1

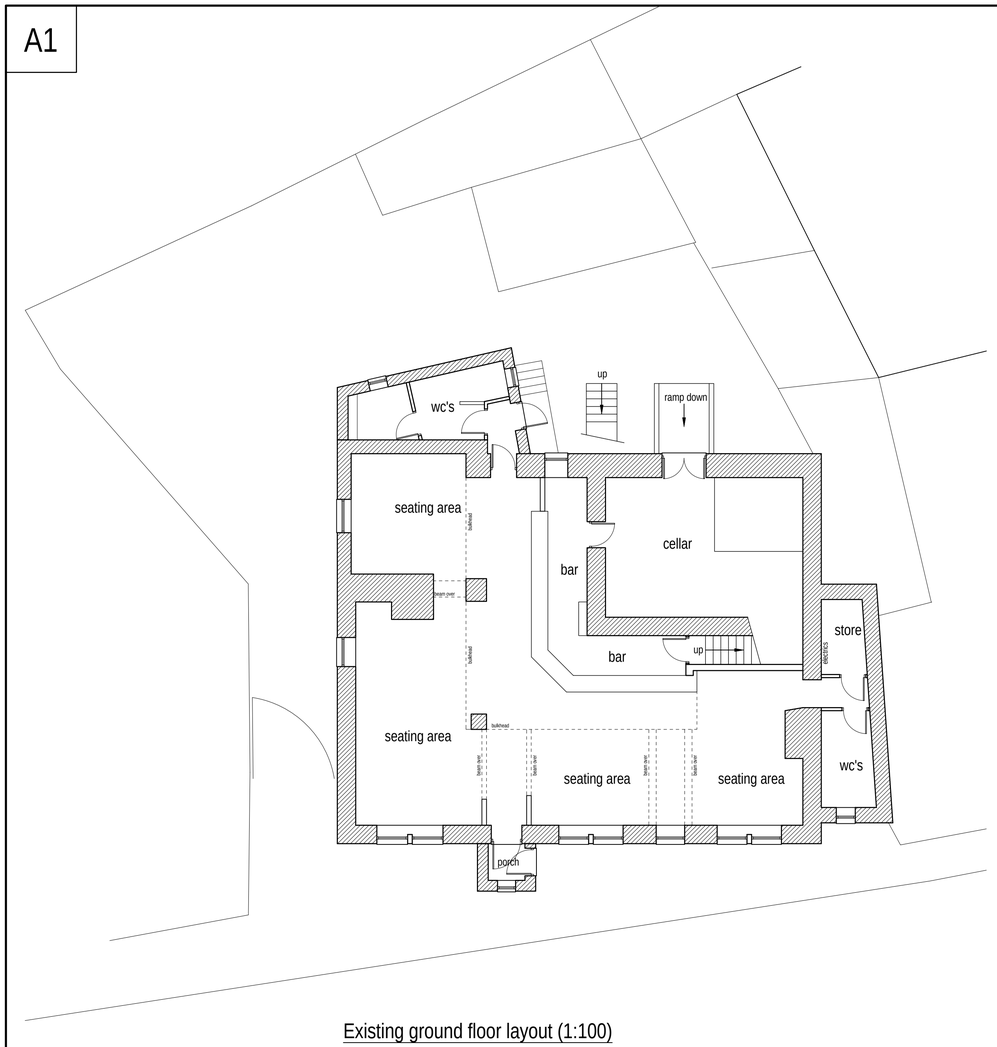

Existing ground floor layout (1:100)

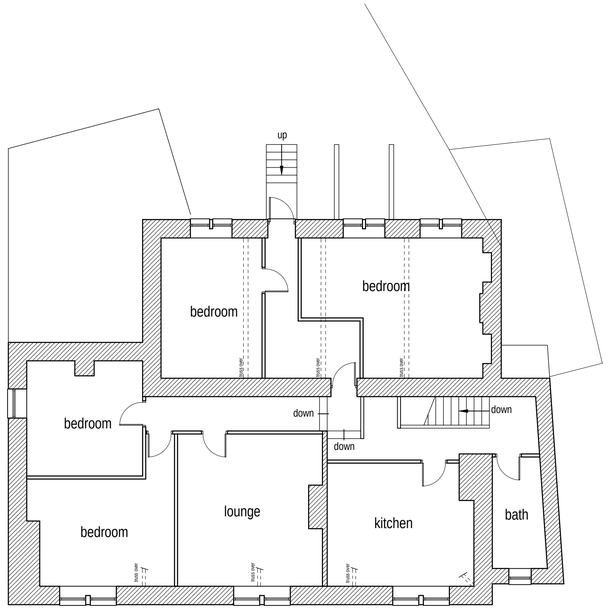

Existing first floor layout (1:100)

Existing front/south facing elevation (1:100)

0m	Scale 1:50	4m
0m	Scale 1:100	8m
0m	Scale 1:200	16m
0m	Scale 1:500	40m
0m	Scale 1:1250	100m

(When to scale of original plan bar = 8cm)

Notes;
1. Setting out to be the responsibility of contractor.
2. Contractor to pay particular attention to pitch of roof and headroom at stairs.
3. Any discrepancies to be reported to Colne Valley Design.

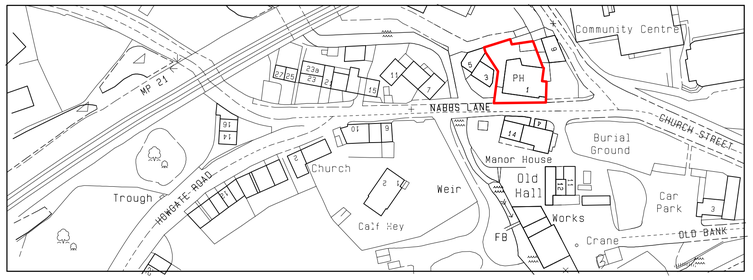

Location plan (1:1250)

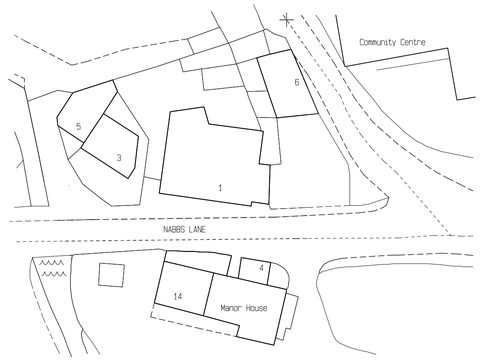

Block plan (1:500)

Colne Valley Design
8 Meadow Lane
Slaithwaite
Huddersfield HD7 5EX

Tel: 01484 842097
Mobile: 07867 803312
E-mail: mitchell@sbhomes.co.uk

Proprietor: S.A. Mitchell

Project
Proposed alterations.

For
Nabbs lane Ltd.

Address
Former Silent Woman Public House
Nabbs Lane
Slaithwiate.

Title
Existing Layouts and Elevations.

Job No.	Drawing number	Date
26 J 06.	01.	Feb 2026.