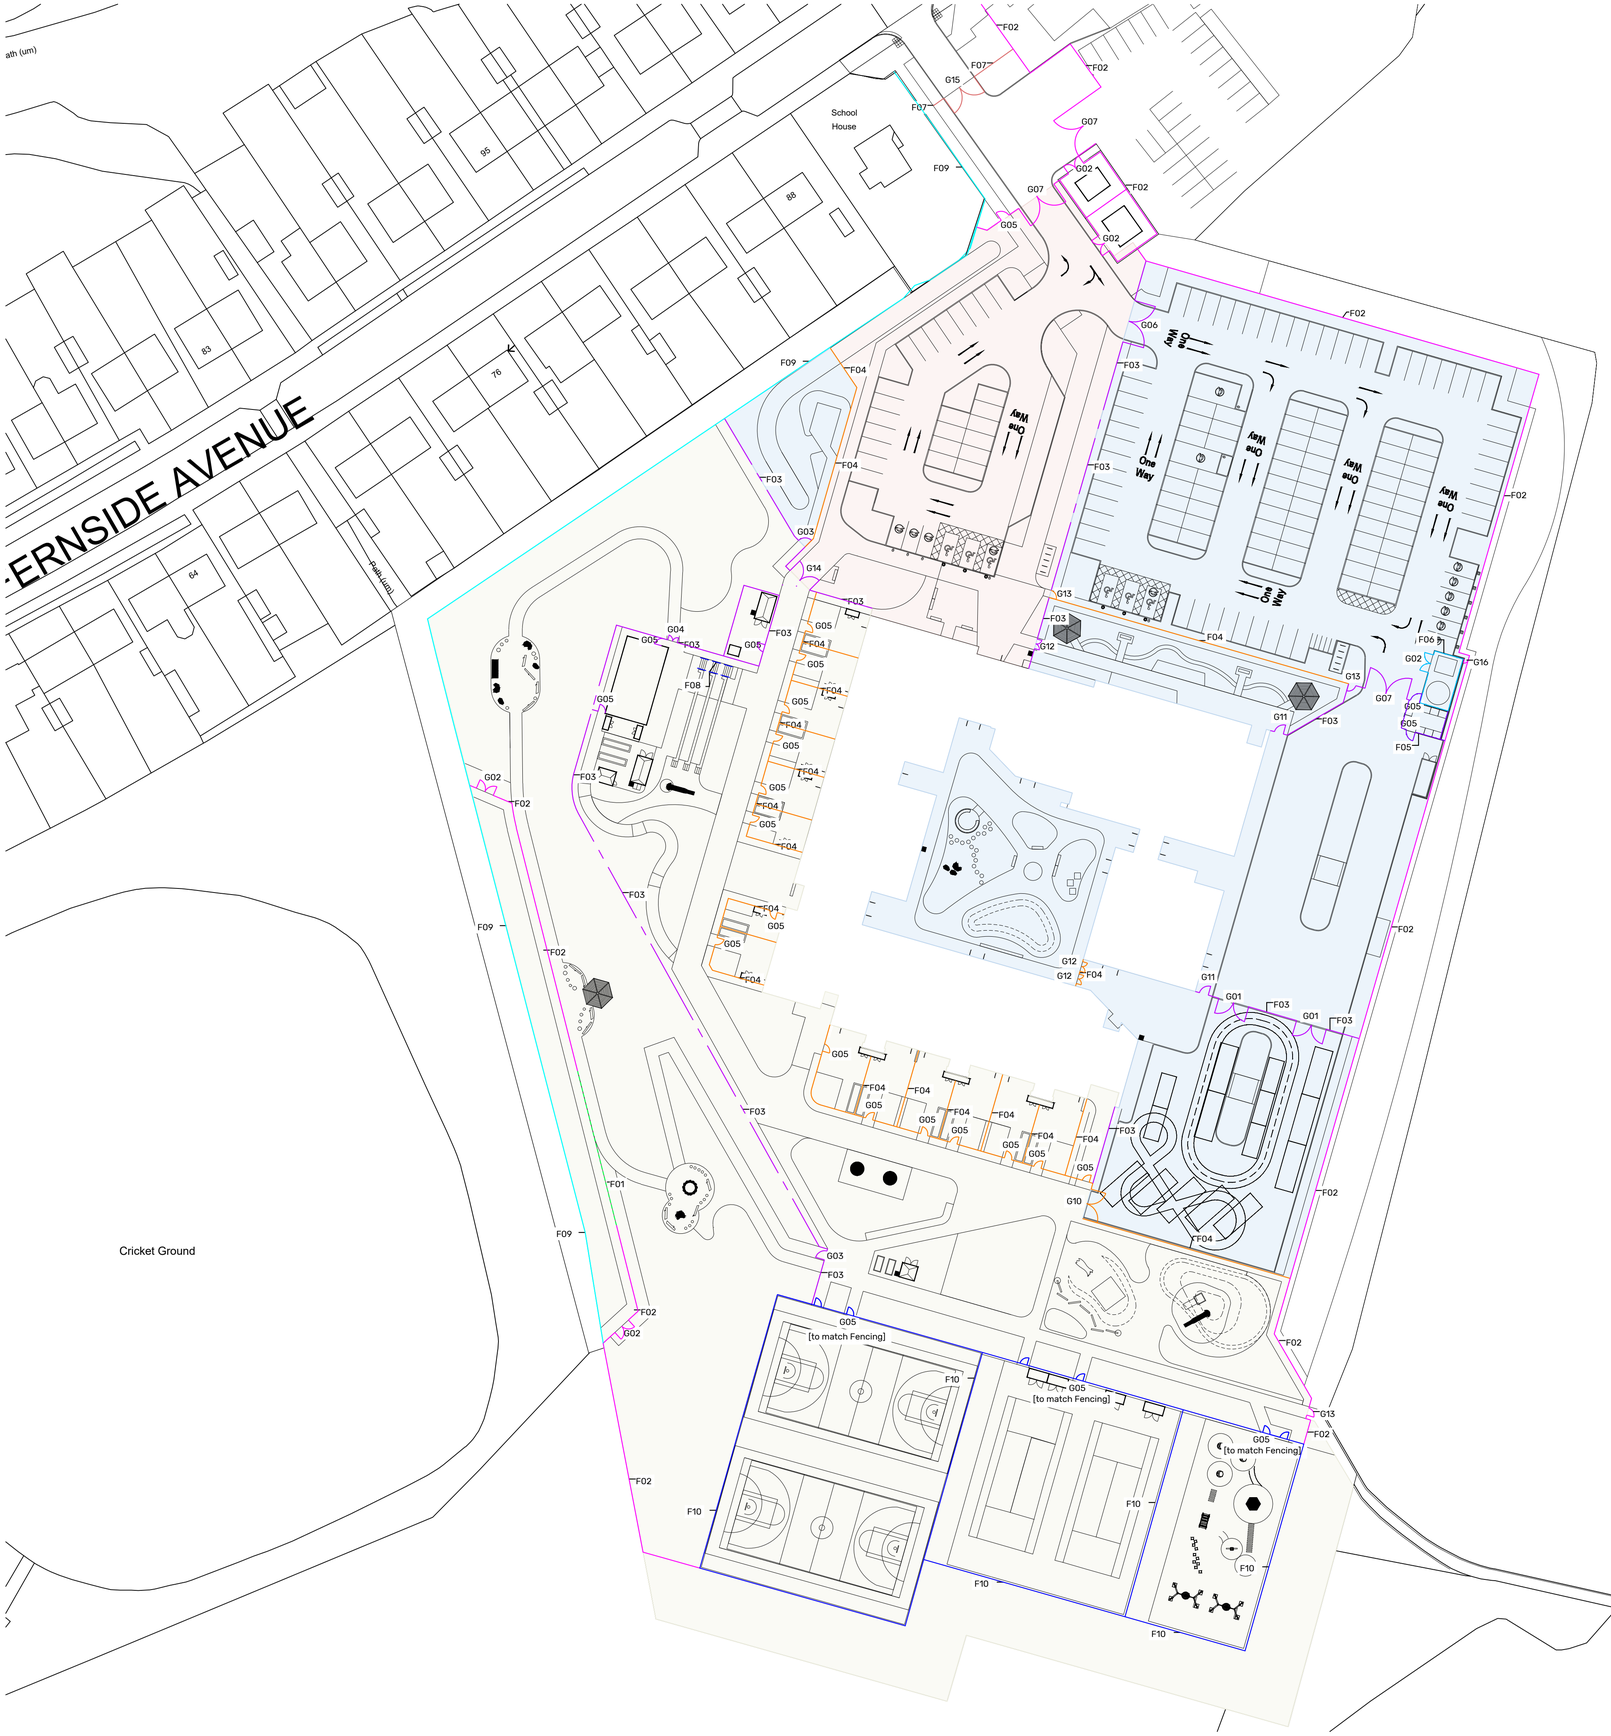

Gate Types

- G01 Double Leaf Gate, 5m Width, Manual Opening
- G02 Double Leaf Gate, 3m Width, Manual Opening
- G03 Single Leaf Gate, 1.5m Width, Manual Opening
- G04 Double Leaf Gate, 1.6m Width, Manual Opening
- G05 Single Leaf Gate, 1.5m Width, Manual Opening
- G06 Double Leaf Gate, 7m Width, Automated Opening
- G07 Double Leaf Gate, 7m Width, Manual Opening
- G08 Double Leaf Gate, 2m Width, Manual Opening
- G09 Double Leaf Gate, 4.5m Width, Manual Opening
- G10 Double Leaf Gate, 5m Width, Automated Opening
- G11 Single Leaf Gate, 1.5m Width, Automated Opening
- G12 Double Leaf Gate, 1.6m Width, Automated Opening
- G13 Single Leaf Gate, 1.2m Width, Automated Opening
- G14 Double Leaf Gate, 4.5m Width, Automated Opening
- G15 Steel Split Vehicle Barrier, 8m Width, Manual Opening
- G16 Single Leaf Gate, 1.0m Width, Manual Opening

©One-Environments Ltd. This drawing is not to be scaled. All dimensions to be verified on site prior to commencement of works. Discrepancies, ambiguities and/or omissions between this drawing & information supplied by others must be reported immediately for clarification before proceeding

NOTES

- F01 2.4m Secure Weldmesh Fencing with 4.6m ball-stop netting (with matching lockable gates where indicated)
- F02 2.4m Secure Weldmesh Fencing (with matching lockable gates where indicated)
- F03 1.8m Weldmesh Fencing (with matching lockable gates where indicated)
- F04 1.2m Weldmesh Fencing (with matching lockable gates where indicated)
- F05 2.4m Closeboard Timber Fencing (with matching manually operated gates where indicate
- F06 3.0m Closeboard Timber Fencing (with matching manually operated gates where indicate
- F07 450mm Steel Kneerail
- F08 Handrails
- F09 Existing Pallisade Fencing Retained
- F10 Existing Weldmesh Fence and Gates (single leaf) Retain
- Controlled Area
- Secure Area
- Publicly Accessible Area

REVISION | P02	DATE | 30.01.25	BY | RC	CHECKED | -	
Updated following RDD comments					
REVISION | P01	DATE | 18.12.25	BY | RC	CHECKED | -	
First Issue					

CLIENT	Kier Construction				
PROJECT	**Woodley School and College**				
TITLE	Access and Security Strategy GA				
DWG No.	NWSC-ONE-ZZ-ZZ-D-L-00009			REV	P02
STATUS	PRELIMINARY				
SCALE	1:500	@ A1	DATE 11.11.25	DRN BY	GS

0 5 10 20
metres 1:500

ONE-ENVIRONMENTS