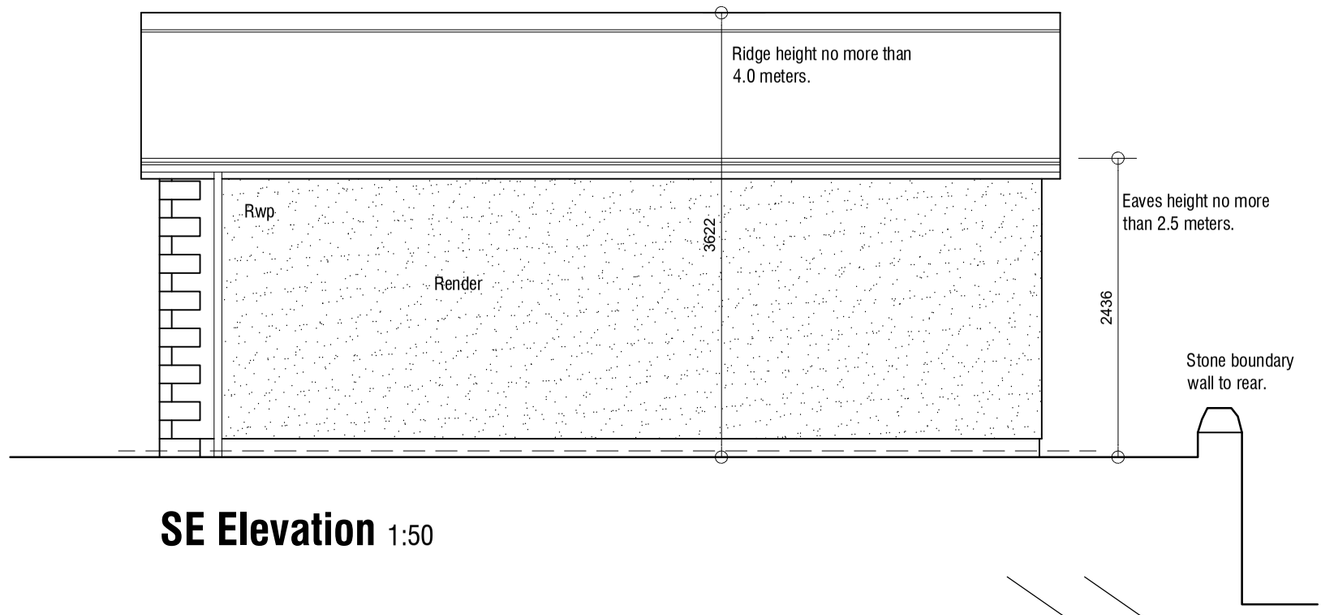

SE Elevation 1:50

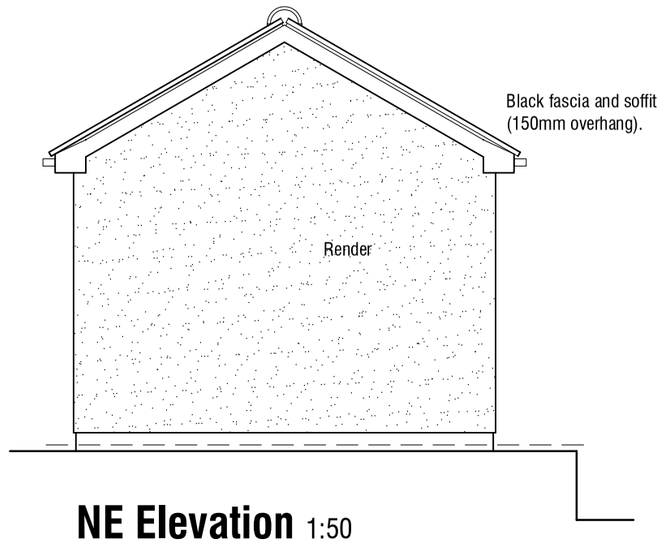

NE Elevation 1:50

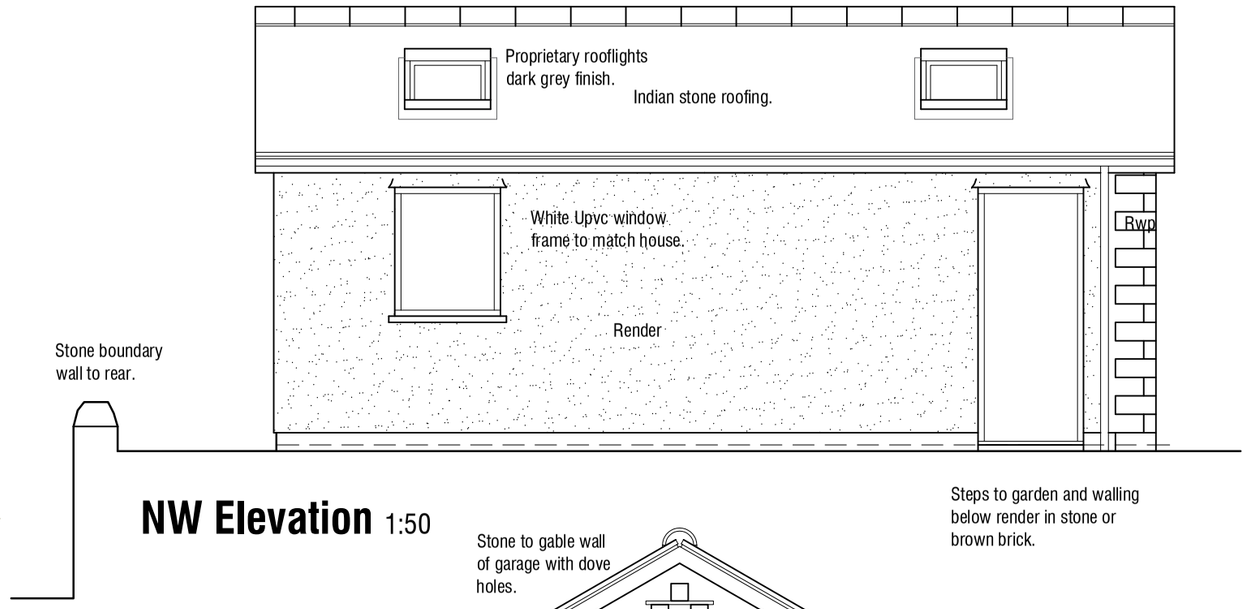

NW Elevation 1:50

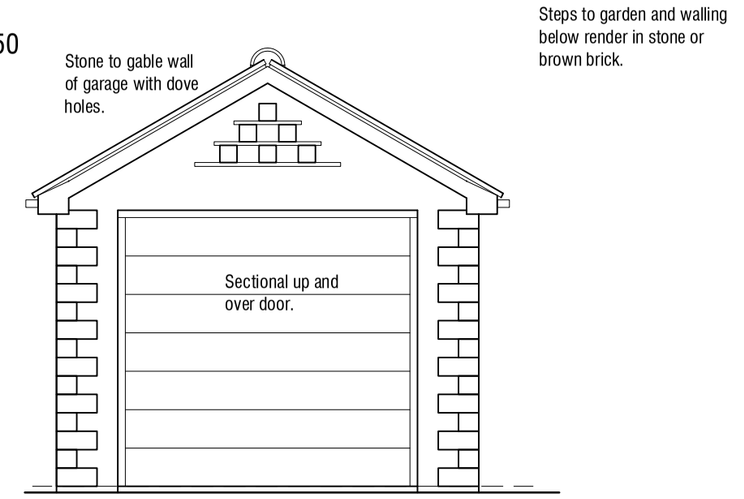

SW Elevation 1:50

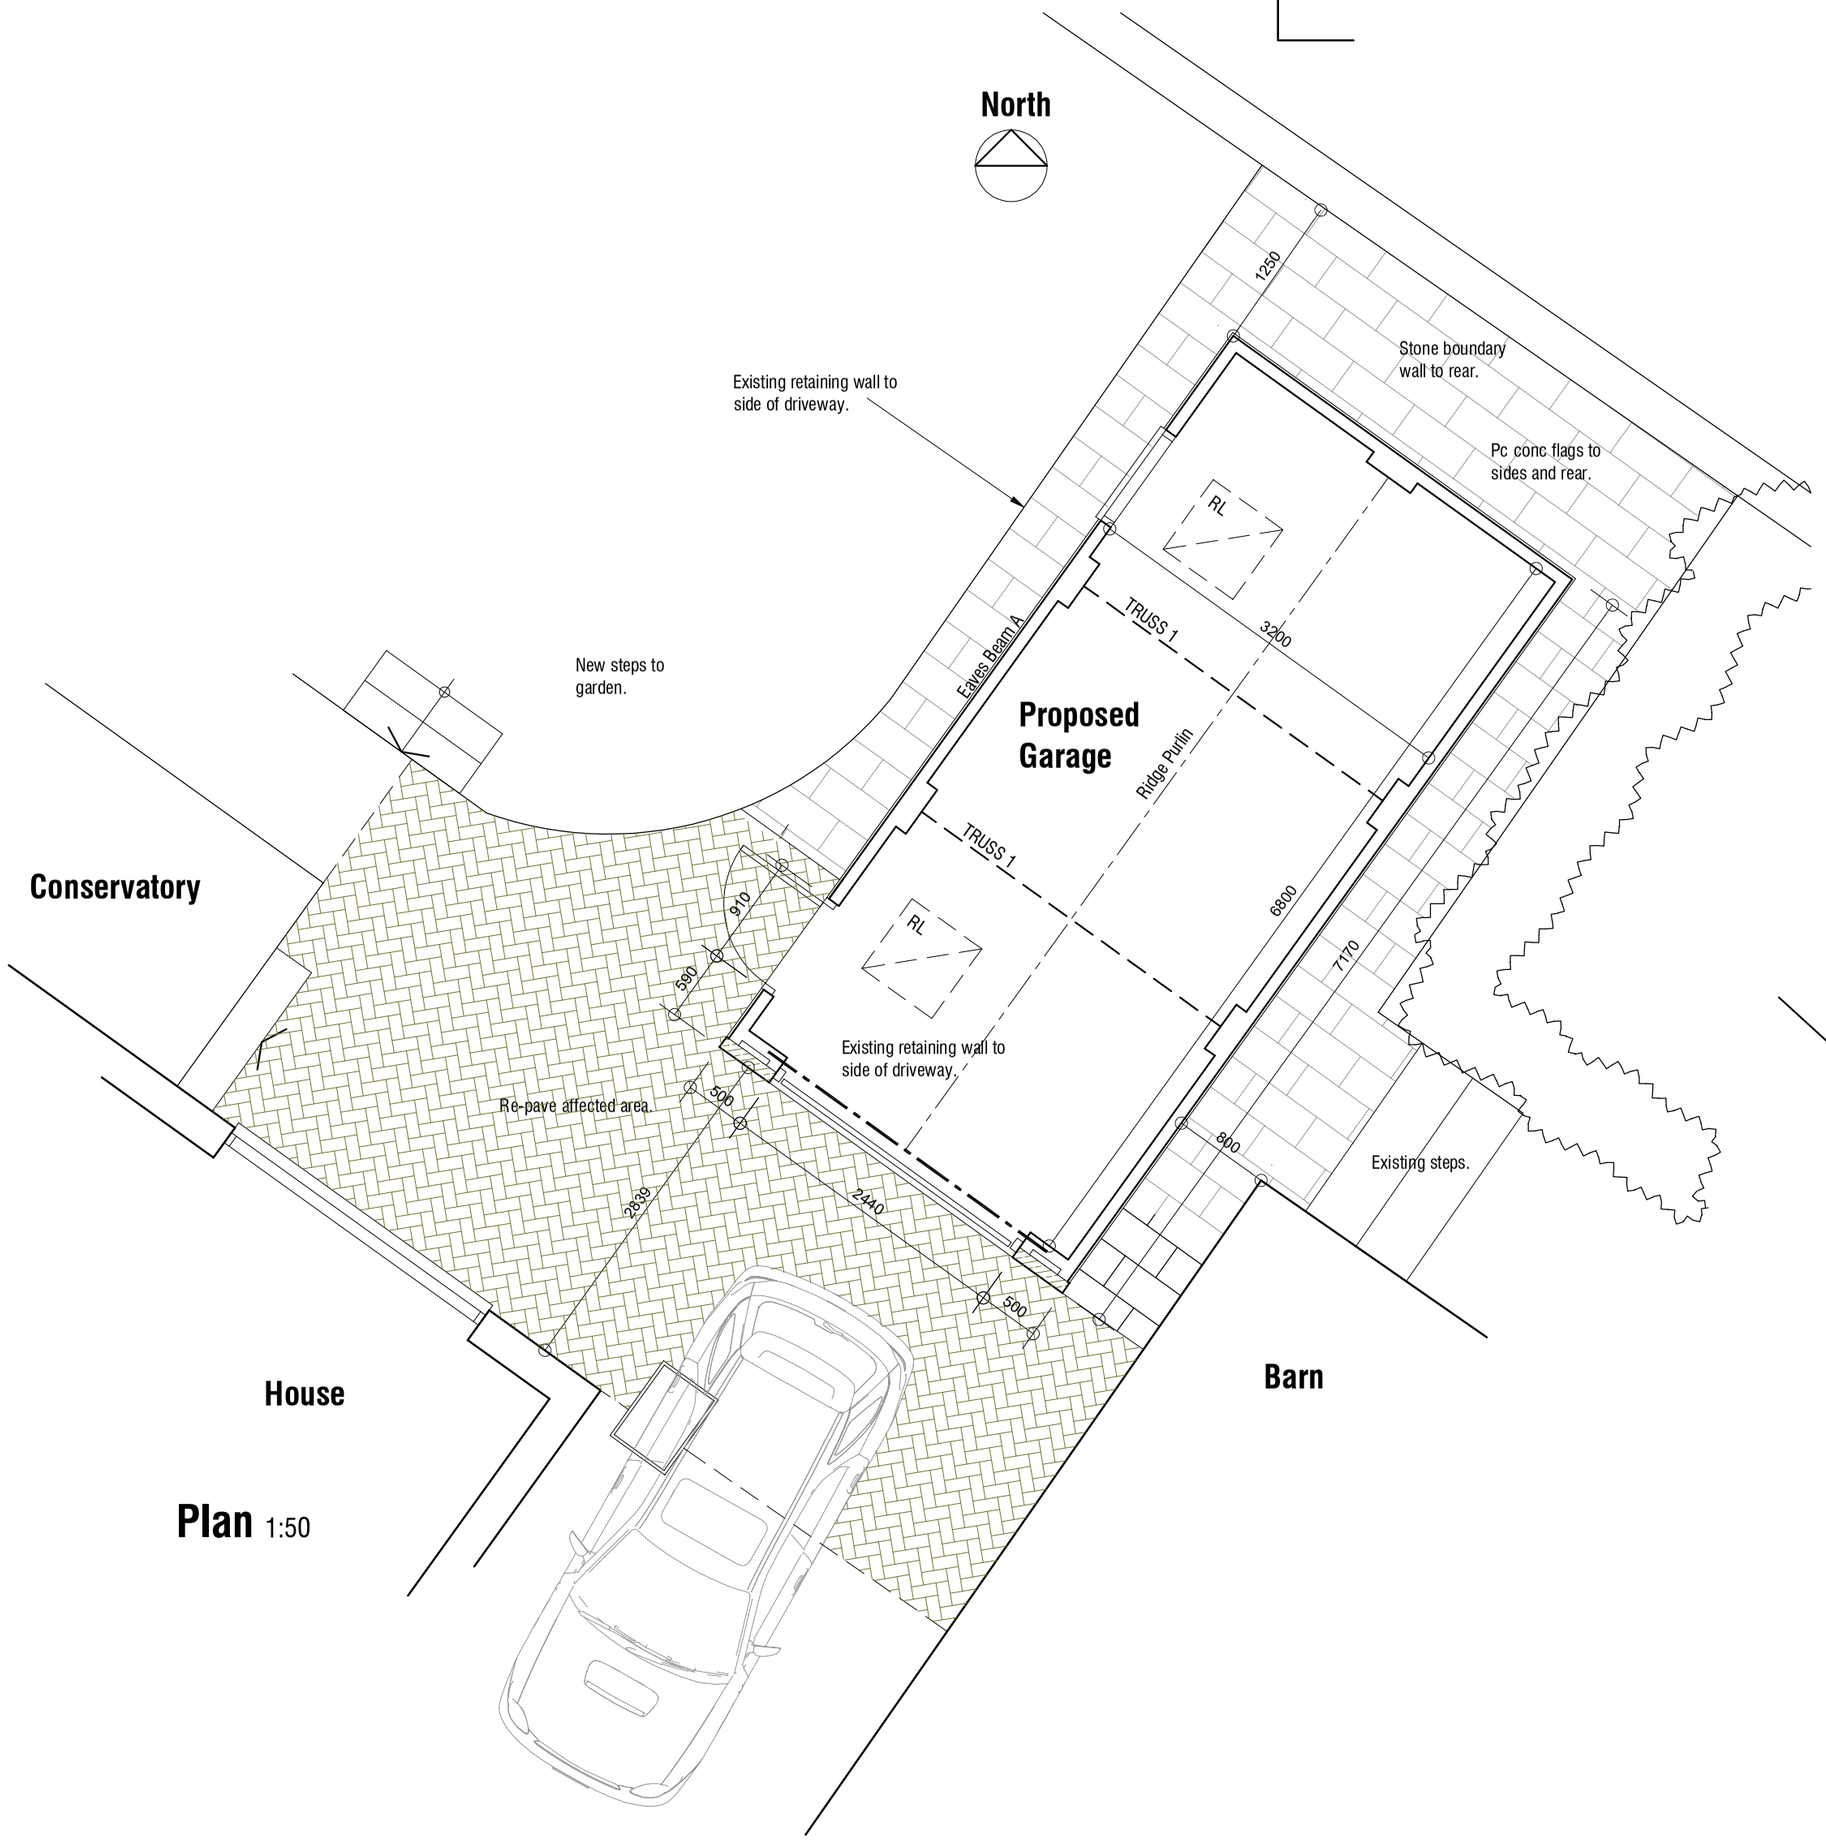

Plan 1:50

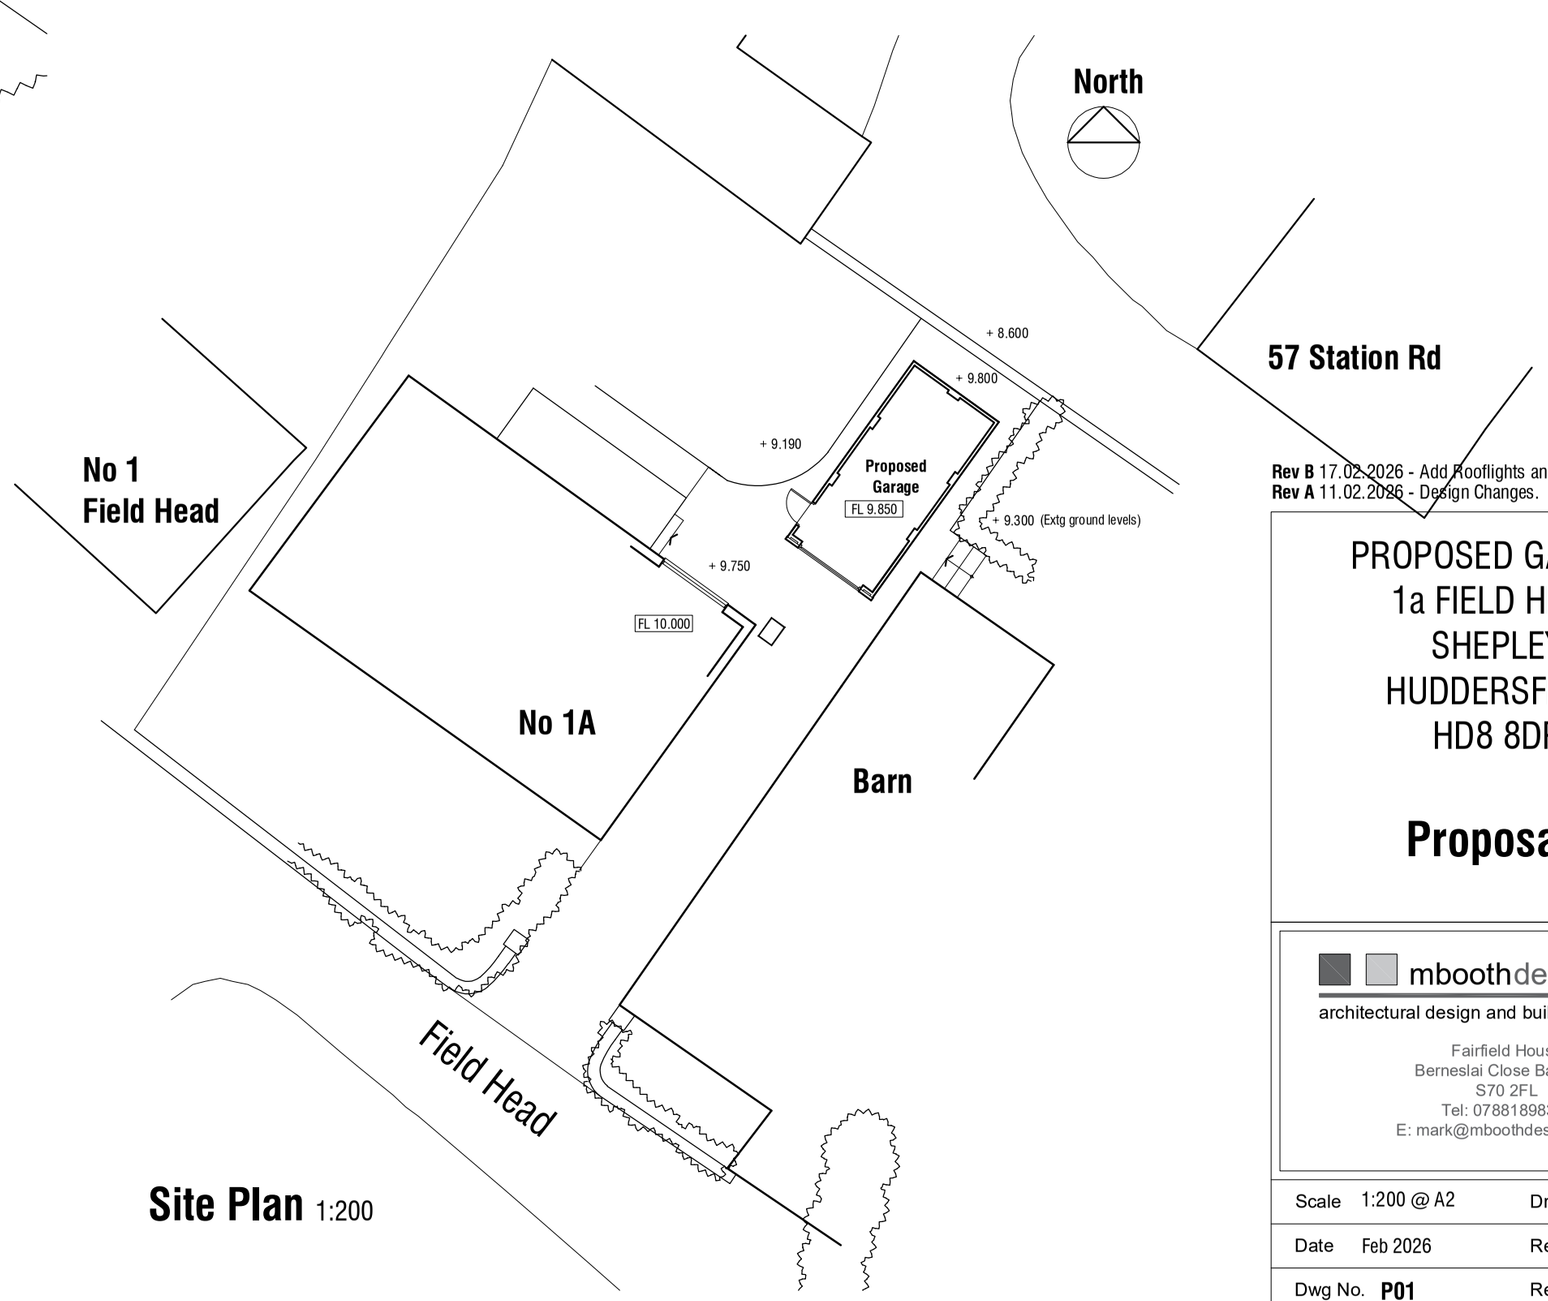

Site Plan 1:200

Rev B 17.02.2026 - Add Rooflights and Dove boxes.
Rev A 11.02.2026 - Design Changes.

PROPOSED GARAGE
1a FIELD HEAD
SHEPLEY
HUDDERSFIELD
HD8 8DR

Proposals

mboothdesign
architectural design and building consultants
Fairfield House
Berneslai Close Barnsley
S70 2FL
Tel: 07881898300
E: mark@mboothdesign.co.uk

Scale	1:200 @ A2	Drawn	MJB
Date	Feb 2026	Ref.	26.02
Dwg No.	P01	Rev.	B

0cm 2cm 4cm 6cm

Copyright mboothdesign. All dimensions in millimeters unless otherwise stated.
Dimensions for setting out in existing buildings are to be checked and verified on site.