

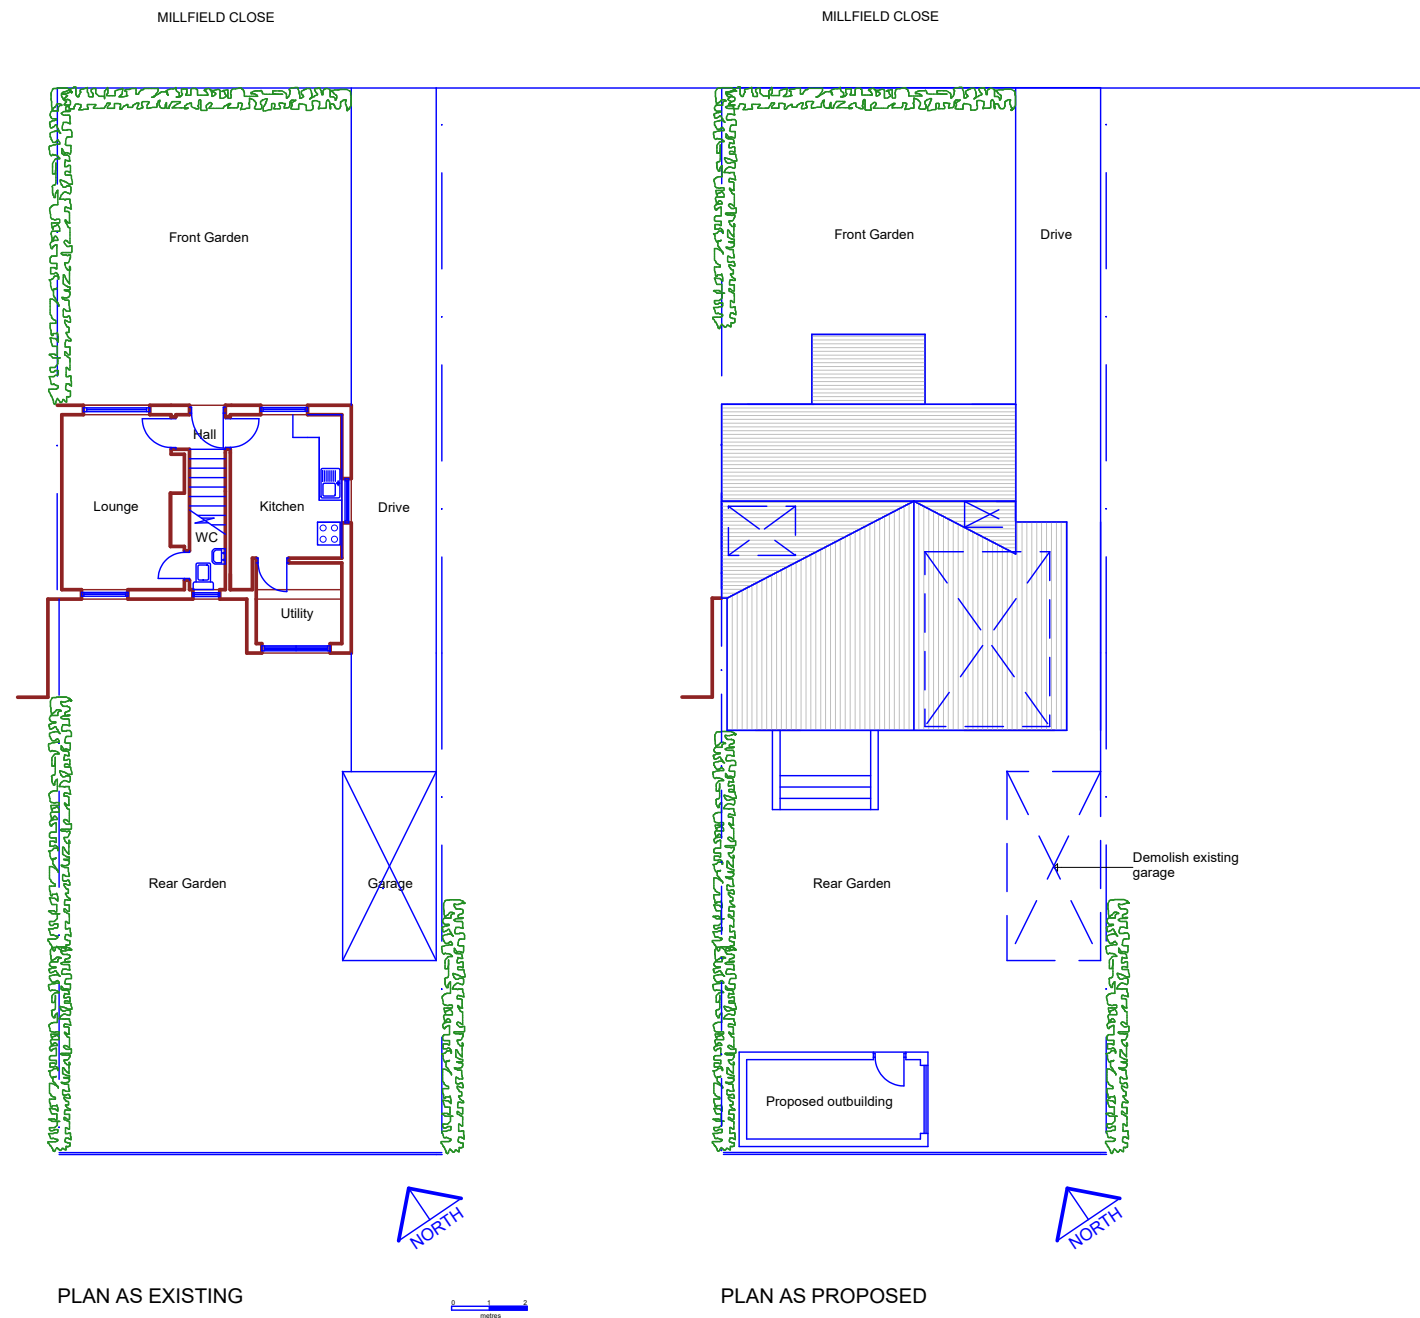



NORTH EAST ELEVATION

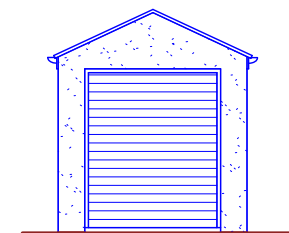


SOUTH EAST ELEVATION

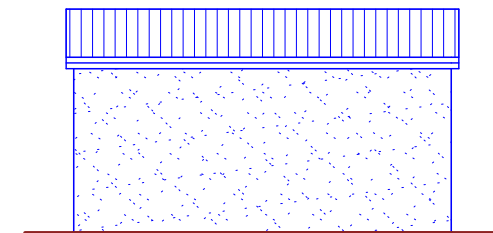

SOUTH WEST ELEVATION

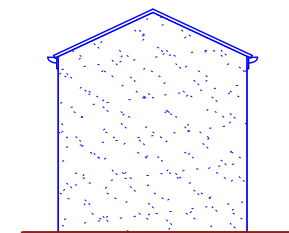

NORTH WEST ELEVATION

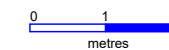

### PROPOSED EXTENSIONS

Site Plans as Existing and Proposed with roof plan  
and proposed outbuilding elevations

5, Millfield Close, Huddersfield

1:200 & 1:100 @A3 Drawing 4A April 2026