

D Plan - Rain Garden Planting Detail
1:50 @ A1

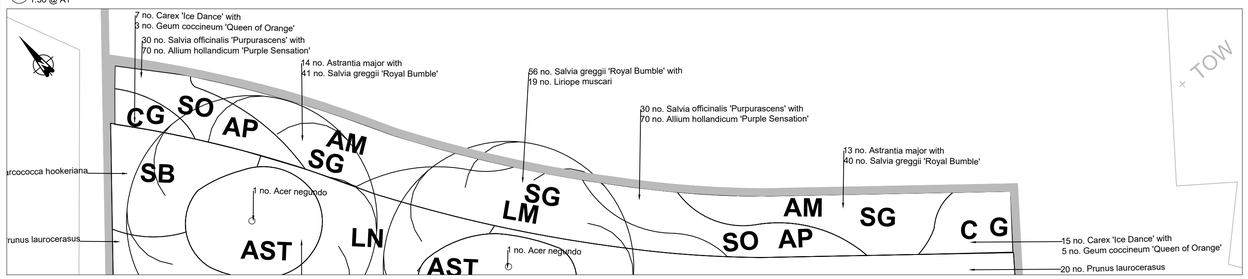


RAIN GARDEN D		RAIN GARDEN PLAN SCHEDULE				
HERBACEOUS AND SHRUB PLANTING						
SPECIES	COMMON NAME	CODE	POT SIZE	DENSITY	NOTES	QUANTITY
Salvia officinalis 'Purpurascens'	Purple sage	SO	CG 5L	15/m2	Fully rooted pot, healthy crown	60
Salvia greggii 'Royal Bumble'	Autumn Sage 'Royal Bumble'	SG	CG 5L	15/m2	Fully rooted pot, healthy crown	137
Carex 'Ice Dance'	Sedge 'Ice Dance'	C	CG 5L	15/m2	Fully rooted pot, healthy clump	22
Astrantia major	Greater Masterwort	AM	CG 5L	5/ m2	Fully rooted pot, healthy clump	27
Geum coccineum	'Queen of orange'	G	CG 5L	5/ m2	Fully rooted pot, healthy clump	8
Liriope muscari	Lily turf	LM	CG 5L	5/ m2	Fully rooted pot, healthy clump	19
BULBS						
SPECIES	COMMON NAME	CODE	POT SIZE	DENSITY	NOTES	QUANTITY
Allium hollandicum 'Purple Sensation'	Dutch garlic 'purple Sensation'	AP	10cm +	35/m2 150mm centres	Planted individually at 150mm centres. Inbetween purple sage	140

PA Plan - Shrub Planting Bed (north of site) Detail
1:50 @ A1

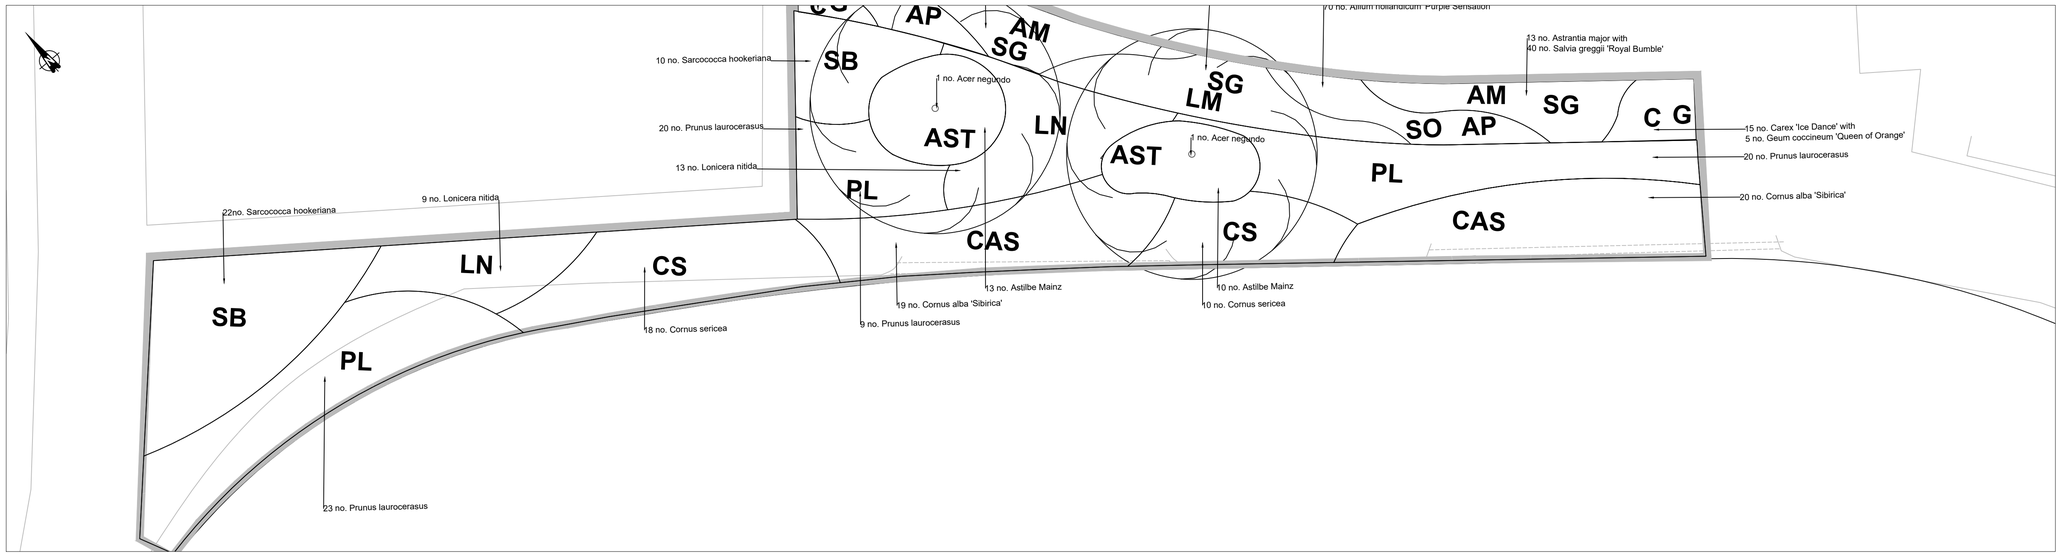


SHRUB PLANTING MIX		SHRUB PLAN SCHEDULE				
SHRUB PLANTING						
SPECIES	COMMON NAME	CODE	POT SIZE	DENSITY	NOTES	QUANTITY
Cornus alba 'Sibirica'	Dogwood	CAS	3L	3/m2	Branched; 3 breaks	39
Cornus sericea 'Bud's Yellow'	Dogwood Bud's Yellow	CS	3L	3/m2	Branched; 4 breaks	28
Prunus laurocerasus 'Otto Luyken'	Cherry laurel	PL	3L	3/m2	Bushy; 3 breaks	52
Lonicera nitida 'Baggesen's Gold'	Honeysuckle	LN	5L	3/m2	Bushy; 5 breaks	22
Sarcococca hookeriana var. *digyna*	Sweet Box	SB	3L	3/m2	Bushy; 6 breaks	32
Astilbe 'Perkeo'	False Goatsbeard	AST	2L	4/m2	Full pot	23

F Plan - Rain Garden Planting Detail
1:50 @ A1

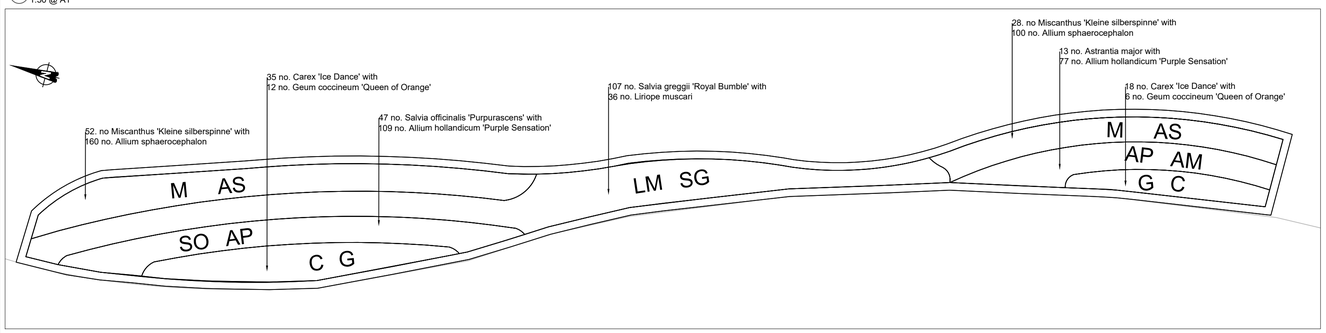

RAIN GARDEN F		RAIN GARDEN PLAN SCHEDULE				
HERBACEOUS AND SHRUB PLANTING						
SPECIES	COMMON NAME	CODE	POT SIZE	DENSITY	NOTES	QUANTITY
Salvia officinalis 'Purpurascens'	Purple sage	SO	CG 5L	15/m2	Fully rooted pot, healthy crown	47
Salvia greggii 'Royal Bumble'	Autumn Sage 'Royal Bumble'	SG	CG 5L	15/m2	Fully rooted pot, healthy crown	107
Carex 'Ice Dance'	Sedge 'Ice Dance'	C	CG 5L	15/m2	Fully rooted pot, healthy clump	53
Miscanthus 'Kleine silberspinne'	Chinese Silver Grass	M	CG 5L	11/m2	Fully rooted pot, healthy clump	80
Astrantia major	Greater Masterwort	AM	CG 5L	5/ m2	Fully rooted pot, healthy clump	13
Geum coccineum	'Queen of orange'	G	CG 5L	5/ m2	Fully rooted pot, healthy clump	18
Liriope muscari	Lily turf	LM	CG 5L	5/ m2	Fully rooted pot, healthy clump	36
BULBS						
SPECIES	COMMON NAME	CODE	POT SIZE	DENSITY	NOTES	QUANTITY
Allium hollandicum 'Purple Sensation'	Dutch garlic 'purple Sensation'	AP	10cm +	150mm centres	Planted individually at 150mm centres. Inbetween purple sage	186
Allium sphaerocephalon	Round headed garlic	AS	5cm +	40/m2	Planted in groups of 5-10 inbetween miscanthus	260

DO NOT SCALE

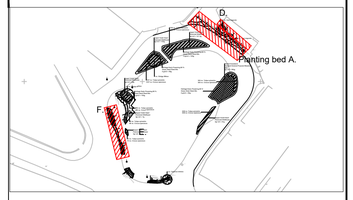

REV	DATE	BY	DESCRIPTION	CHK	APP
C05	10/02/26	LA	Update to mound 1 due to bin store update	LA	RW
C04	17/10/25	MY	Update to species within planter A to north of site	LA	RW
C04	17/10/25	MY	Update to rain garden B as per kerb realignment	LA	RW
C03	20/06/25	LA	Amendment to rain garden 'E'	RW	KM
C02	30/10/24	LA	Issue for construction	RW	KM
C01	20/09/24	LA	Issue for construction	RW	KM
P02	27/06/24	LA	Relocation of SuDs on George Street	RW	KM
P01	16/06/23	LA	First Issue	RW	KM

DRAWING STATUS:
A - FIT FOR CONSTRUCTION

wsp
4th Floor, 6 Devonshire Square, London, EC2M 4YE, UK
T+ 44 (0) 207 337 1700, F+ 44 (0) 207 337 1701
wsp.com

CLIENT:
Kirklees COUNCIL

SITE/PROJECT:
Heckmondwike Bus Station

TITLE:
Planting Design
SHEET 2 OF 3

SCALE @ A1:	CHECKED:	APPROVED:
1:50	RW	KM

PROJECT NO:	DESIGNED:	DRAWN:	DATE:
70079085	LA	LA	FEB26

DRAWING No: TCF-WSP-KHBH-XXX-DR-LE-000002
REV: C05

© WSP UK Ltd