
Plan - Wildflower Mounds and Trees

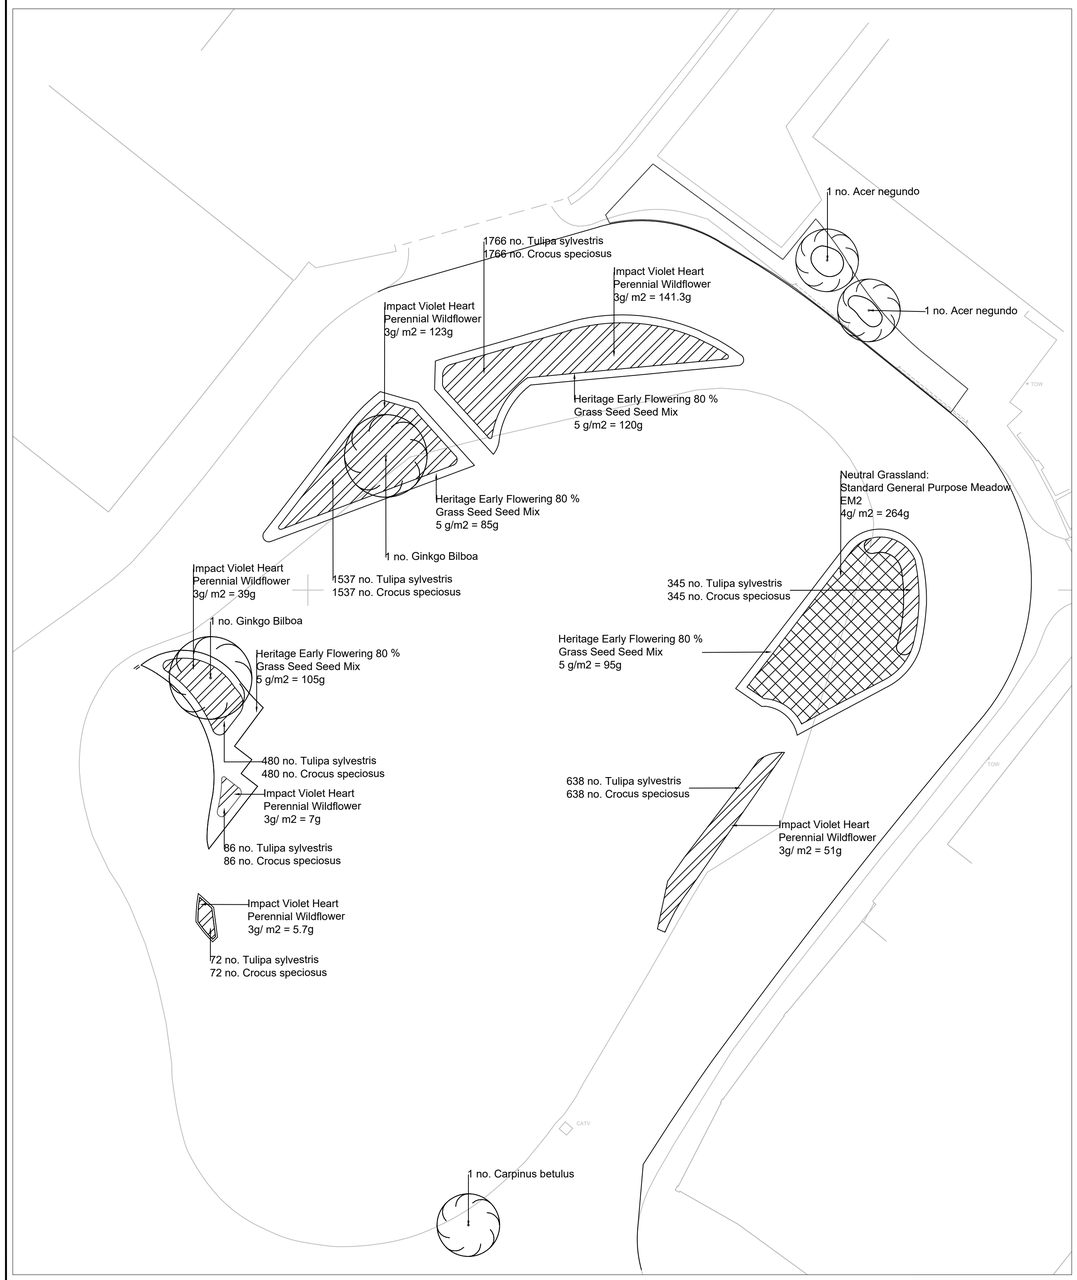

Key:

Bulb planting

Neutral grassland

SEEDING							
SEED MIX	Mound 1	Mound 2	Mound 3	Mound 4	5	6	Total
Wildflower Seed Mix: John Chambers Impact Violet Heart Perennial Wildflower 2-3g/m2	46	123	141.3	N/A	5.7	51	367g
Verge seed Mix John Chambers Heritage Early Flowering 80% Grass Seed Seed Mix 5g/m2	105	85	120	95	N/A	N/A	405g
Neutral Grassland: Mixture EM2 Standard General Purpose Meadow 4g/m2	N/A	N/A	N/A	264g	N/A	N/A	264g

BULBS											
SPECIES	Mound 1	Mound 2	Mound 3	Mound 4	5	6	COMMON NAME	CODE	POT SIZE	DENSITY	QUANTITY
Tulipa sylvestris	566	1537	1766	345	72	638	Wild Tulip	WT	Grade 5/7	75 per m2	4924
Crocus speciosus	566	1537	1766	345	72	638	Bieberstein's crocus	CS	Grade 5/7	75 per m2	4924

TREES					
SPECIES	COMMON NAME	POT SIZE	DENSITY	NOTES	QUANTITY
Acer negundo	Box Elder	RB	16-18cm	Min Height 450, Min Clear Stem 200cm	2
Carpinus betulus 'Fastigiata'	Hornbeam	RB	16-18cm	Min Height 450, Min Clear Stem 200cm	1
Ginkgo Biloba	Maidenhair Tree	RB	16-18cm	Min Height 450, Min Clear Stem 200cm	2

ORNAMENTAL PLANTING				
SPECIES	COMMON NAME	POT SIZE	DENSITY	QUANTITY
Astilbe 'Perkeo'	False Goatsbeard	2L Full pot	4 per m2	23

0
SCALE 1:200

N

DO NOT SCALE



REV	DATE	BY	DESCRIPTION	CHK	APP
C05	10/02/26	LA	Update to mound 1 due to bin store update	LA	RW
C04	17/10/25	MY	Update to species within planter A to north of site	LA	RW
C04	17/10/25	MY	Update to rain garden B as per kerb realignment	LA	RW
C03	20/06/25	LA	Amendment to rain garden 'E'	RW	KM
C02	30/10/24	LA	Issue for construction	RW	KM
C01	20/09/24	LA	Issue for construction	RW	KM
P02	27/06/24	LA	Relocation of SuDs on George Street	RW	KM
P01	16/06/23	LA	First Issue	RW	KM

DRAWING STATUS:
A - FIT FOR CONSTRUCTION

4th Floor, 6 Devonshire Square, London, EC2M 4YE, UK
T+ 44 (0) 207 337 1700, F+ 44 (0) 207 337 1701
wsp.com

CLIENT:
Kirklees Council

SITE/PROJECT:
Heckmondwike Bus Station

TITLE:
Planting Design
SHEET 3 OF 3

SCALE @ A1:	CHECKED:	APPROVED:
1:200	RW	KM

PROJECT NO:	DESIGNED:	DRAWN:	DATE:
70079085	LA	LA	FEB26

DRAWING No: TCF-WSP-KHBH-XXX-DR-LE-000002
REV: C05

© WSP UK Ltd