

b Section b - Typical Section through Wildflower Mound

1: 20 @A1

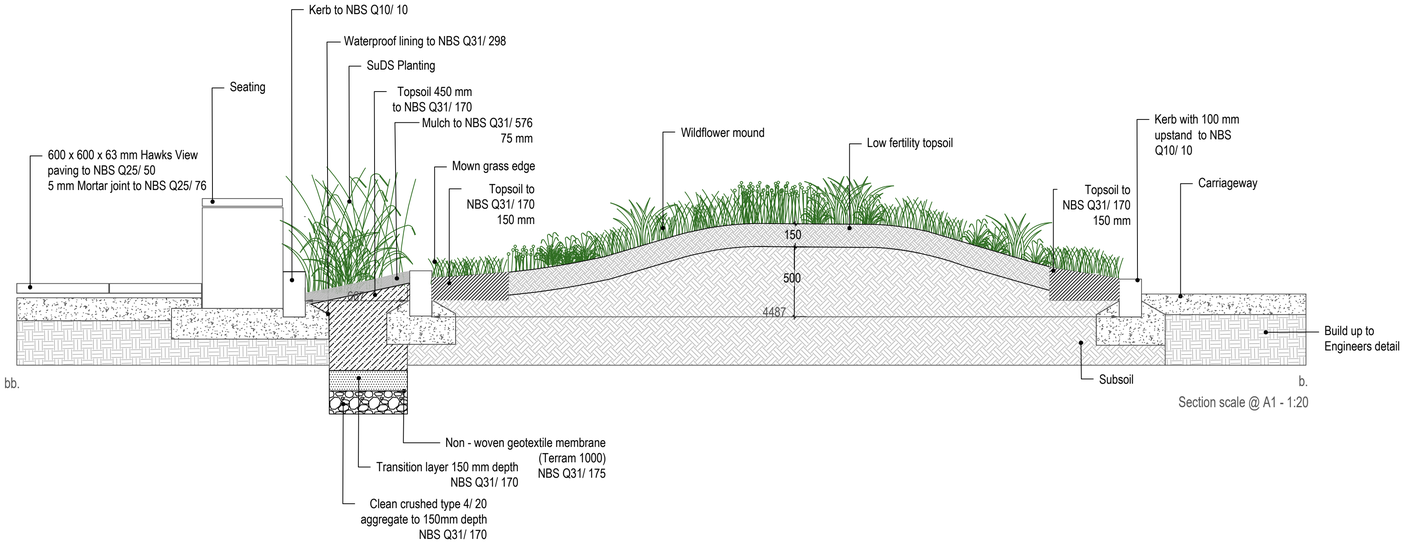


Section scale @ A1 - 1:20

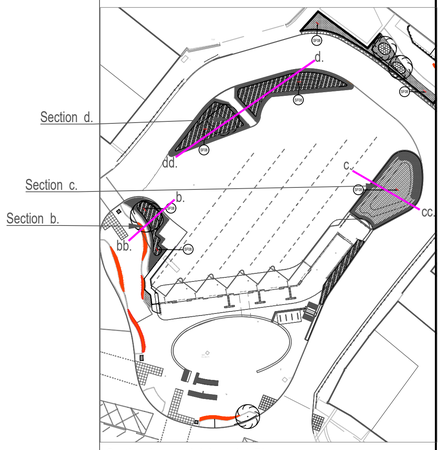

Section b. c. and d. Location Plan

c Section c - Typical Section through Wildflower Mound


1: 20 @A1

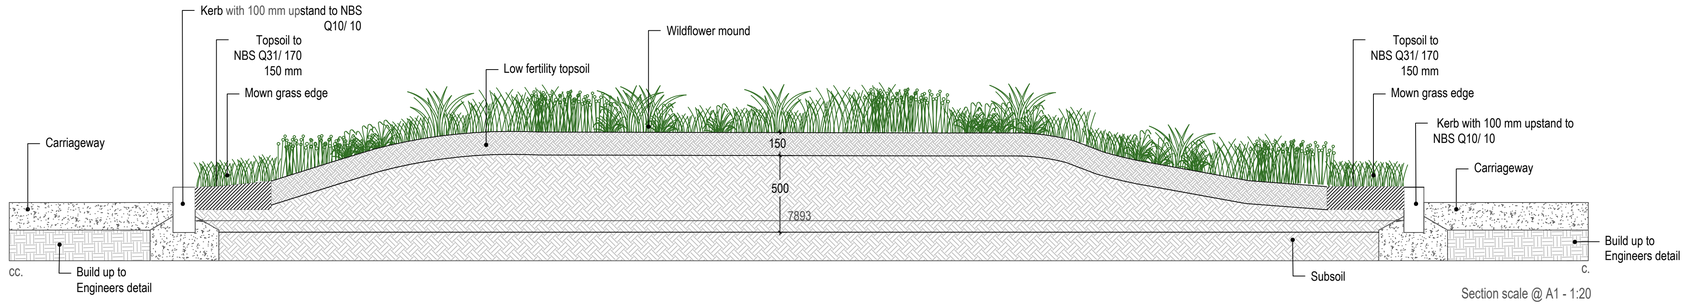

Section scale @ A1 - 1:20

d Section d - Typical Section through Wildflower Mound

1: 50 @A1

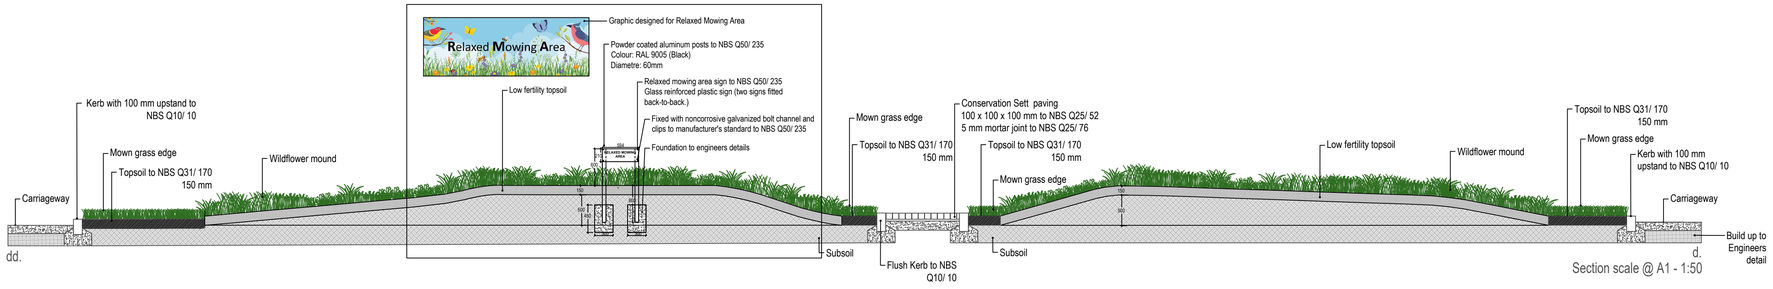

Section scale @ A1 - 1:50

NOTES:

- For planting species refer to planting plan TCF-WSP-KHBH-XXX-DR-LE-000002
- All dimensions shown are in mm unless otherwise stated.

C02	30/10/24	LA	Conservation kerb removed from design	RW	KM
C01	20/09/24	LA	Issue for construction	RW	KM
P02	29/04/24	LA	Amendment to paving material as part of VE	RW	KM
P01	16/06/23	LA	First Issue	RW	KM
REV	DATE	BY	DESCRIPTION	CHK	APP

DRAWING STATUS:

A - FIT FOR CONSTRUCTION

wsp

4th Floor, 6 Devonshire Square, London, EC2M 4YE, UK
T+ 44 (0) 207 337 1700, F+ 44 (0) 207 337 1701
wsp.com

CLIENT:

Kirklees COUNCIL

SITE/PROJECT:

Heckmondwike Bus Hub

TITLE:

Landscape Design
Soft Detail
Sheet 2of3

SCALE @ A1:	CHECKED:		APPROVED:
-	RW		KM
PROJECT NO:	DESIGNED:	DRAWN:	DATE:
70079085	LA	LA	OCT24

DRAWING No: TCF-WSP-KHBH-XXX-DR-LE-000003 REV: C02

© WSP UK Ltd

File name:\\UK.WSPGROUP.COM\CENTRAL DATA\PROJECTS\70079XXX\70079722 - HECKMONDWIKE BS - R&M\03 WIP\LA LANDSCAPE ARCHITECT\02 CAD-BIM MODELS\R&M 4 MODEL\TCF-WSP-KHBH-XXX-DR-LE-000003_SOFT DETAILS_C02.DWG, printed on 12 February 2026 17:01:22, by Ashcroft, Laura

This drawing may contain: Ordnance Survey data © Crown copyright and database right 2021.