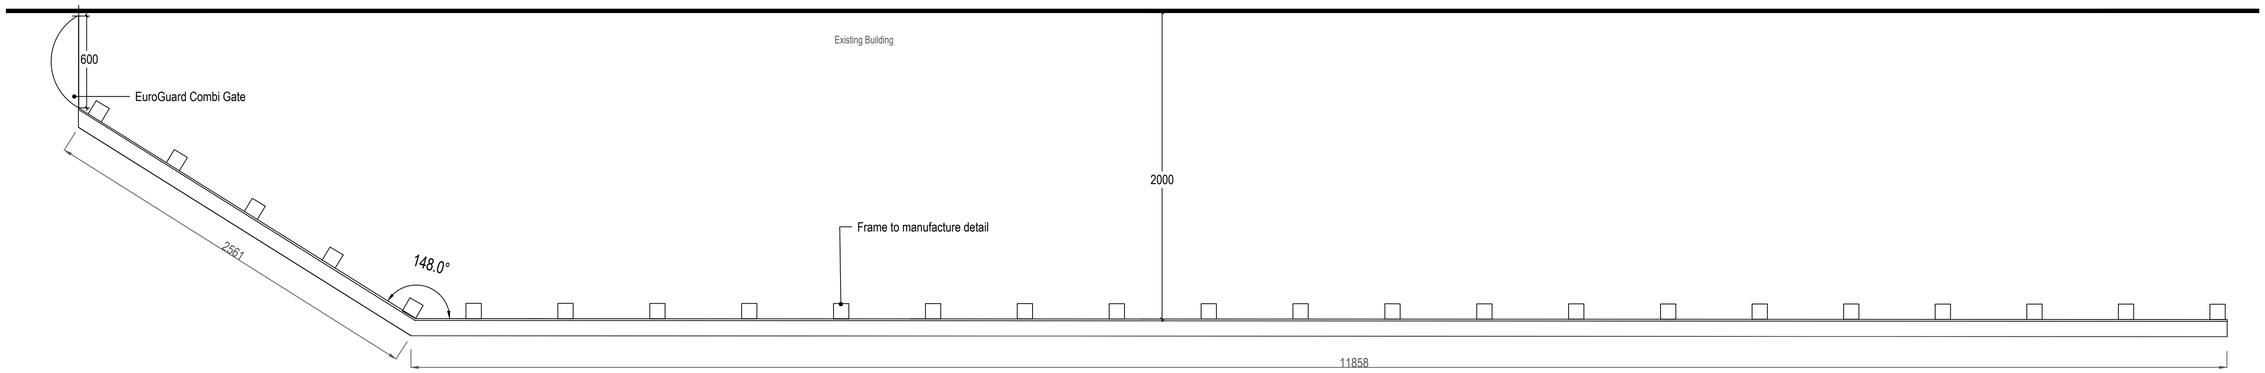

001 Plan 001 - Typical plan of green wall and gate
1: 20 @A1

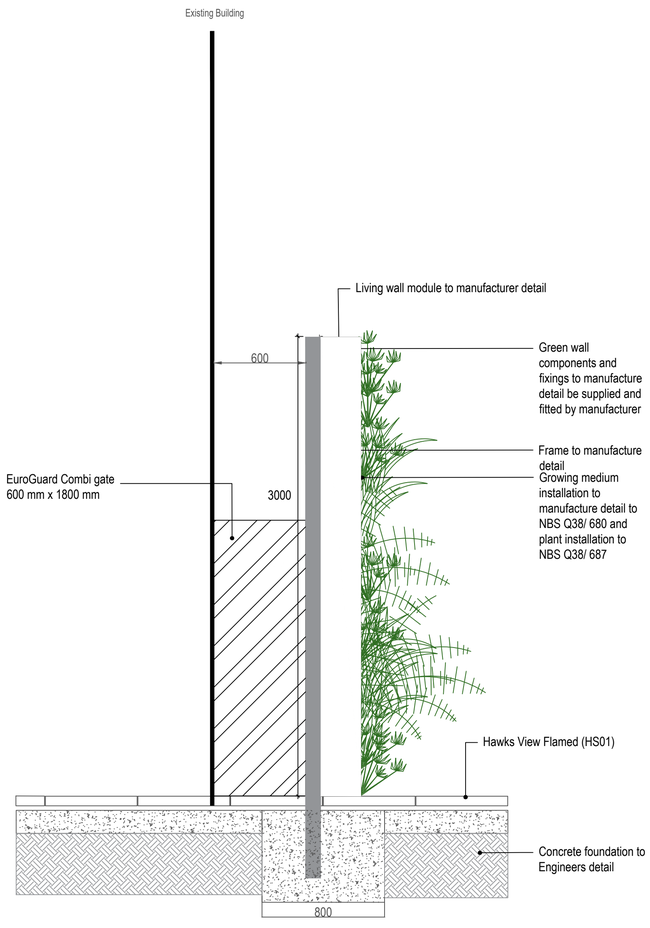

002 Section 002 - Typical Section through green wall and gate
1: 20 @A1

NOTES:
- Green Wall design and application to be to manufacturer details.
- All dimensions shown are in mm unless otherwise stated.

REV	DATE	BY	DESCRIPTION	CHK	APP
C02	30/10/24	LA	Conservation kerb removed from design	RW	KM
C01	20/09/24	LA	Issue for construction	RW	KM
P04	28/05/24	LA	Reduced height of green wall as par of VE	RW	KM
P03	29/04/24	LA	Amendment to paving material as part of VE	RW	KM
P02	09/01/24	LA	Amendment to green wall as part of VE	RW	KM
P01	16/06/23	LA	First Issue	RW	KM

DRAWING STATUS: A - FIT FOR CONSTRUCTION

wsp
4th Floor, 6 Devonshire Square, London, EC2M 4YE, UK
T+ 44 (0) 207 337 1700, F+ 44 (0) 207 337 1701
wsp.com

CLIENT: Kirklees Council

SITE/PROJECT: Heckmondwike Bus Station

TITLE: Landscape Design
Gate Detail

SCALE @ A1:	CHECKED:	APPROVED:
1:20	RW	KM

PROJECT NO:	DESIGNED:	DRAWN:	DATE:
70079085	LA	LA	OCT24

DRAWING No: TCF-WSP-KHBH-XXX-DR-LE-000005 REV: C02

© WSP UK Ltd

File name: \\UK.WSPGROUP.COM\CENTRAL DATA\PROJECTS\70079700\70079732 - HECKMONDWIKE BS - RIBA4\03 WIP\LA LANDSCAPE ARCHITECTU\2 CAD-BIM MODELS\RIBA 4 MODEL\TCF-KHBH-XXX-DR-LE-000001 LANDSCAPE MODEL STAGE4 C02.DWG, printed on 05 November 2024 09:43:30, by Ashcroft, Laura

This drawing may contain: Ordnance Survey data © Crown copyright and database right 2021.