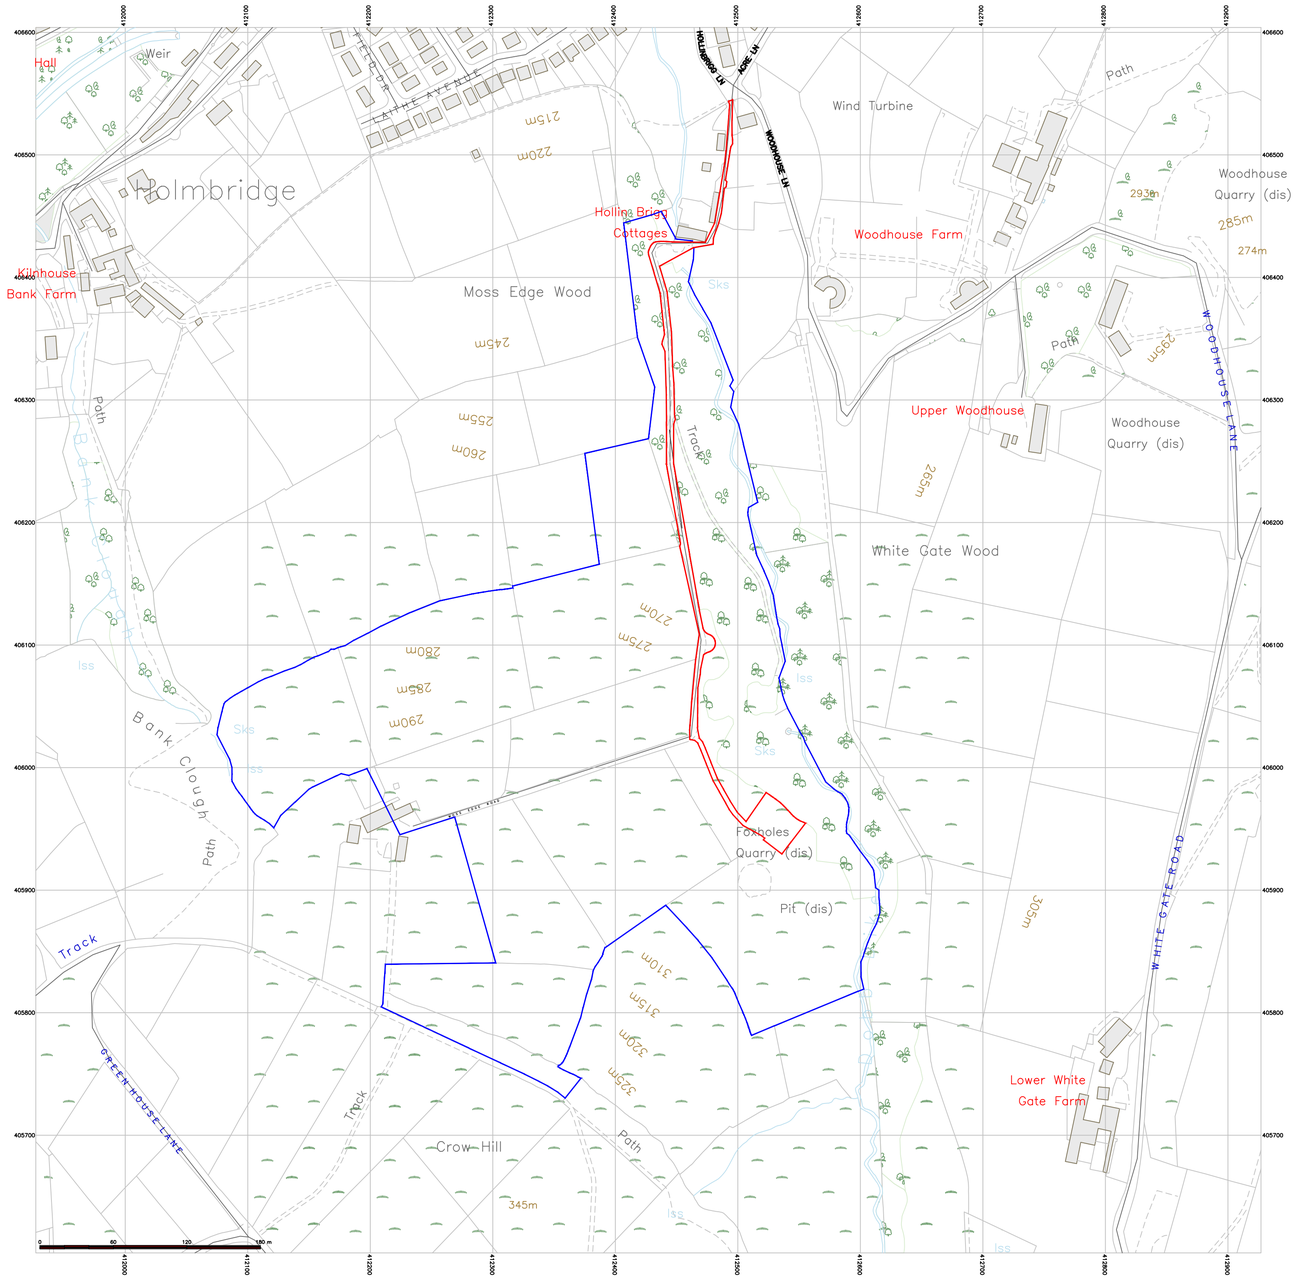

Location Plan
Scale 1:2500

N

NOTES

1. No dimensions to be scaled. IF IN DOUBT ASK.

2. All dimensions must be checked and verified on site by the Contractor prior to the commencement of works and Hinchliffe Architecture & Design Ltd. to be notified of any discrepancies.

3. The copyright of these drawings remains the property or Hinchliffe Architecture & Design Ltd. They must not be reproduced in any way without prior written consent from the originator (Hinchliffe Architecture & Design Ltd.)

4. Any works undertaken on site prior to obtaining full written approval from the Planning Department & Building Control is at the Contractor/Clients own risk. Works should not commence until ALL approvals are granted.

Rev.	Date	Description
C	18.05.26	REDLINE BOUNDARY AMENDED FOR BNG ALLOWANCE
B	18.05.26	REDLINE BOUNDARY AMENDED FOR BNG ALLOWANCE
A	26.03.26	FIRST ISSUE

Status: PLANNING

hinchliffe architecture & design
Hinchliffe A&D, 24 Carr View Road, Hepworth, Holmfirth, West Yorkshire, HD9 1HX
07921 907 162
01484 520 764
info@hinch-architecture.co.uk
www.hinch-architecture.co.uk

Client: MOSS EDGE LEISURE

Project: MOSS EDGE FARM, MOSS EDGE ROAD, HOLLIN BRIGG, HOLMFIRTH, HD9 2SD

Drawing Title: LOCATION PLAN

Scale (at A1)	Date
1:250	MAR' 2026

Drg. no.	Rev.
353-25-PL03	C

10 0 10 20 50 100mm NATURAL SCALE

ORIGINAL DRAWING SIZE 841 x 594