Site/Block Plan - 21 Hightown Lane HD9 3HY

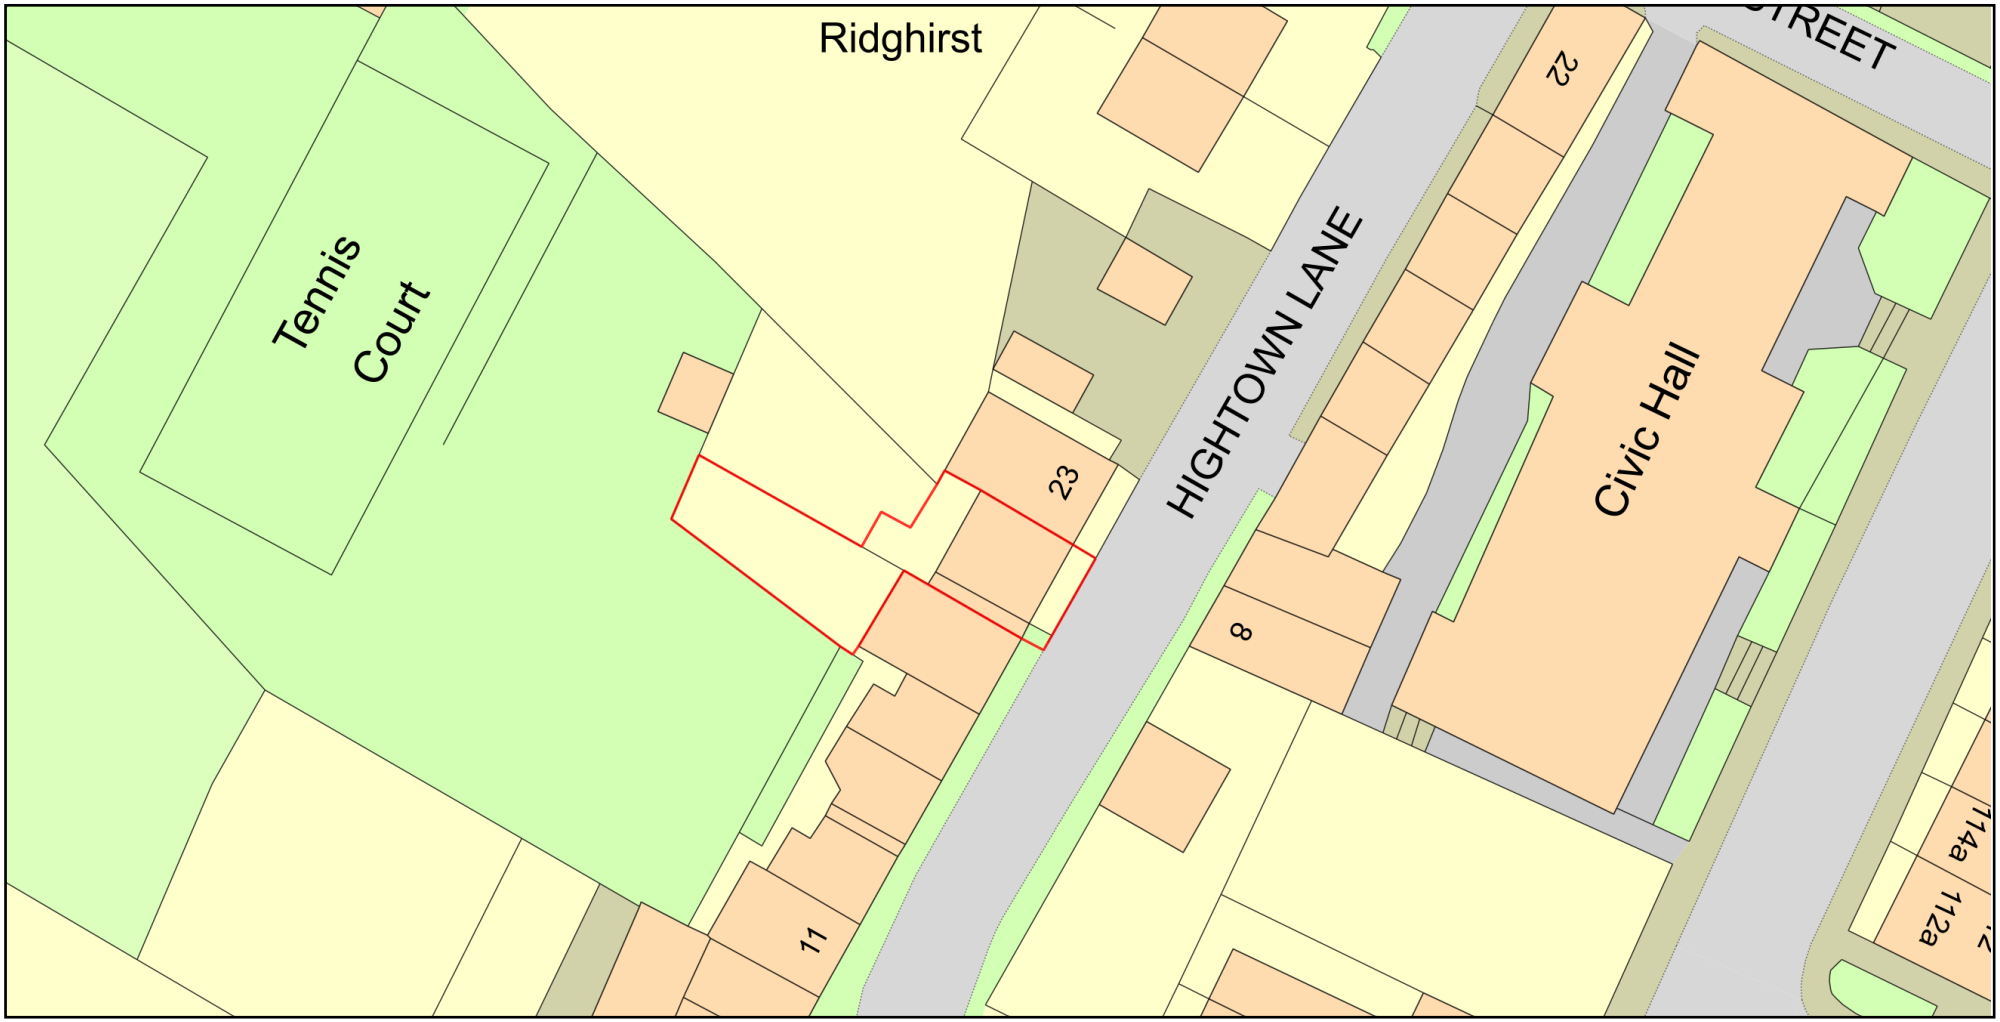

ReQuestaPlan

Plan Produced for: Matthew Roebuck

Date Produced: 20 May 2026

Plan Reference Number: TQRQM26140034258561

Scale: 1:500 @ A4

© Crown copyright and database rights 2025 OS 100042766