NOTE: ALL DIMENSIONS SHOWN ARE PROVISIONAL DIMENSIONS ONLY & SHOULD NOT BE READ AS EXACT MEASUREMENTS.
THESE MAY NEED TO BE ALTERED DUE TO SITE CONSTRAINTS/ INSPECTION
THE DRAWINGS AND DESIGN ARE THE COPYRIGHT OF YCP LTD & SHOULD NOT BE RE-PRODUCED WITHOUT PRIOR PERMISSION

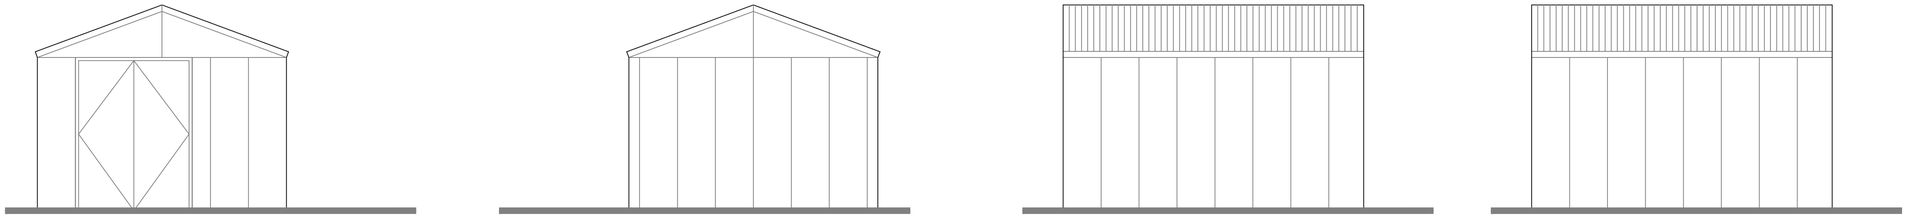

EXISTING ELEVATIONS 1:50

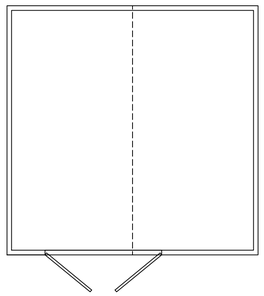

EXISTING PLANS 1:50

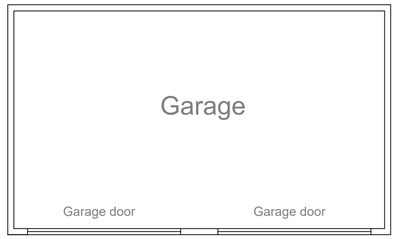

PROPOSED PLANS 1:50

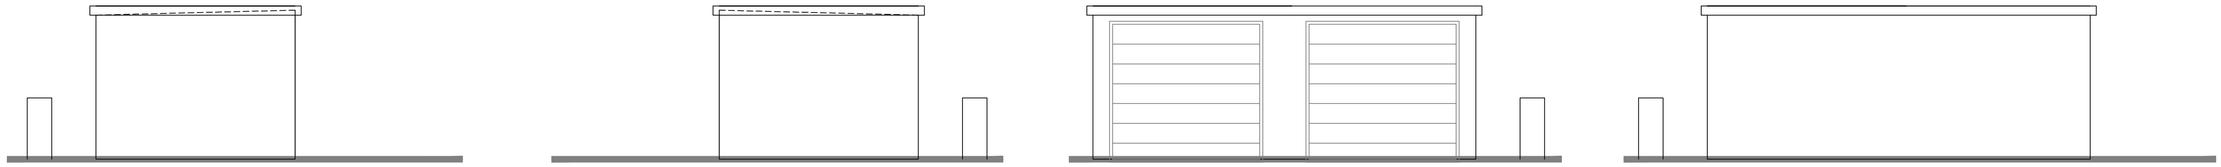

SIDE ELEVATION

SIDE ELEVATION

FRONT ELEVATION

REAR ELEVATION

PROPOSED ELEVATIONS 1:50

DRAWING DESCRIPTION
EXISTING & PROPOSED
PLANS AND ELEVATIONS

JOB TITLE
THURSTONLAND CRICKET CLUB
MARSH HALL LANE

CLIENT
THURSTONLAND CRICKET CLUB

DRAWN BY		SCALE 1:50 @ A1	
DATE	MAY 2026	DRAWING NO. 3007- 00-03	REVISION -
CHECKED			

L'Arche Developments (Yorkshire) Ltd
Unit 2 Bridge Mill
The Old Brickworks
HD4 6UY
mail@larchedevelopments.co.uk
Company Reg:**8165594 VAT Reg: 141626355**
Claire Parker-Hugill 07787210469 & Emma Hanks 07775724443