Note: Drawings based off survey information carried out by Morris Infastructure, provided by GMI Construction

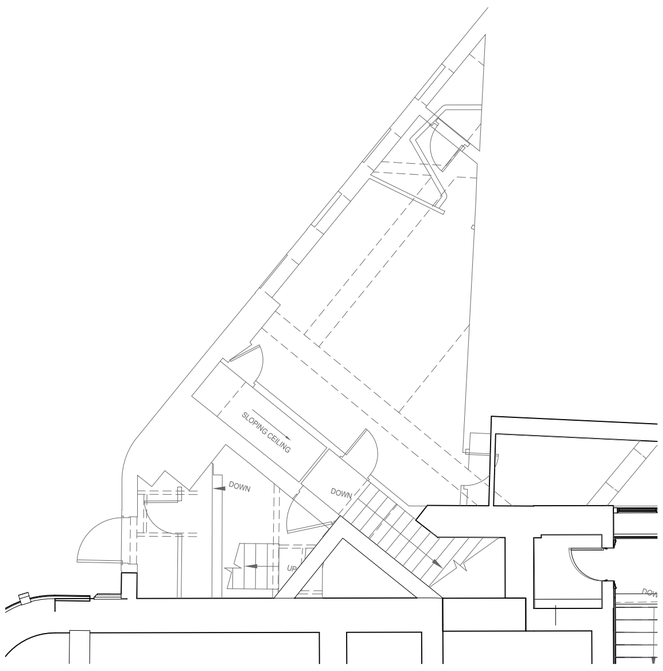

MZ Level MZ - Existing Mezzanine Floor Plan
1 : 100

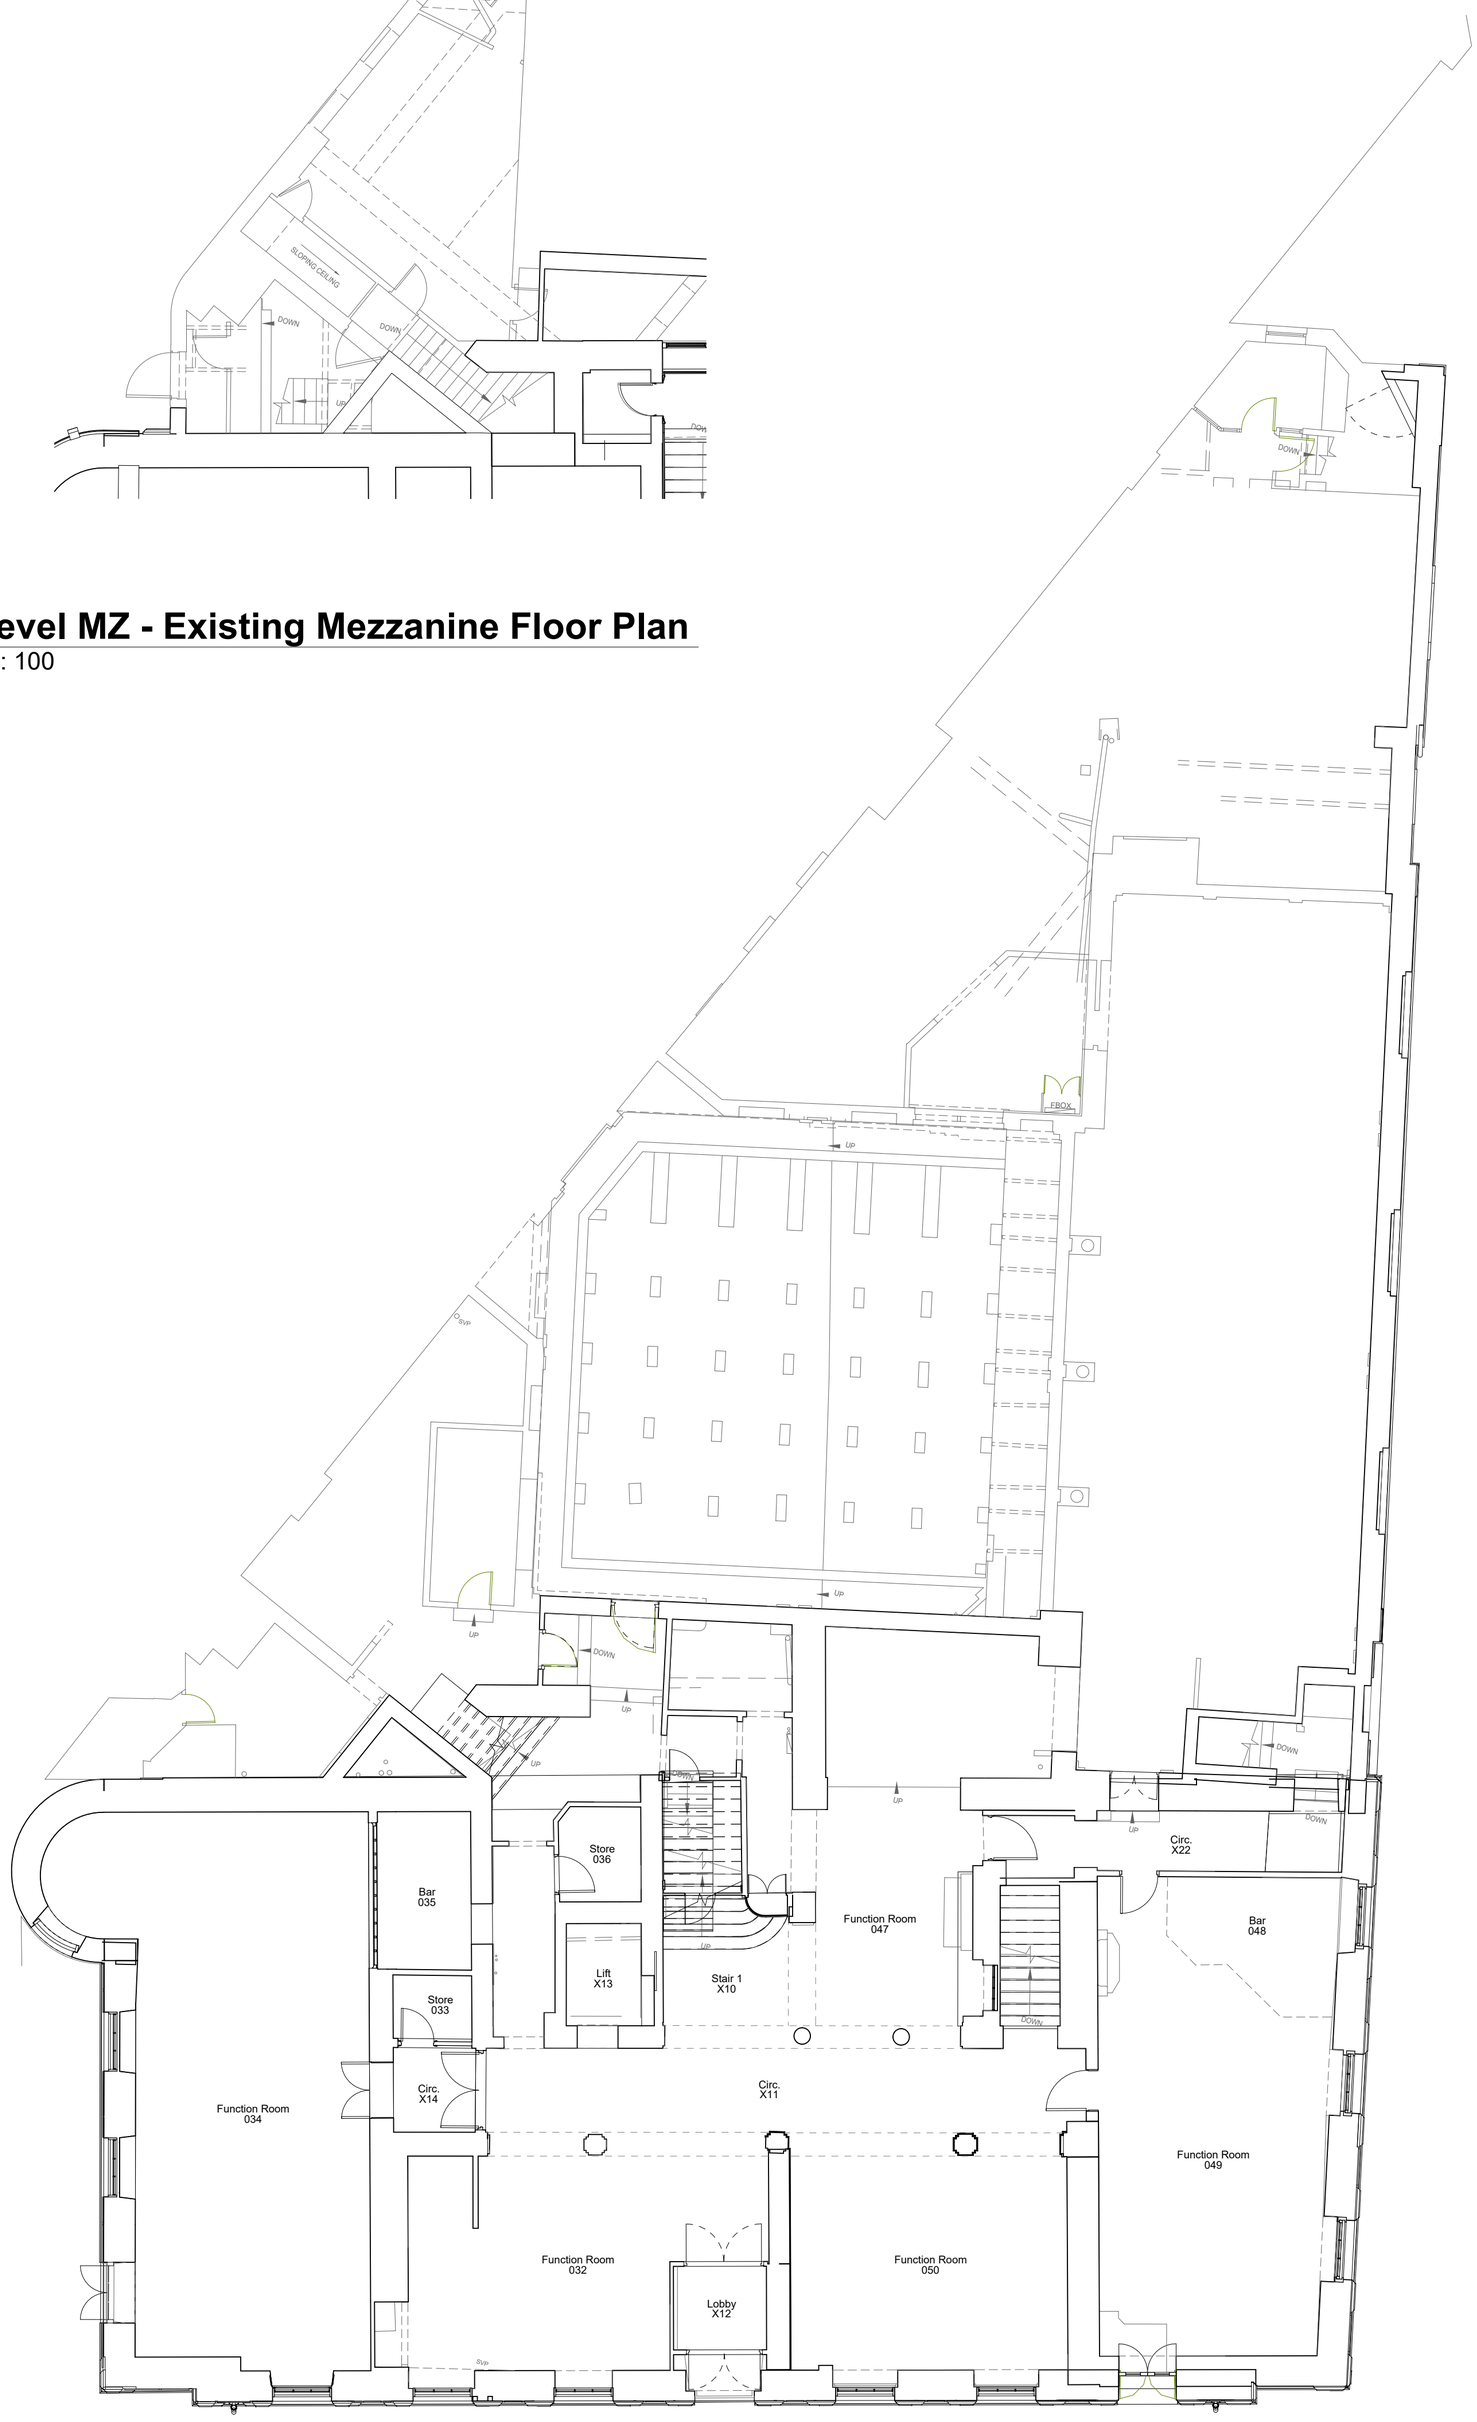

00 Level 00 - Existing Ground Floor Plan
1 : 100

Rev	Description	Date	Dr by	App by
P2	Issued for Planning	22.04.2025	DR	MS
P1	Issued for Client Approval	16.04.2025	DR	MS

original by: DR
date created: 02/01/2025
approved by: MS

AHR Architects Ltd
No.1 Aire Street
Leeds
LS1 4PR
United Kingdom

T +44(0)113 3858787
E leeds@ahr.co.uk
www.ahr.co.uk

client name: GMI Construction Group

project: George Hotel Refurbishment

drawing: Existing Ground & Mezzanine Floor Plan

computer file: \\10.32.1.11\DEM_Profiles_Folder_redirection\daniel.ritson\Documents\Revit Files\Local Files\Revit 2024\L054-AHR-XX-01-XX-M-A-00001_daniel.ritson.rvt

plot date:

project number: 2024.00373.000

scale: 1 : 100 @A1

drawing number: L054-AHR-20-ZZ-ZZ-D-A-20000

rev: P2

issue status: S2

N

SCALE 1 : 100

0 2 4 6

This drawing is to be read in conjunction with all related drawings. All dimensions must be checked and verified on site before commencing any work or producing shop drawings. The originator should be notified immediately of any discrepancy.
This drawing is copyright and remains the property of AHR.