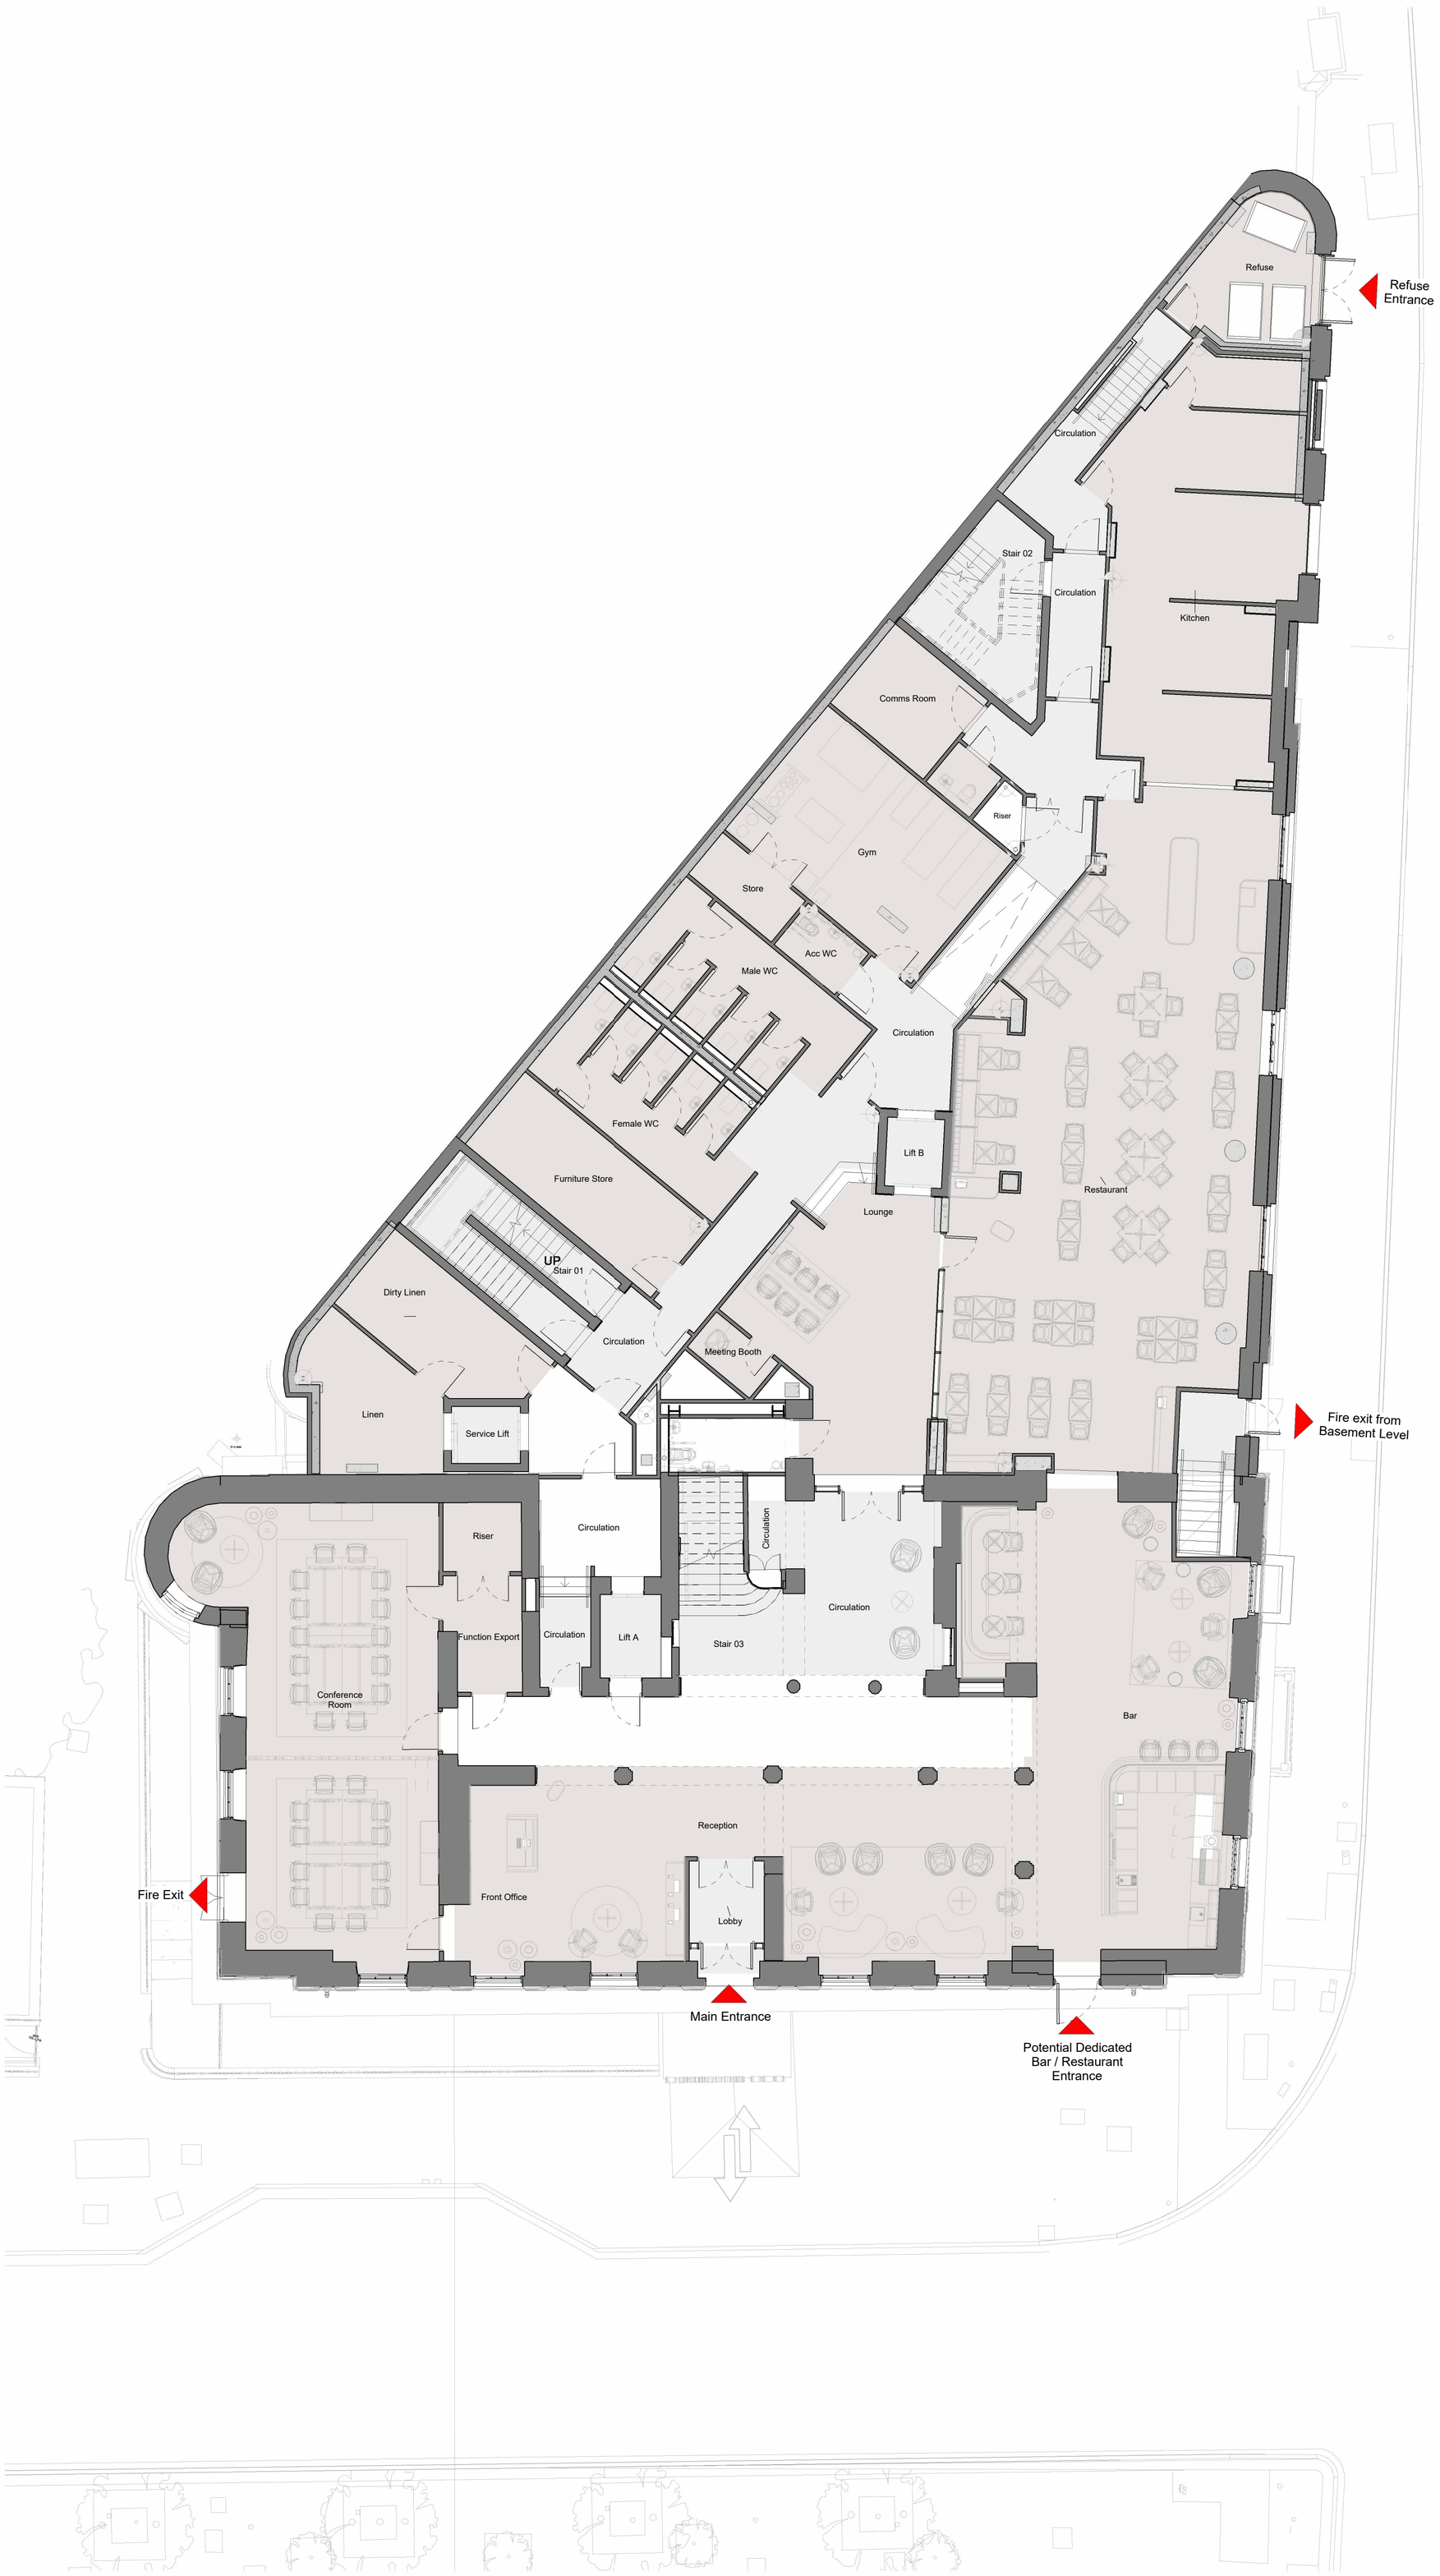

Rev	Description	Date	Dr by	App by
P4	Layout Updated to suit LPA commnets	25.06.2025	MCS	GS
P3	Issued for Planning	22.04.2025	DR	MS
P2	Issued for Client Approval	16.04.2025	DR	MS
P1	Drawings Issued to Queensbury	21.02.2025	DR	MS

original by: DR
date created: 02/01/2025
approved by: MS

AHR Architects Ltd
No.1 Aire Street
Leeds
LS1 4PR
United Kingdom

T +44(0)113 3858787
E leeds@ahr.co.uk
www.ahr.co.uk

client name: GMI Construction Group

project: George Hotel Refurbishment

drawing: Proposed Ground Floor Plan (Planning)

computer file: \\10.32.1.11\DEM_Profiles_Folder_redirection\matt.stephenson\Documents\Revit Files\Local Files\Revit 2024\L054-AHR-ZZ-ZZ-ZZ-M-A-00001 - Architecture_matt.stephenson7MKLQ.rvt

plot date:

project number: 2024.00373.000

scale: 1 : 100 @A1

drawing number: L054-AHR-ZZ-ZZ-00-D-A-20700

rev: P4

issue status: S2

This drawing is to be read in conjunction with all related drawings. All dimensions must be checked and verified on site before commencing any work or producing shop drawings. The originator should be notified immediately of any discrepancy.
This drawing is copyright and remains the property of AHR.

N

SCALE 1 : 100
0 2 4 6

00 Level 00 - Proposed Ground Floor Plan (PL)

1 : 100