




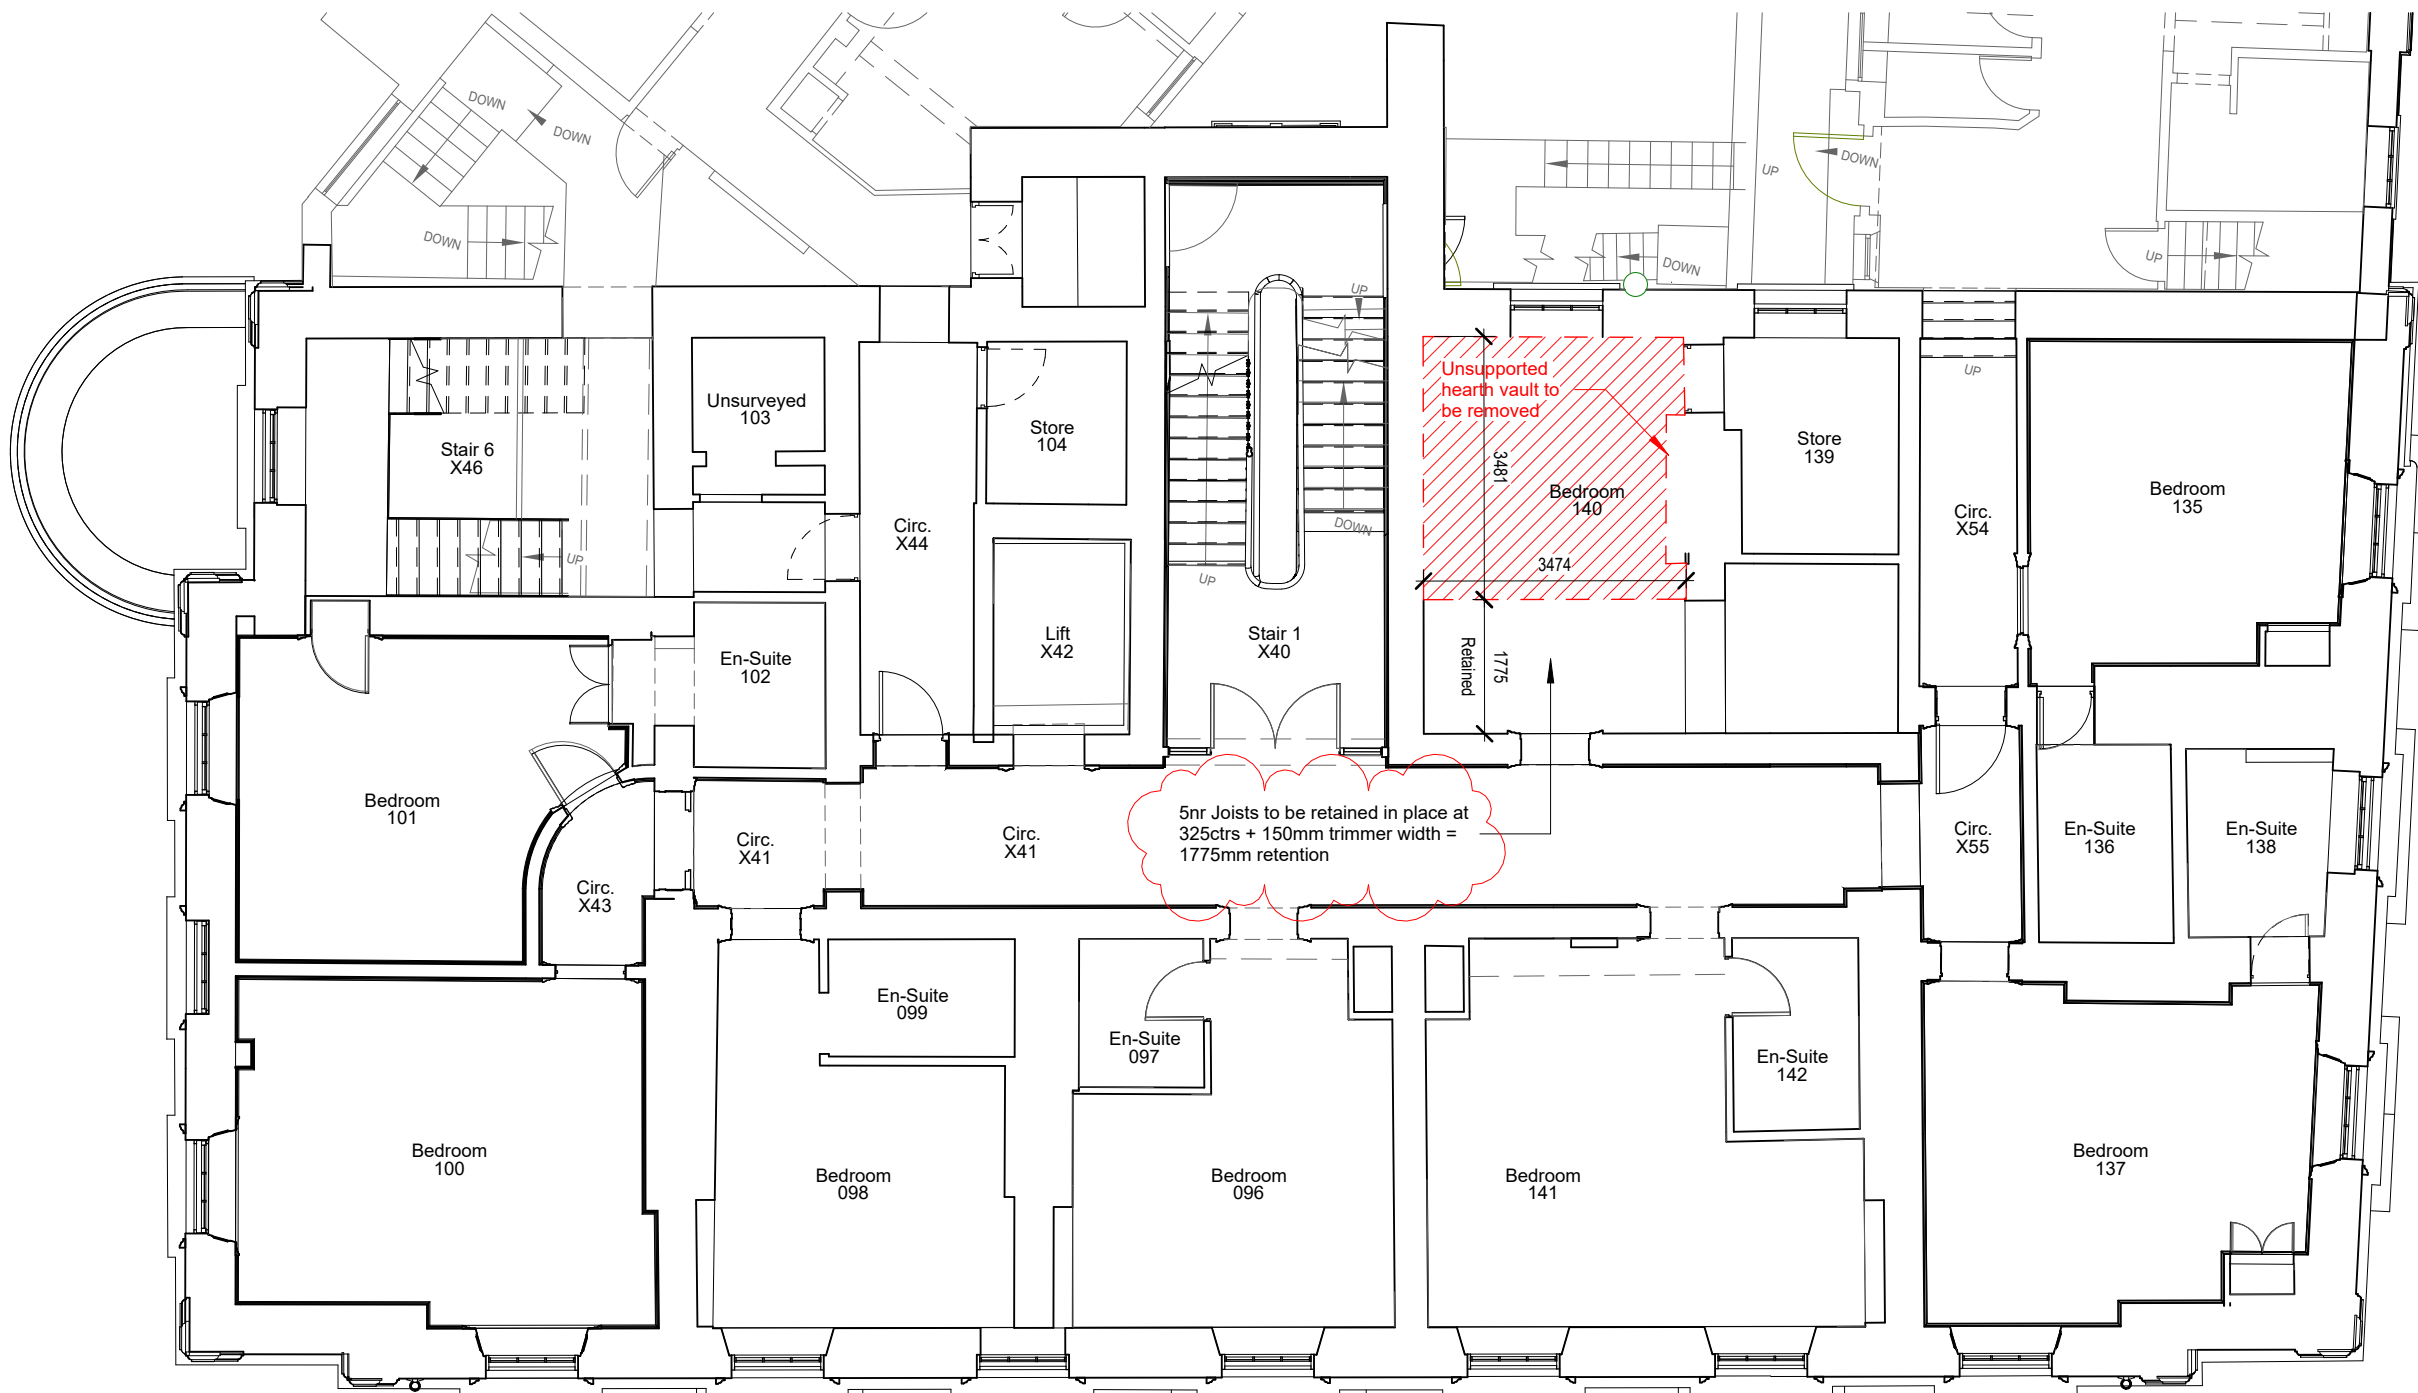


2 Level 02 - Haki Stair Demolition Plan  
1 : 100

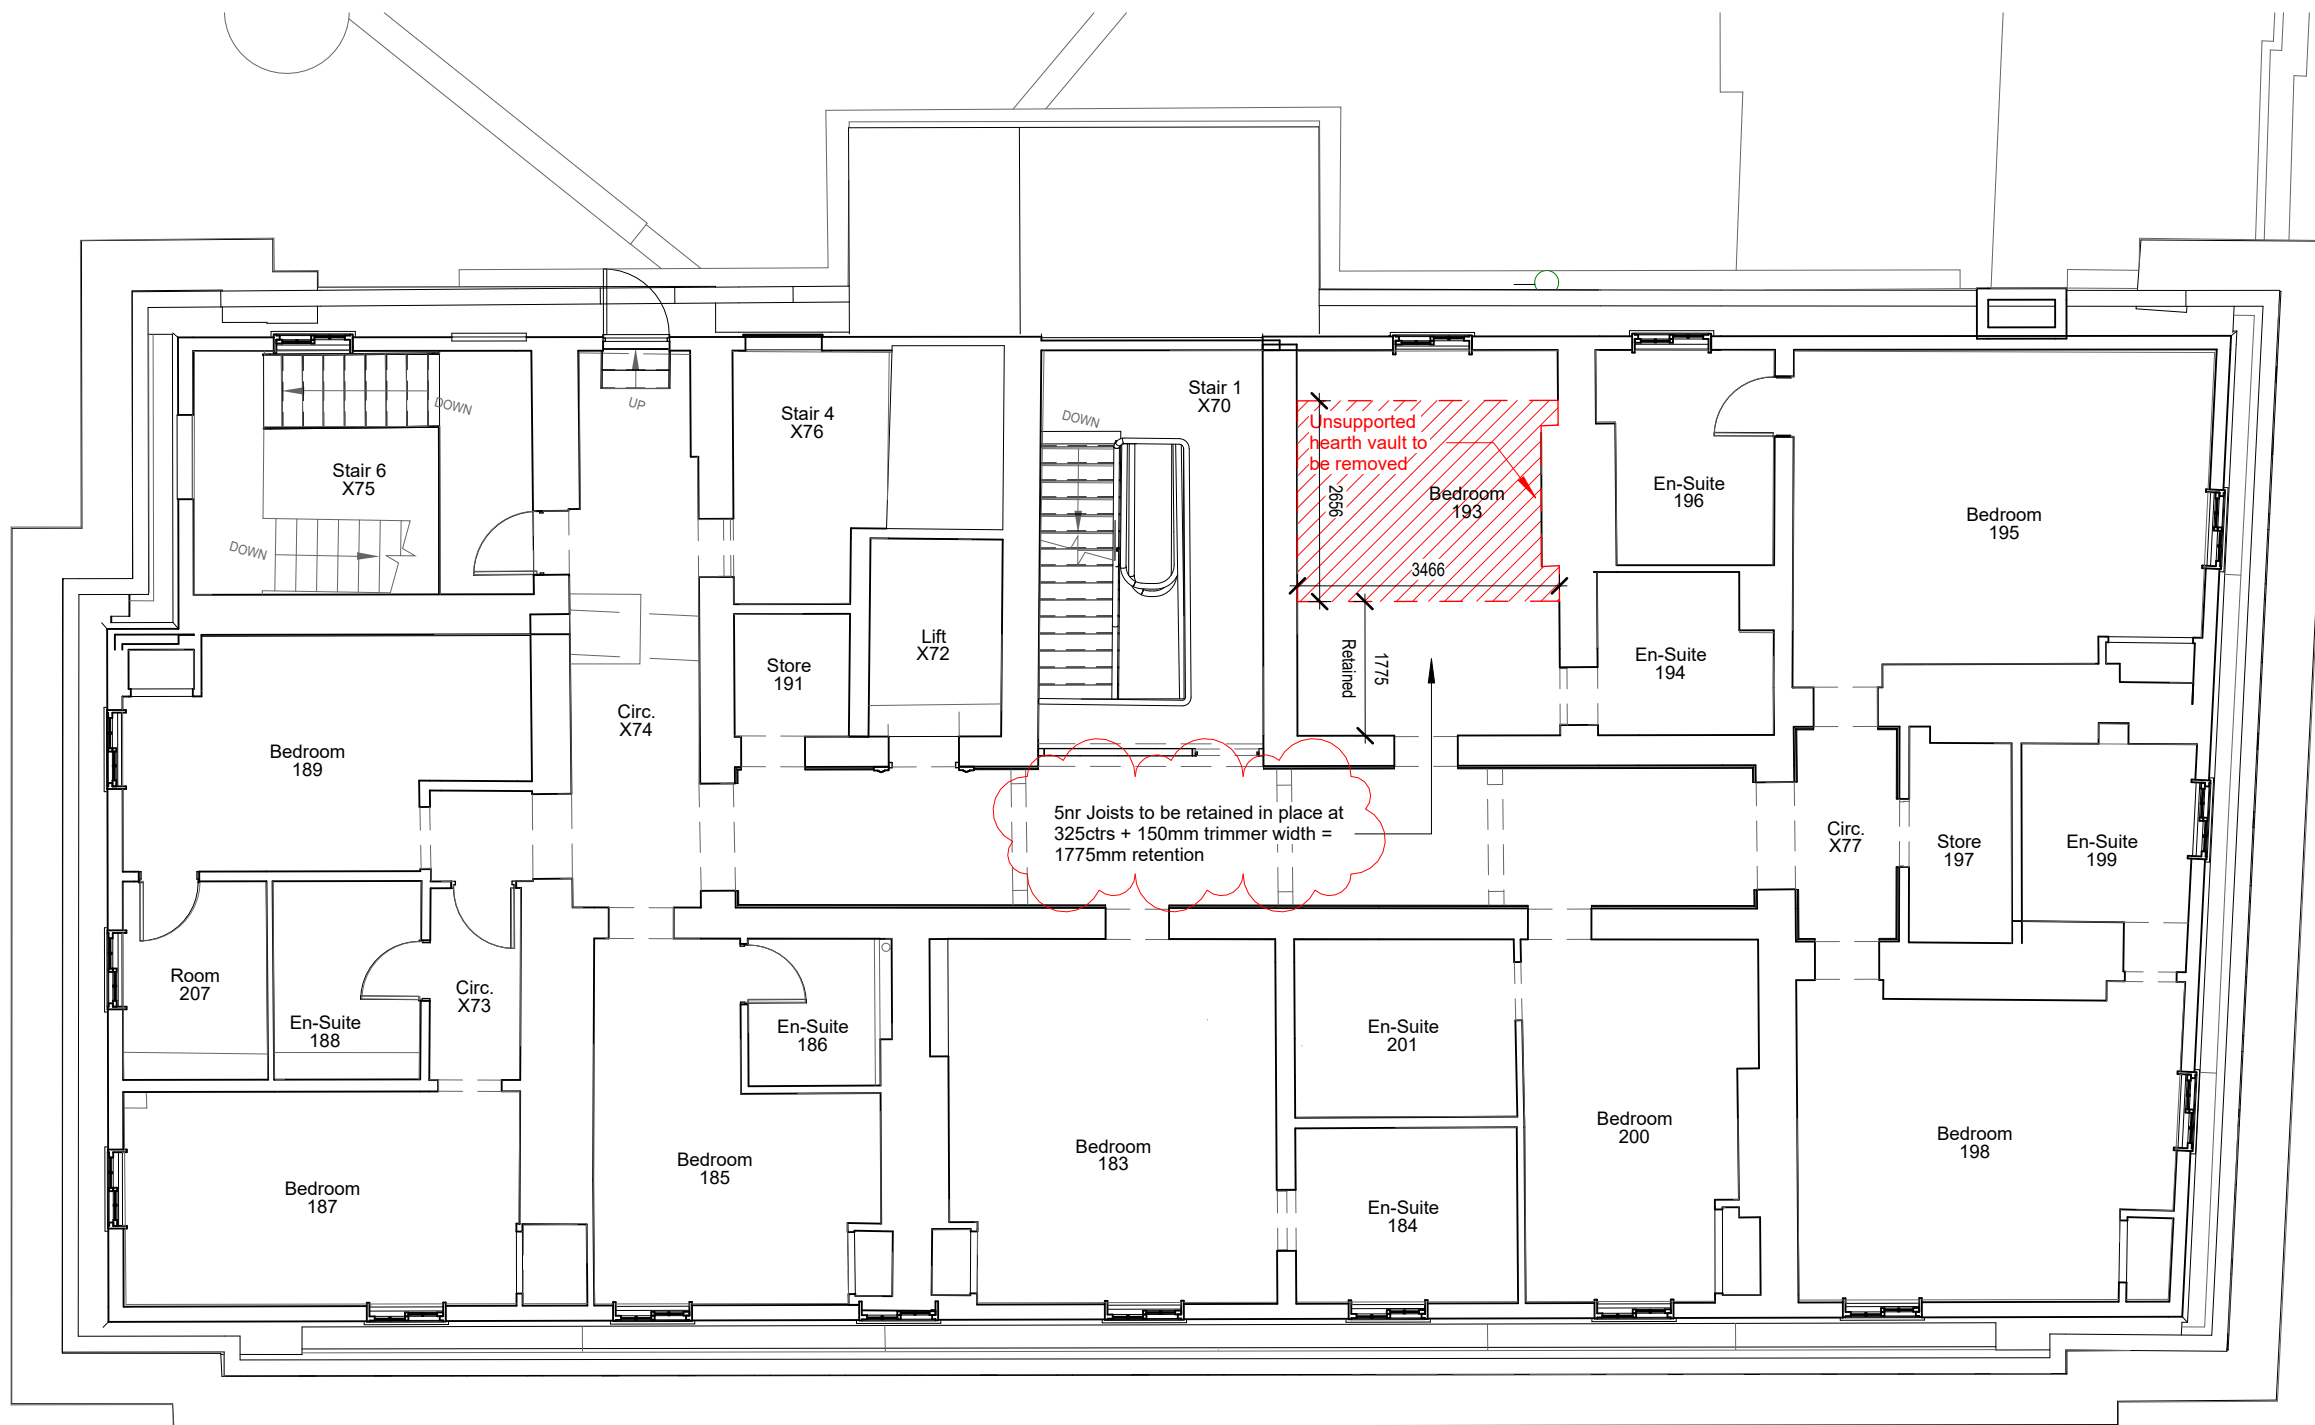

4 Level 04 - Haki Stair Demolition Plans  
1 : 100

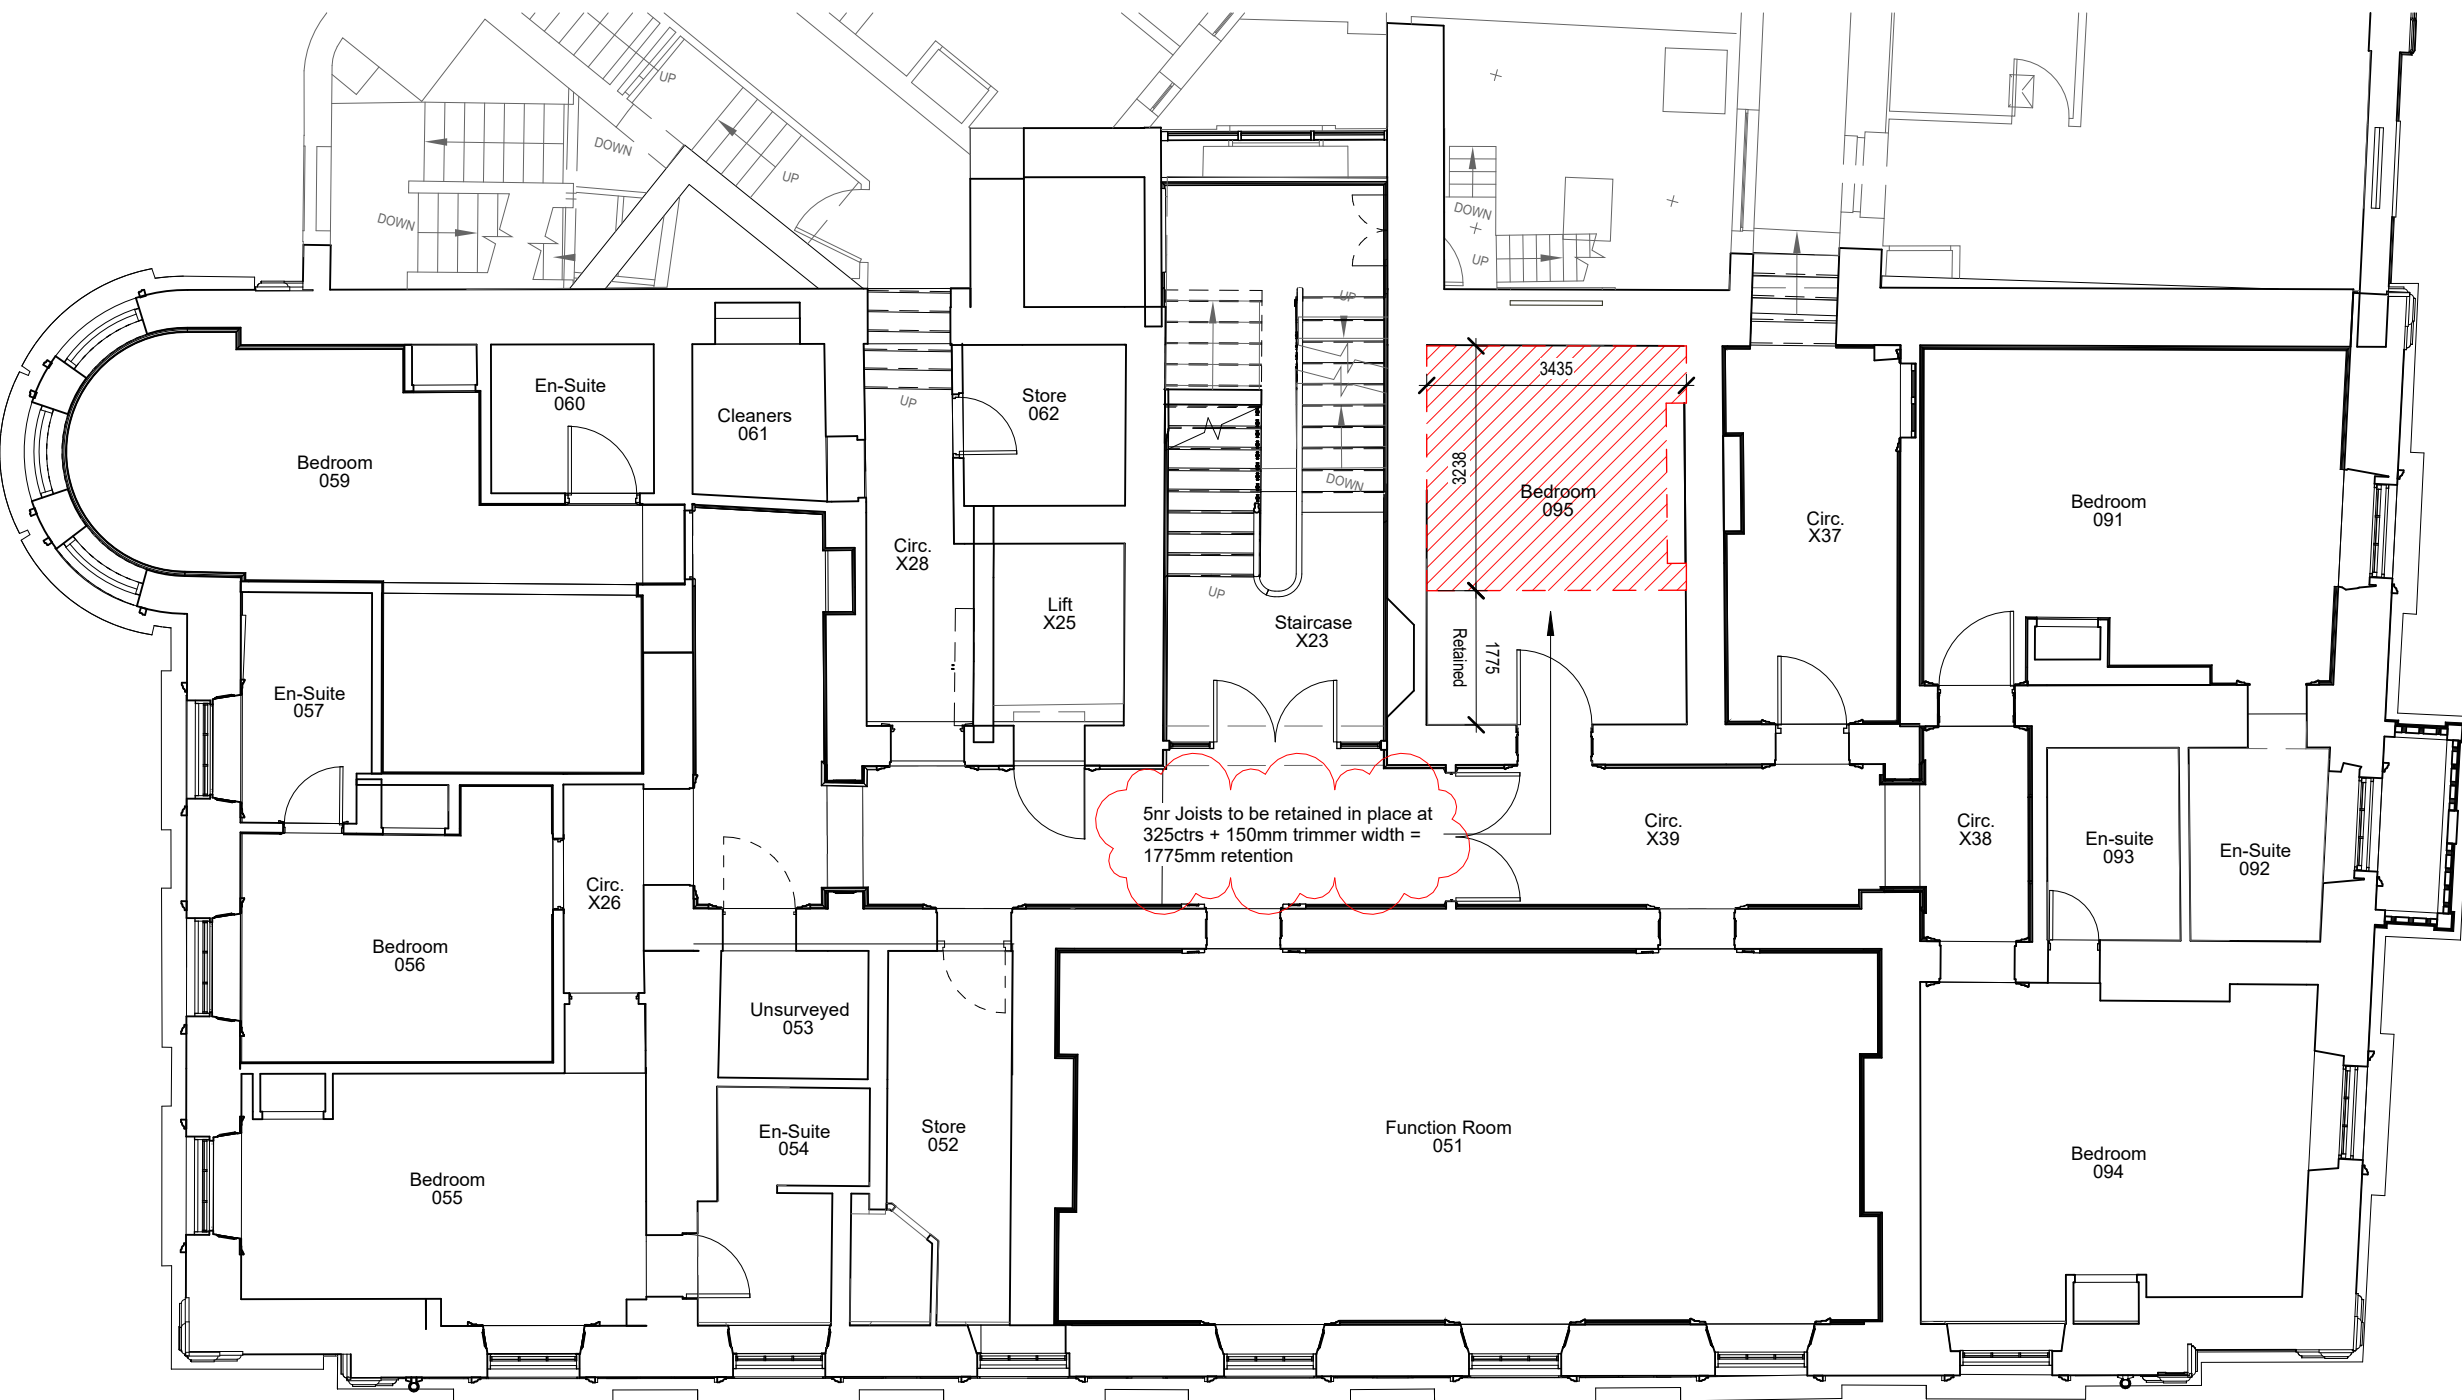

1 Level 01 - Haki Stair Demolition Plan  
1 : 100

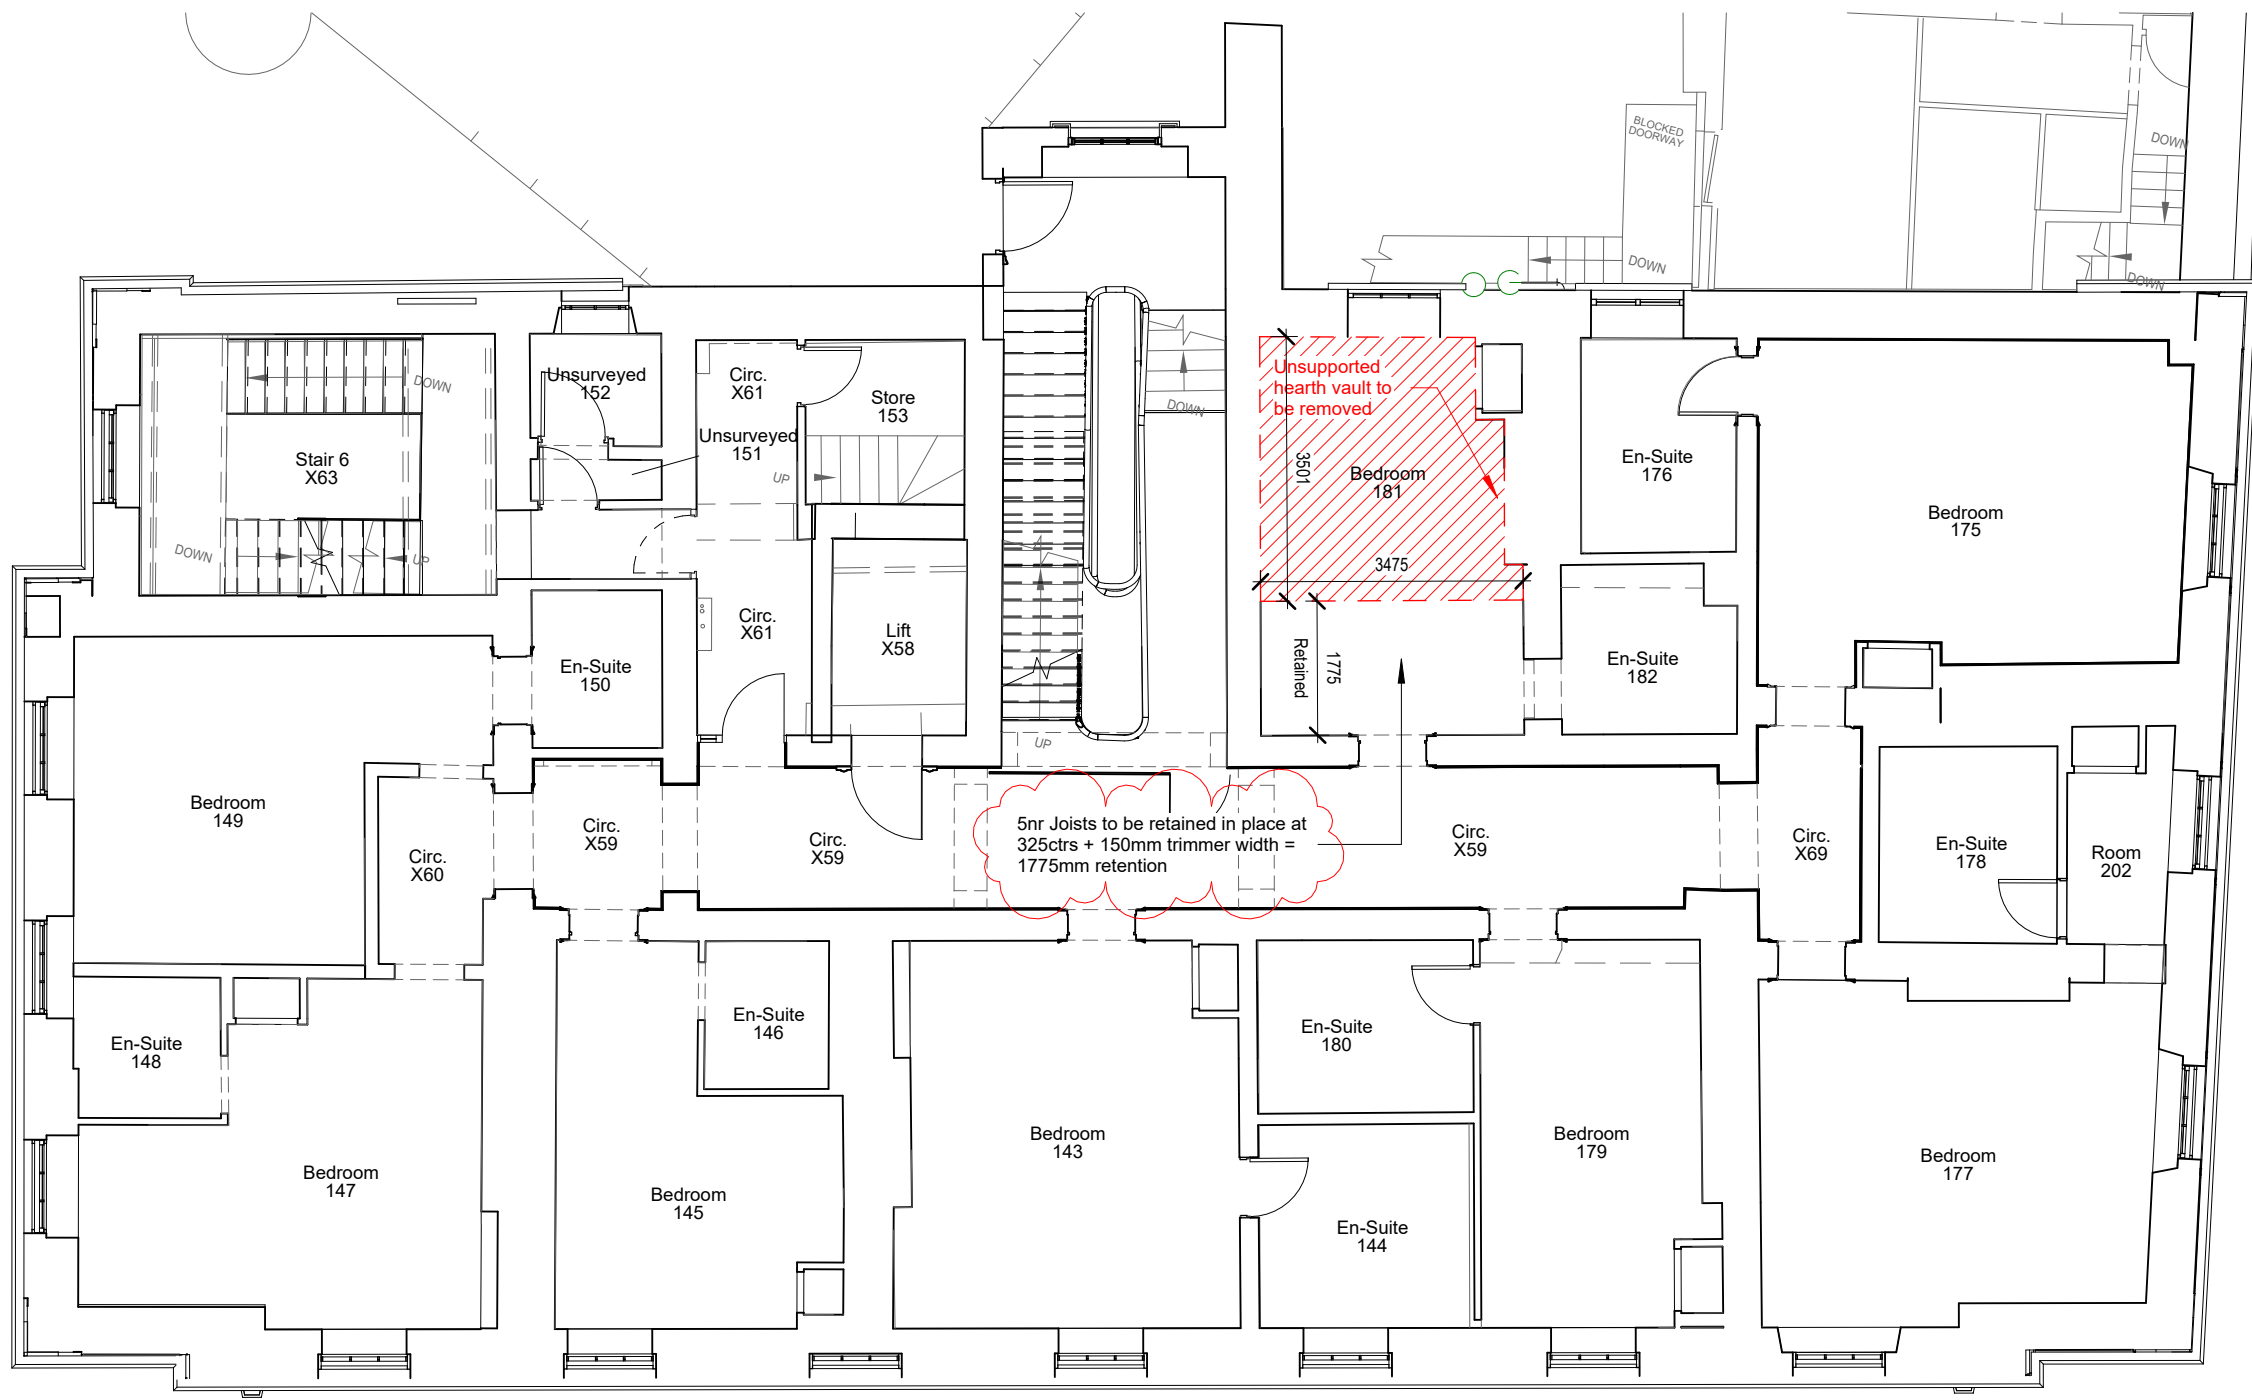

3 Level 03 - Haki Stair Demolition Plan  
1 : 100

#### Haki Stair Demolition Notes

- Haki Stair Tower (Indicative Location)**
- Hatch indicates demolition of the following items within the highlighted rooms:
- Existing hardwood
  - Existing timber floorboards
  - Existing joists 5nr posts to be retained in place @325ctrs + 150mm Trimmer Width = 1775mm Retention
  - Existing ceilings & all related decorative plaster (including cornices) are not included as part of this application. These are to be removed and reinstated in accordance with approved with conditions comments.
- LBC ref: 2025/55/91148/W - Condition 10 (and scheduled drawings) dated 24.10.25  
- Superseded by LBC Variation: 2026/70/00462/W - Condition 10 (and scheduled drawings) dated 11.05.26  
- Planning Ref: 2025/48/91147/W (Condition 2 Approved Drawings) dated 24.10.25.
- Refer to document 26.05.11 - HAKI Stair\_Design and Access Statement - LBC\_v3 for proposals of reinstatement

|             |                                                               |            |             |     |
|-------------|---------------------------------------------------------------|------------|-------------|-----|
| P2          | Drawing updated to suit GMI comments & re-issued for planning | 17.07.2026 | DR          | MS  |
| P1          | Issued for Planning                                           | 12.05.2026 | DR          | MS  |
| Rev         | Description                                                   | Date       | Dr          | App |
|             |                                                               |            | by          | by  |
| original by | date created                                                  |            | approved by |     |
| DR          | 05/12/26                                                      |            | MS          |     |

**AHR**  
AHR Architects Ltd  
No 1 Aire Street  
Leeds  
LS1 4PR  
United Kingdom

**GMI**  
T +44(0)113 3858787  
E leeds@ahr.co.uk  
www.ahr.co.uk

**Kirklees**  
COUNCIL

|   |   |
|---|---|
| client name   | GMI Construction Group   |
| project   | George Hotel Refurbishment   |
| drawing   | Haki Stair - Demolition Plans   |
| computer file   | 110.32.1.110EM_Profile_Folder_redactor/daniel.ahron/Documents/Revit_Files/Local Files/Revit/2024/USA-AHR-ZZ-22-ZZ-BA-A-0001_daniel.ahron.rvt |
| project number   | 2024.00373.000   |
| drawing number   | L054-AHR-ZZ-BA-ZZ-D-A-20710   |
| scale   | 1 : 100   |
| rev   | P2   |
| issue status   | S2   |
| This drawing is to be read in conjunction with all related drawings. All dimensions must be checked and verified on site before commencing any work or producing shop drawings. The originator should be notified immediately of any discrepancy. This drawing is copyright and remains the property of AHR. |   |