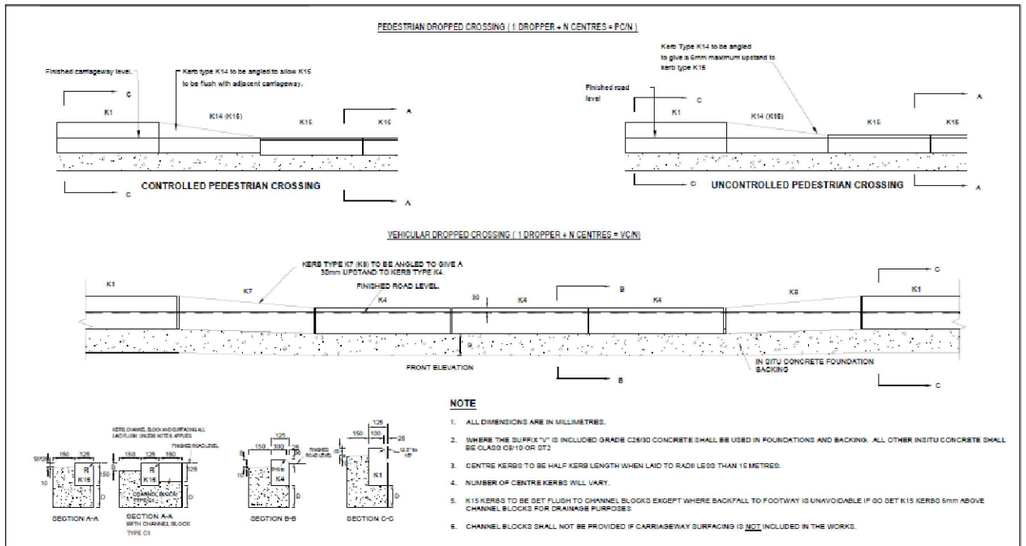

NOTE

1. ALL DIMENSIONS ARE IN MILLIMETRES.
2. WHERE THE SUFFIX "V" IS INCLUDED GRADE C28/30 CONCRETE SHALL BE USED IN FOUNDATIONS AND BACKING. ALL OTHER INSITU CONCRETE SHALL BE CLASS C8/10 OR ST2
3. CENTRE KERBS TO BE HALF KERB LENGTH WHEN LAID TO RADII LESS THAN 15 METRES.
4. NUMBER OF CENTRE KERBS WILL VARY.
5. K15 KERBS TO BE SET FLUSH TO CHANNEL BLOCKS EXCEPT WHERE BACKFALL TO FOOTWAY IS UNAVOIDABLE IF SO SET K15 KERBS 5mm ABOVE CHANNEL BLOCKS FOR DRAINAGE PURPOSES
6. CHANNEL BLOCKS SHALL NOT BE PROVIDED IF CARRIAGEWAY SURFACING IS NOT INCLUDED IN THE WORKS.

Kirklees COUNCIL	Project: STANDARD DETAILS	Scale: NOT TO SCALE	
		Drawn: AKW/AA	Checked: DB
Highway Service, Place Directorate, Kirklees Council, Huddersfield, HD1 6EL	Title: KERB TYPE PC & VC	Section: HD	Date: MAR 25
		Drawing No. HD/SD/11/06B	

NTS

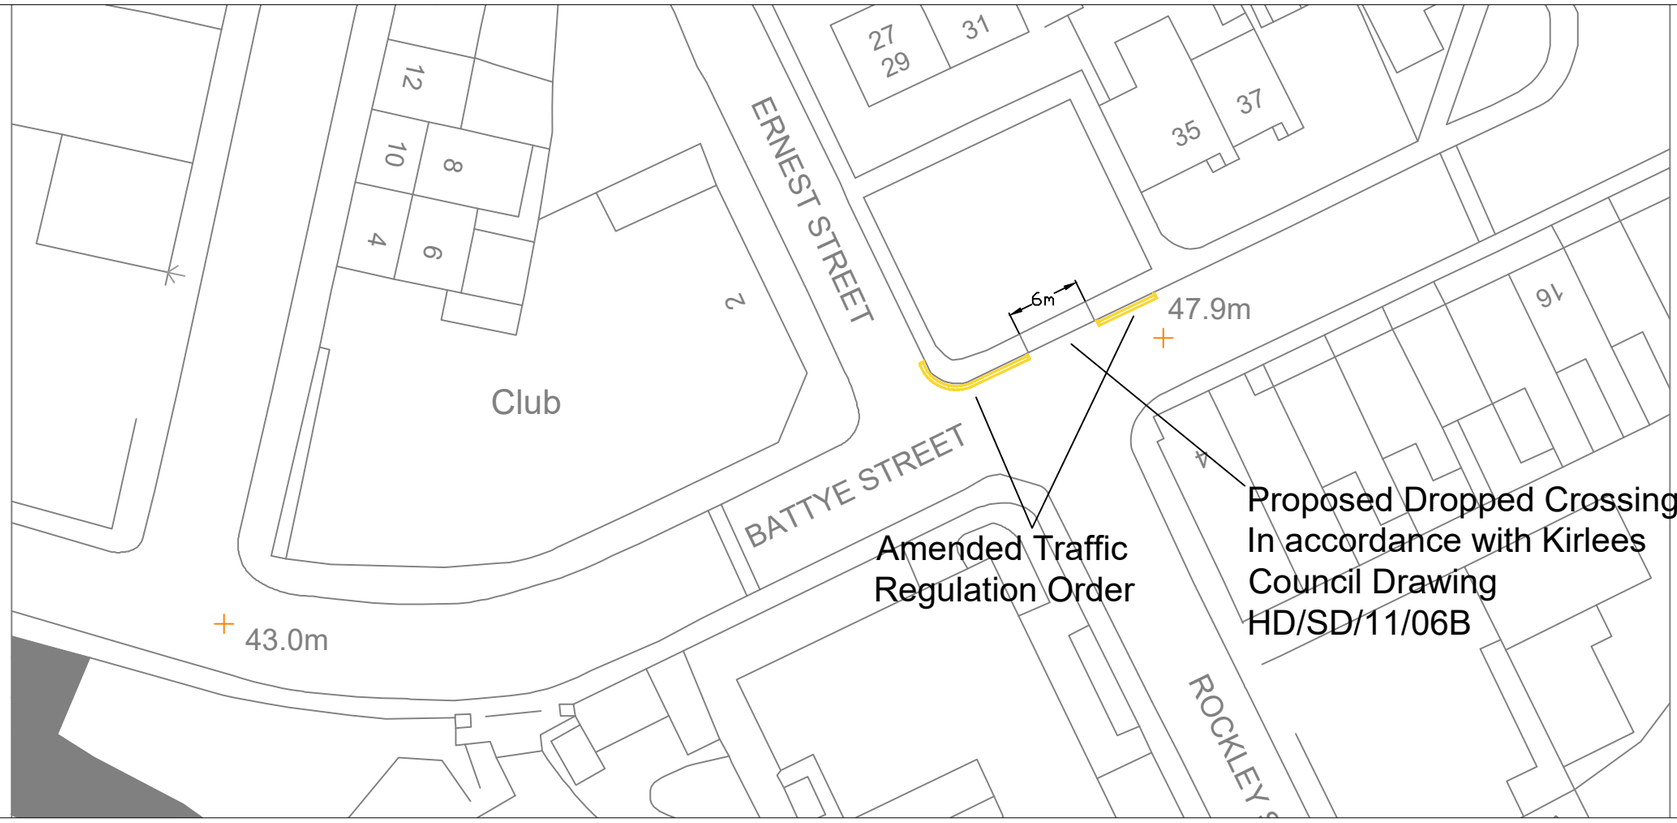

1:500

Notes:

1. All dimensions are to be checked on site before the commencement of works. Any discrepancies are to be reported to the Architect & Engineer for verification. Figured dimensions only are to be taken from this drawing.
2. This drawing is to be read in conjunction with all relevant Engineers' and Service Engineers' drawings and specifications. This drawing is copyright.

Rev	Date	Description	Ckd	By

Coraiht

Adamson House, Towers Business Park
Wilmslow Road
Manchester
M20 2YY

Tel: 0161 955 4422
Email: manchester@coraiht.com
Web: www.coraiht.com

Client: Suffa Tul Islam Education And Community Centre

Project: 2, Ernest Street, Dewsbury, WF13 1PR

Title: Access Arrangement

Drawing Status:

Job No. 16-3366

Drawn	Checked	Scale at A3	Date	Issue Date
MC	TC	SEE_INSET	13/05/26	-

Drawing No. 001 -