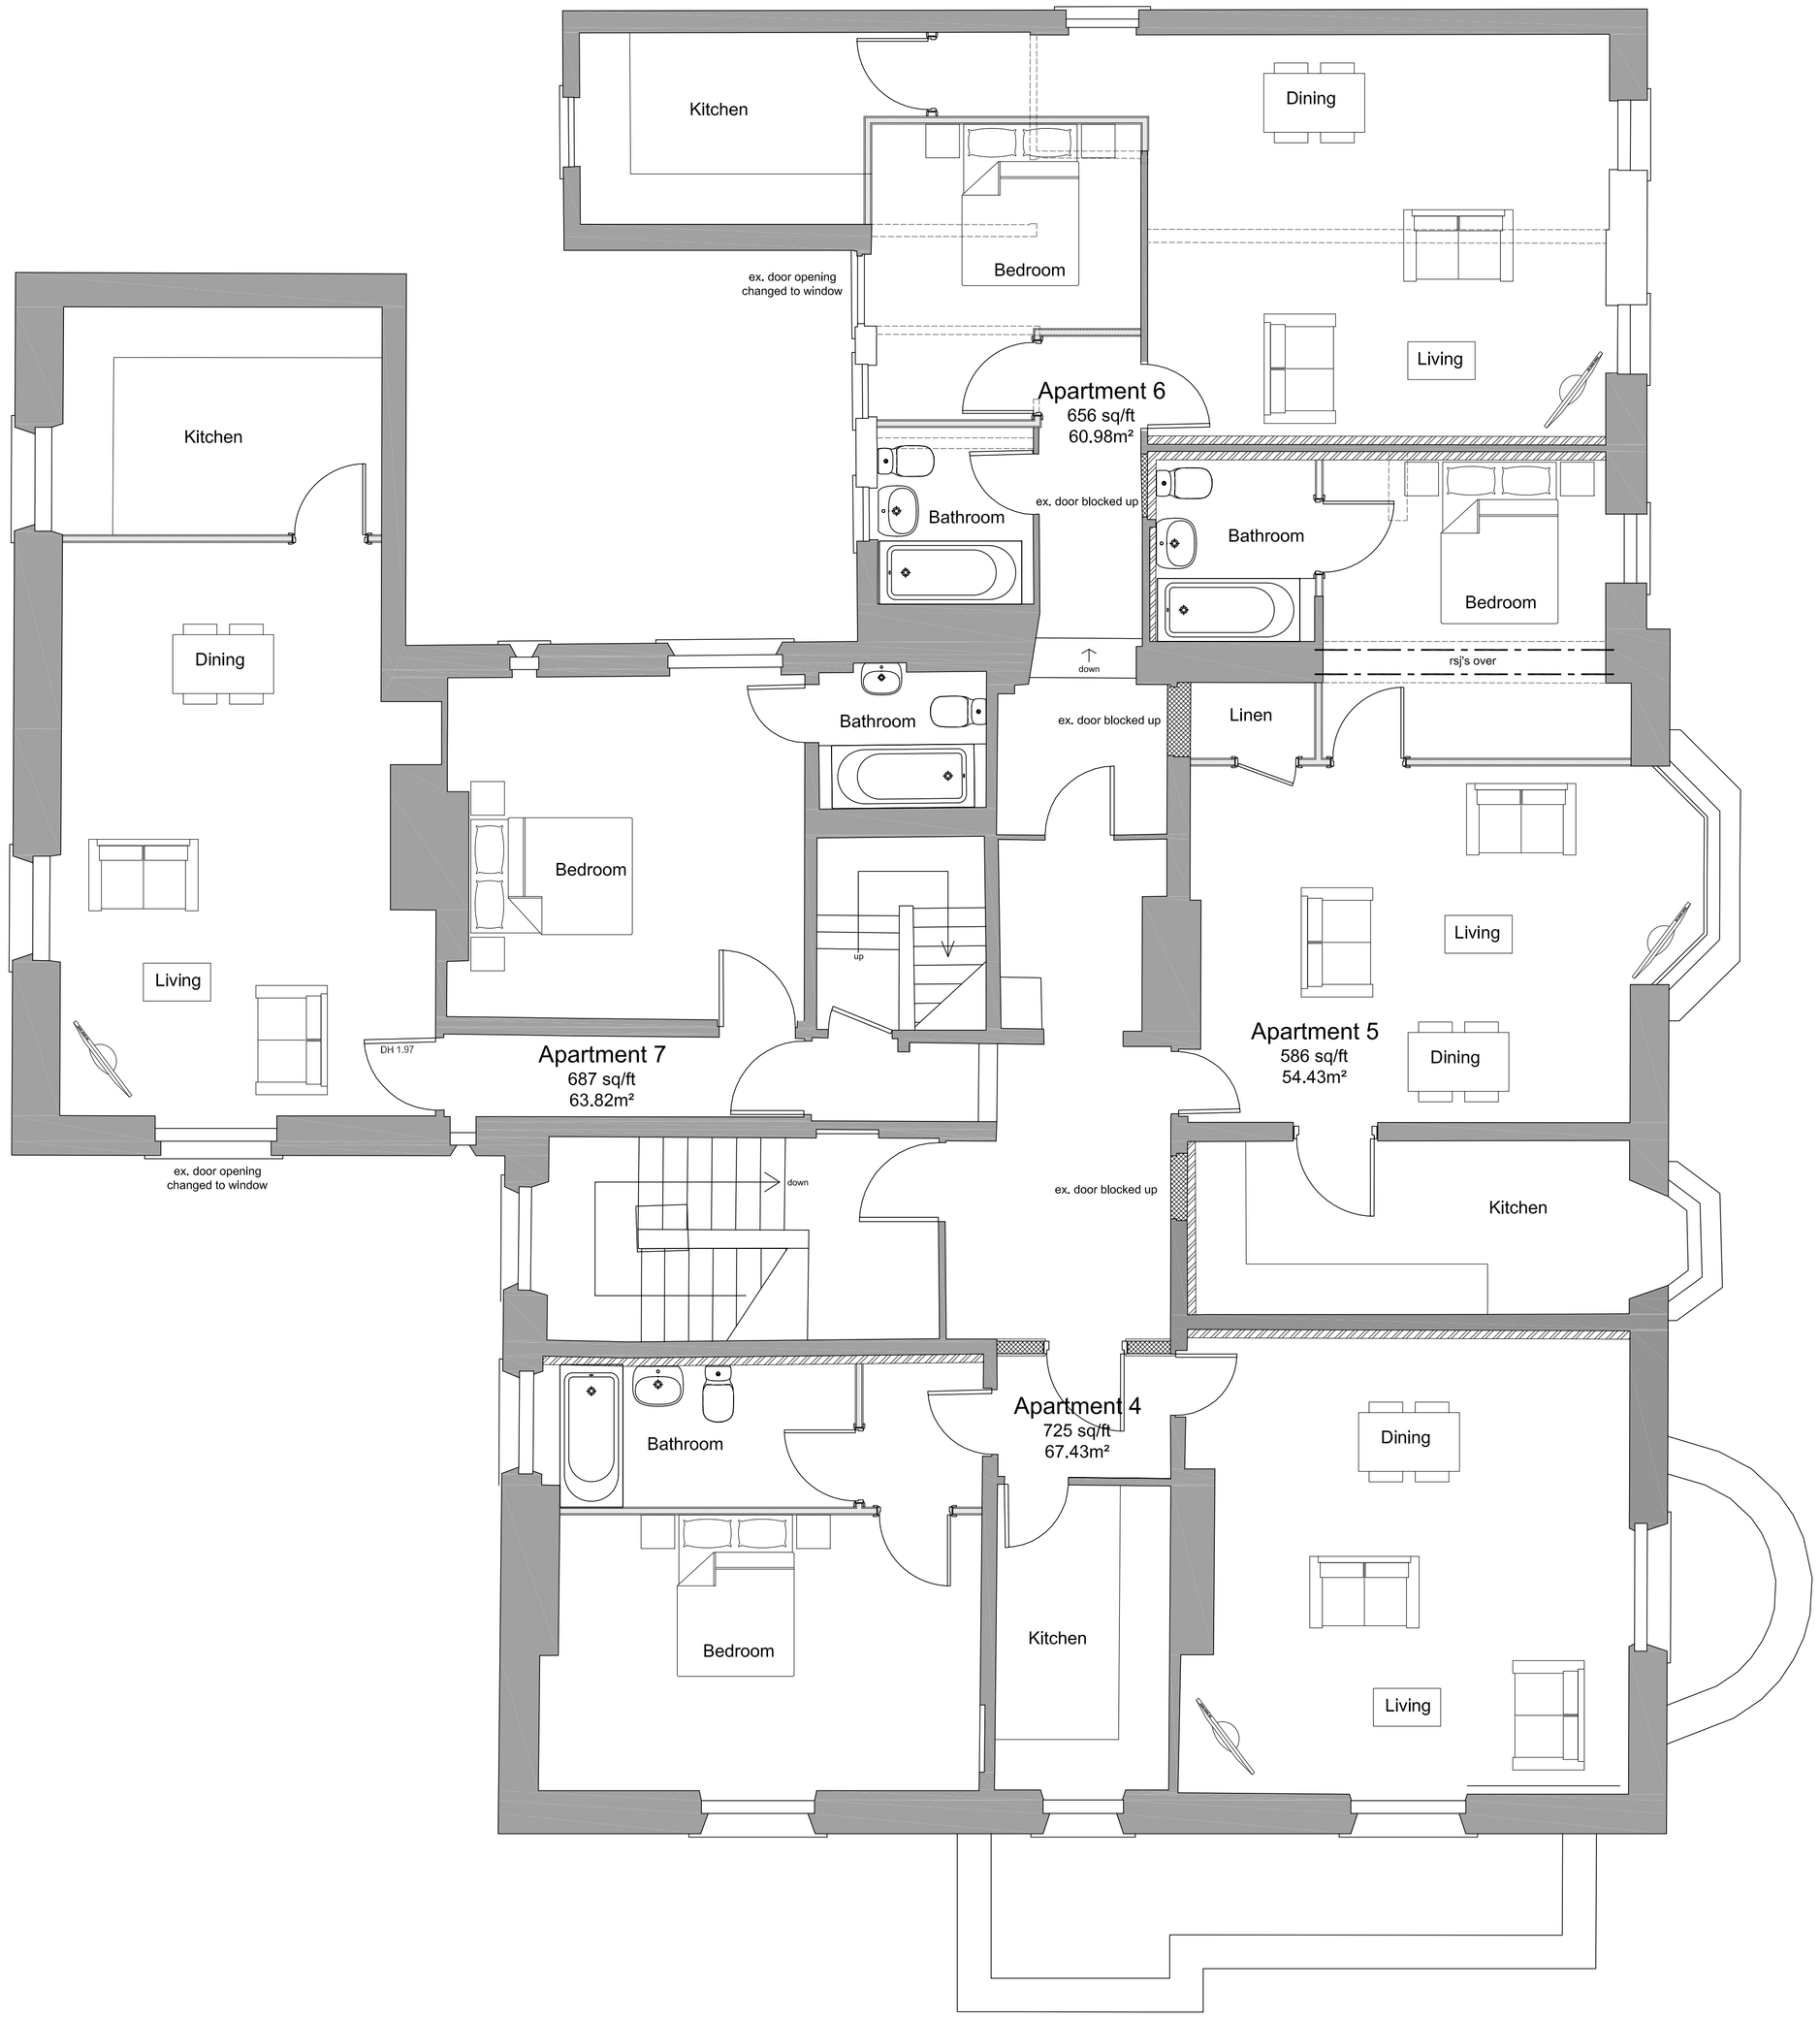


Revisions

A - Conservatory Roof Removed - 20/05/26

0 0,5 1 1,5 2 2,5m

Scale 1:50 @ A1

Proposed First Floor Plan

7 Halifax Road
Huddersfield
HD3 3AN

Drg sheet 007/014 A