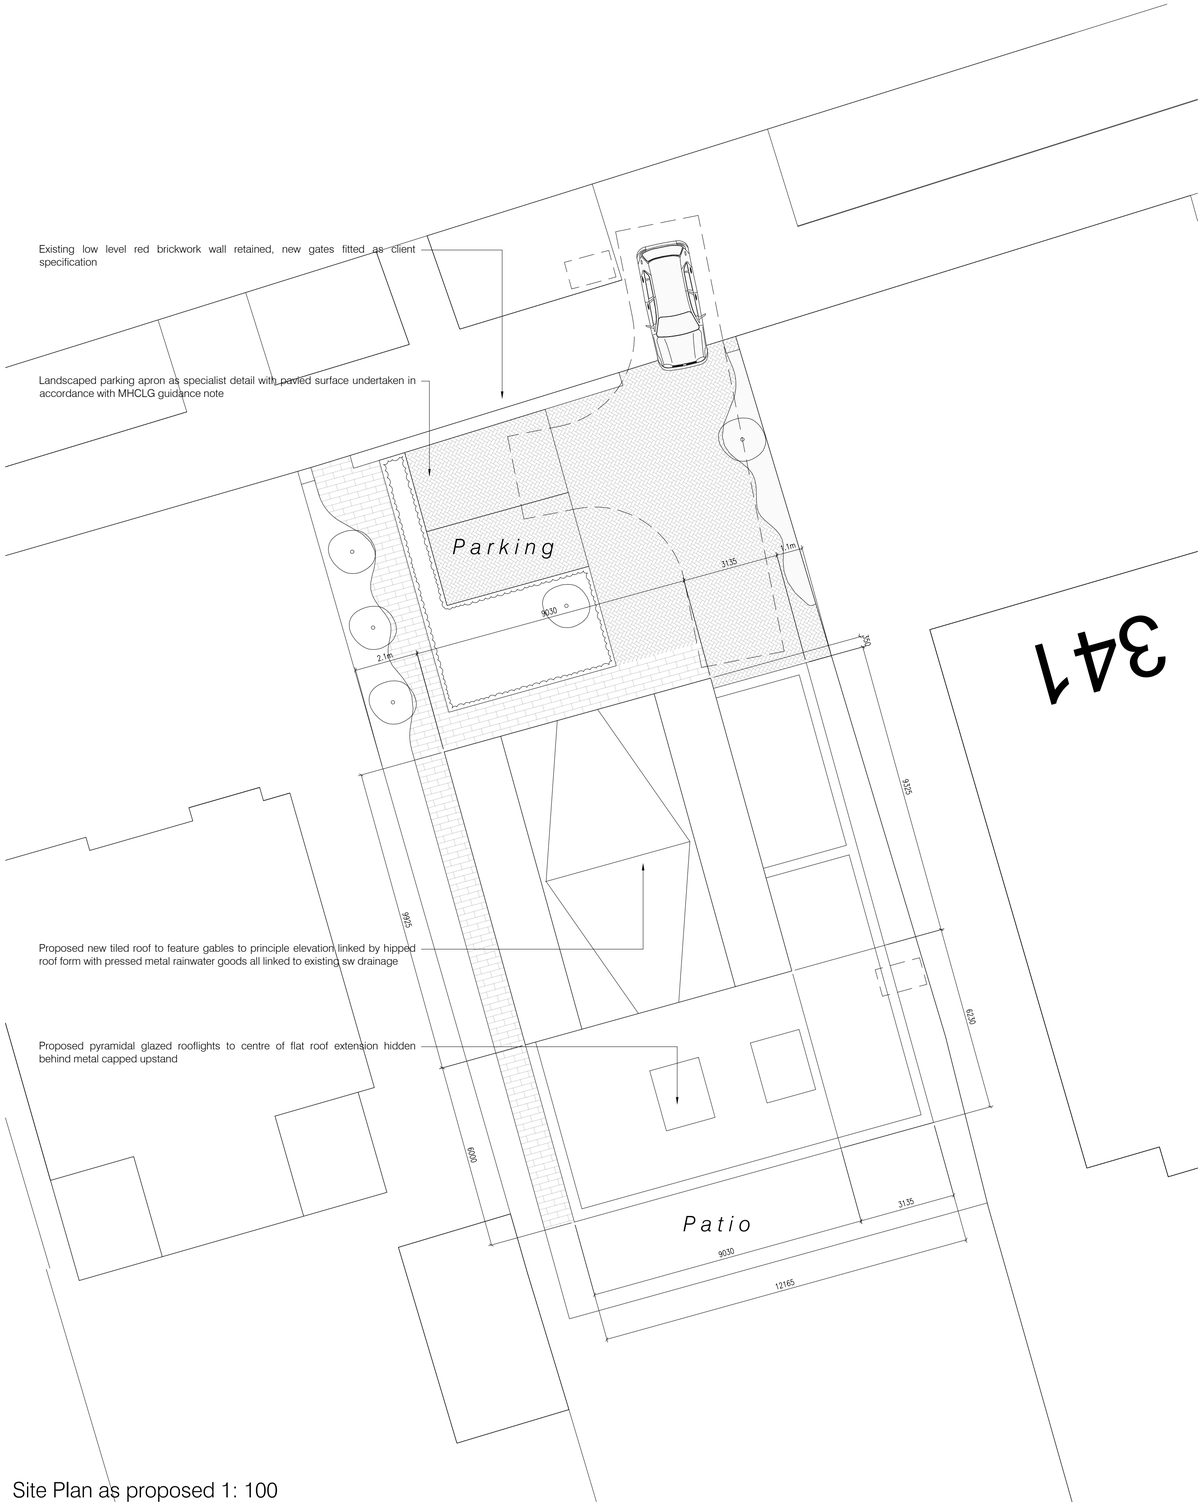

Site Plan as proposed 1: 100

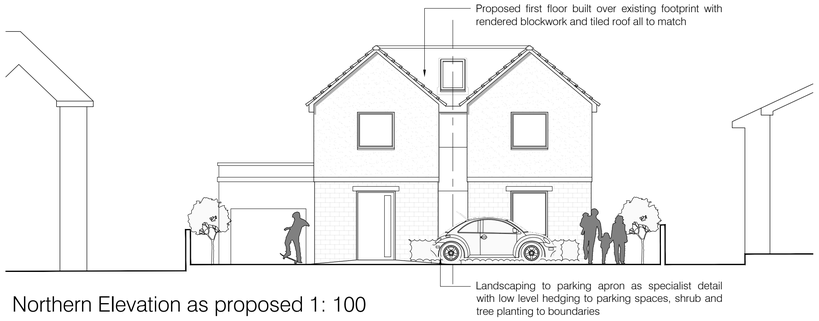

Northern Elevation as proposed 1: 100

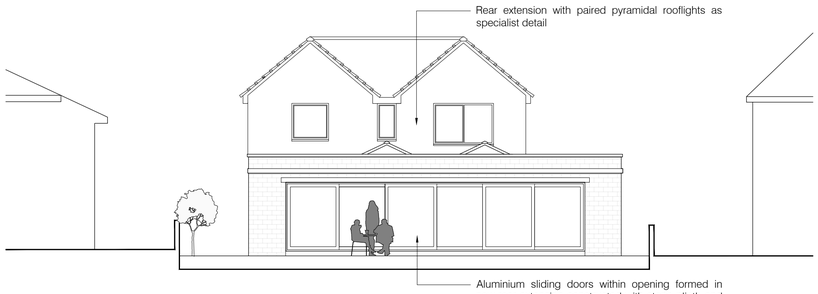

Southern Elevation as proposed 1: 100

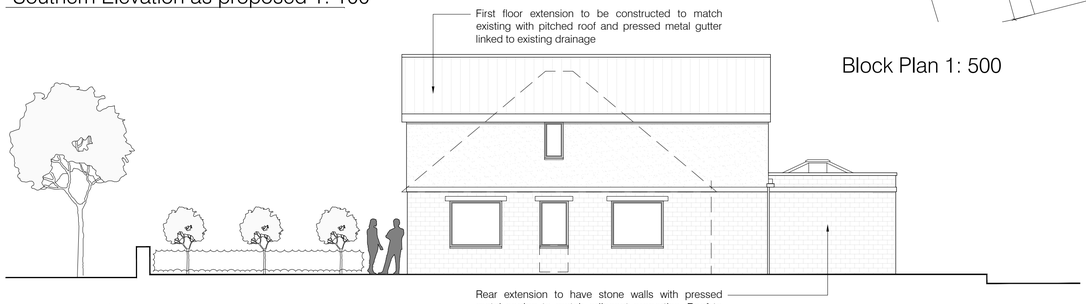

Western Elevation as proposed 1: 100

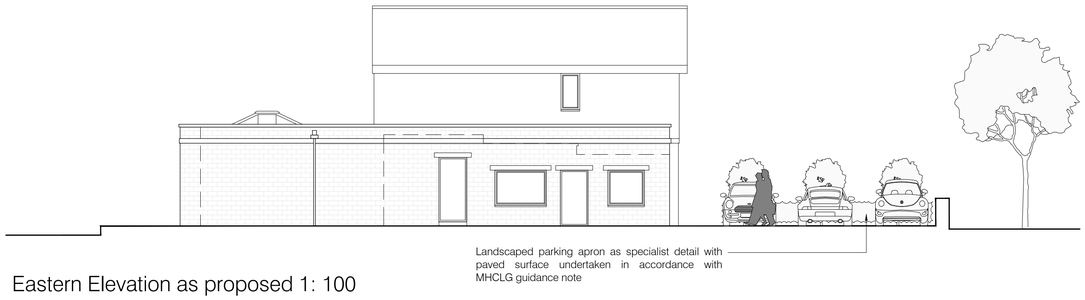

Eastern Elevation as proposed 1: 100

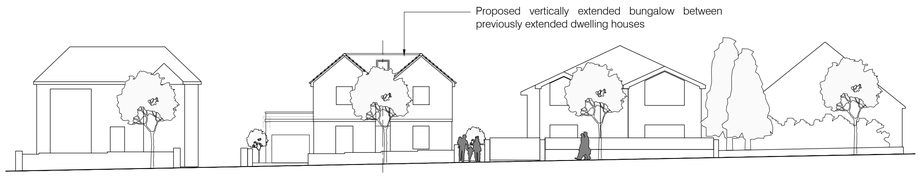

Street view as proposed 1: 200

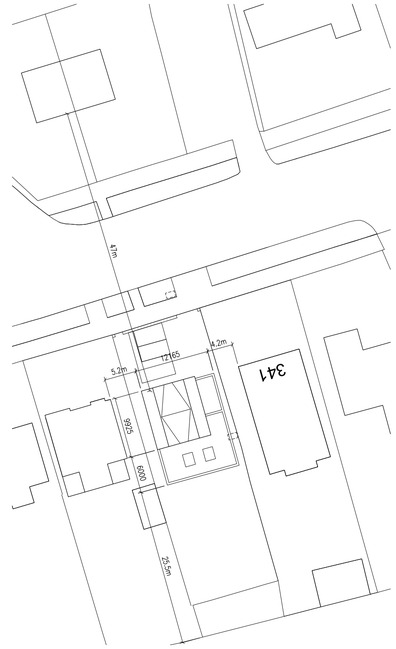

Block Plan 1: 500

Drawings based on Ordnance Survey (Streetwise License No 100047474) and preliminary survey – design and drawing content subject to further Site Surveys, Structural Survey, Site Investigations, Planning and Statutory Requirements and Approvals.

Bradley Road

Rev. Des. Date

0 1 2 3 4 5m
Scale 1:100

Architecture and Design
The Studio, Coal Pit Lane, Brighouse HD6 4HW
T: 01484 717715
info@g-d.co.uk www.g-d.co.uk

Project	Proposed house remodel at 343 Bradley Road, Bradley, Huddersfield HD2 1PR
Client	Mr S Singh, 343 Bradley Road, Bradley, Huddersfield HD2 1PR
Dwg Title	(26503)3_Elevations as proposed
Scale	1: 100 @ A1
Date	May 26