




Plan as existing 1: 50

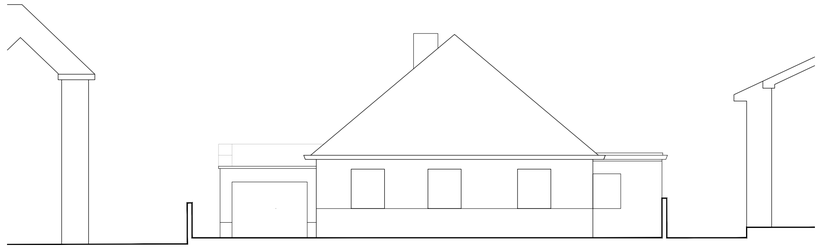


Northern Elevation as existing 1: 100

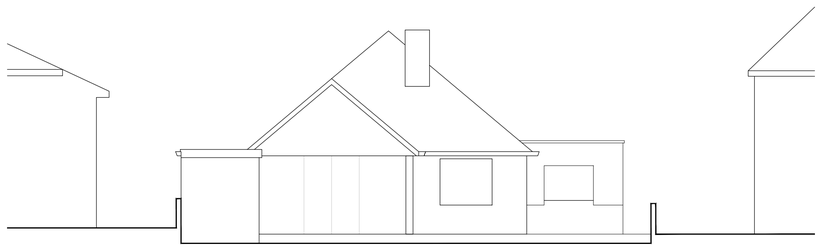

Southern Elevation as existing 1: 100

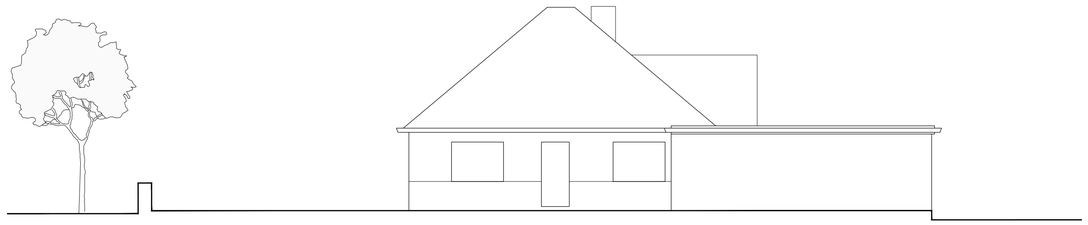

Western Elevation as existing 1: 100

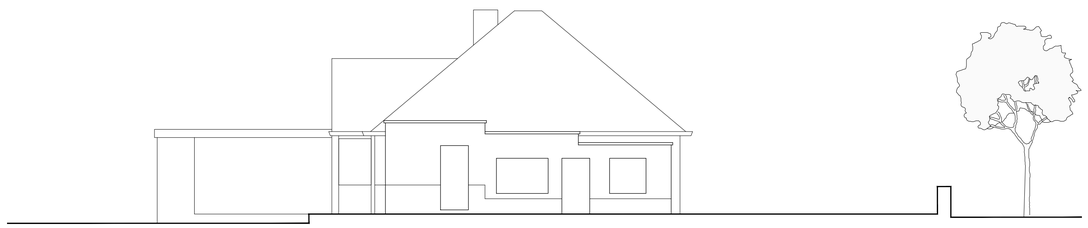

Eastern Elevation as existing 1: 100



Location Plan 1: 1250

Drawings based on Ordnance Survey (Streetwise License No 100047474) and preliminary survey – design and drawing content subject to further Site Surveys, Structural Survey, Site Investigations, Planning and Statutory Requirements and Approvals.

Bradley Road

Rev. Des. Date By

0 1 2 3 4 5m
Scale 1:100



Architecture and Design
The Studio, Coal Pit Lane, Brighouse HD6 3HW
T: 01484 717116
info@g-d.co.uk www.g-d.co.uk

Project	Proposed house remodel at 343 Bradley Road, Bradley, Huddersfield HD2 1PR
Client	Mr S Singh, 343 Bradley Road, Bradley, Huddersfield HD2 1PR
Dwg Title	(26503)1_As existing
Scale	1: 50, 100, 1250 @ A1
Date	May 26