
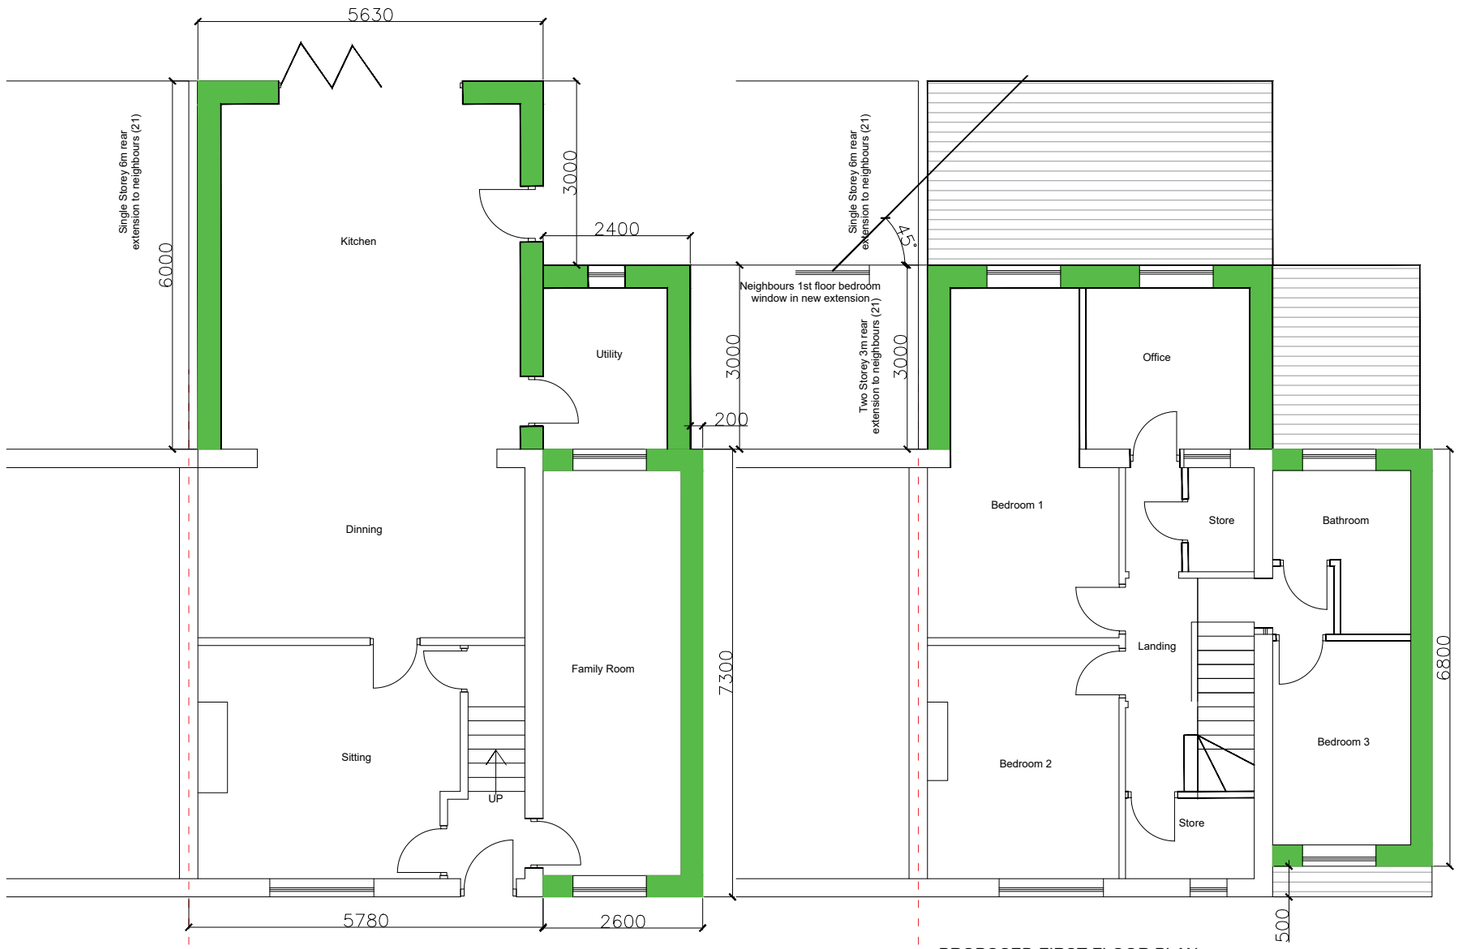


PROPOSED GROUND FLOOR PLAN

PROPOSED FIRST FLOOR PLAN

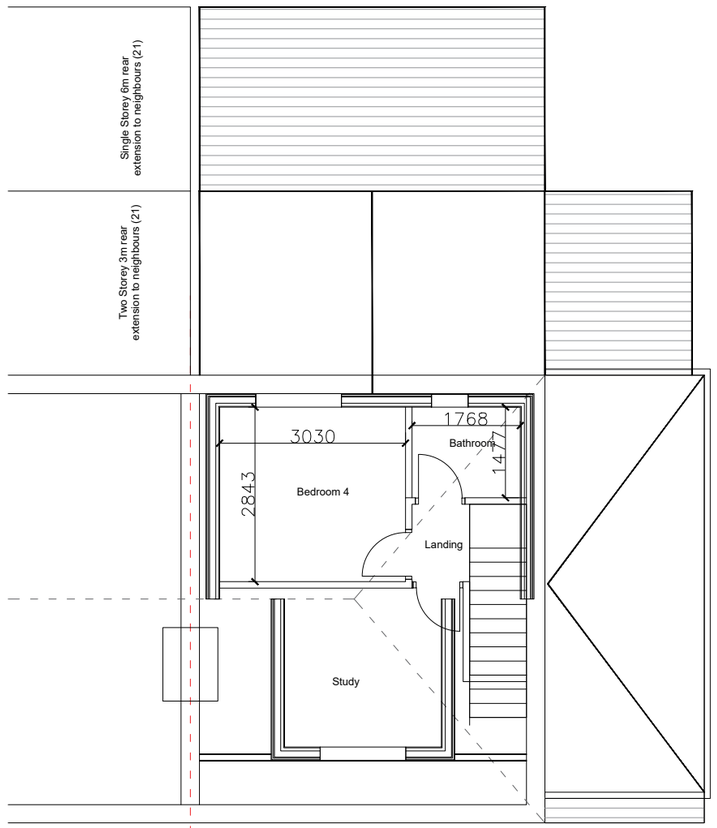

PROPOSED SECOND FLOOR PLAN

Rear dormer, gable end and Single storey side extension has been approved under application CLD - 2026/90739

Rear single storeu extension has been approved under application Prior Approval - 2026/90745

NOTES

This drawing is subject to a detailed building and site survey, therefore no guarantee of its accuracy can be given.
This drawing has been draughted in accordance with the clients design requirements.
All areas are approximate and are subject to a detailed building and site survey and further design development.
All dimensions should be checked prior to commencement of construction on site. Measurements should not be taken off the drawing.

Rev	Revision	Date

JOB

PROPOSED PART SINGLE STOREY REAR SIDE PART TWO STOREY REAR AND SIDE EXTENSION, DORMER WINDOW TO FRONT AND REAR WITH GABLE END WALL EXTENSION

ADDRESS

19 Moorside Road
Dewsbury
WF13 4QD

Mrs Sadia Kouser

DATE	SCALE	SHEET	
25.05.26	1:100	3@A3	