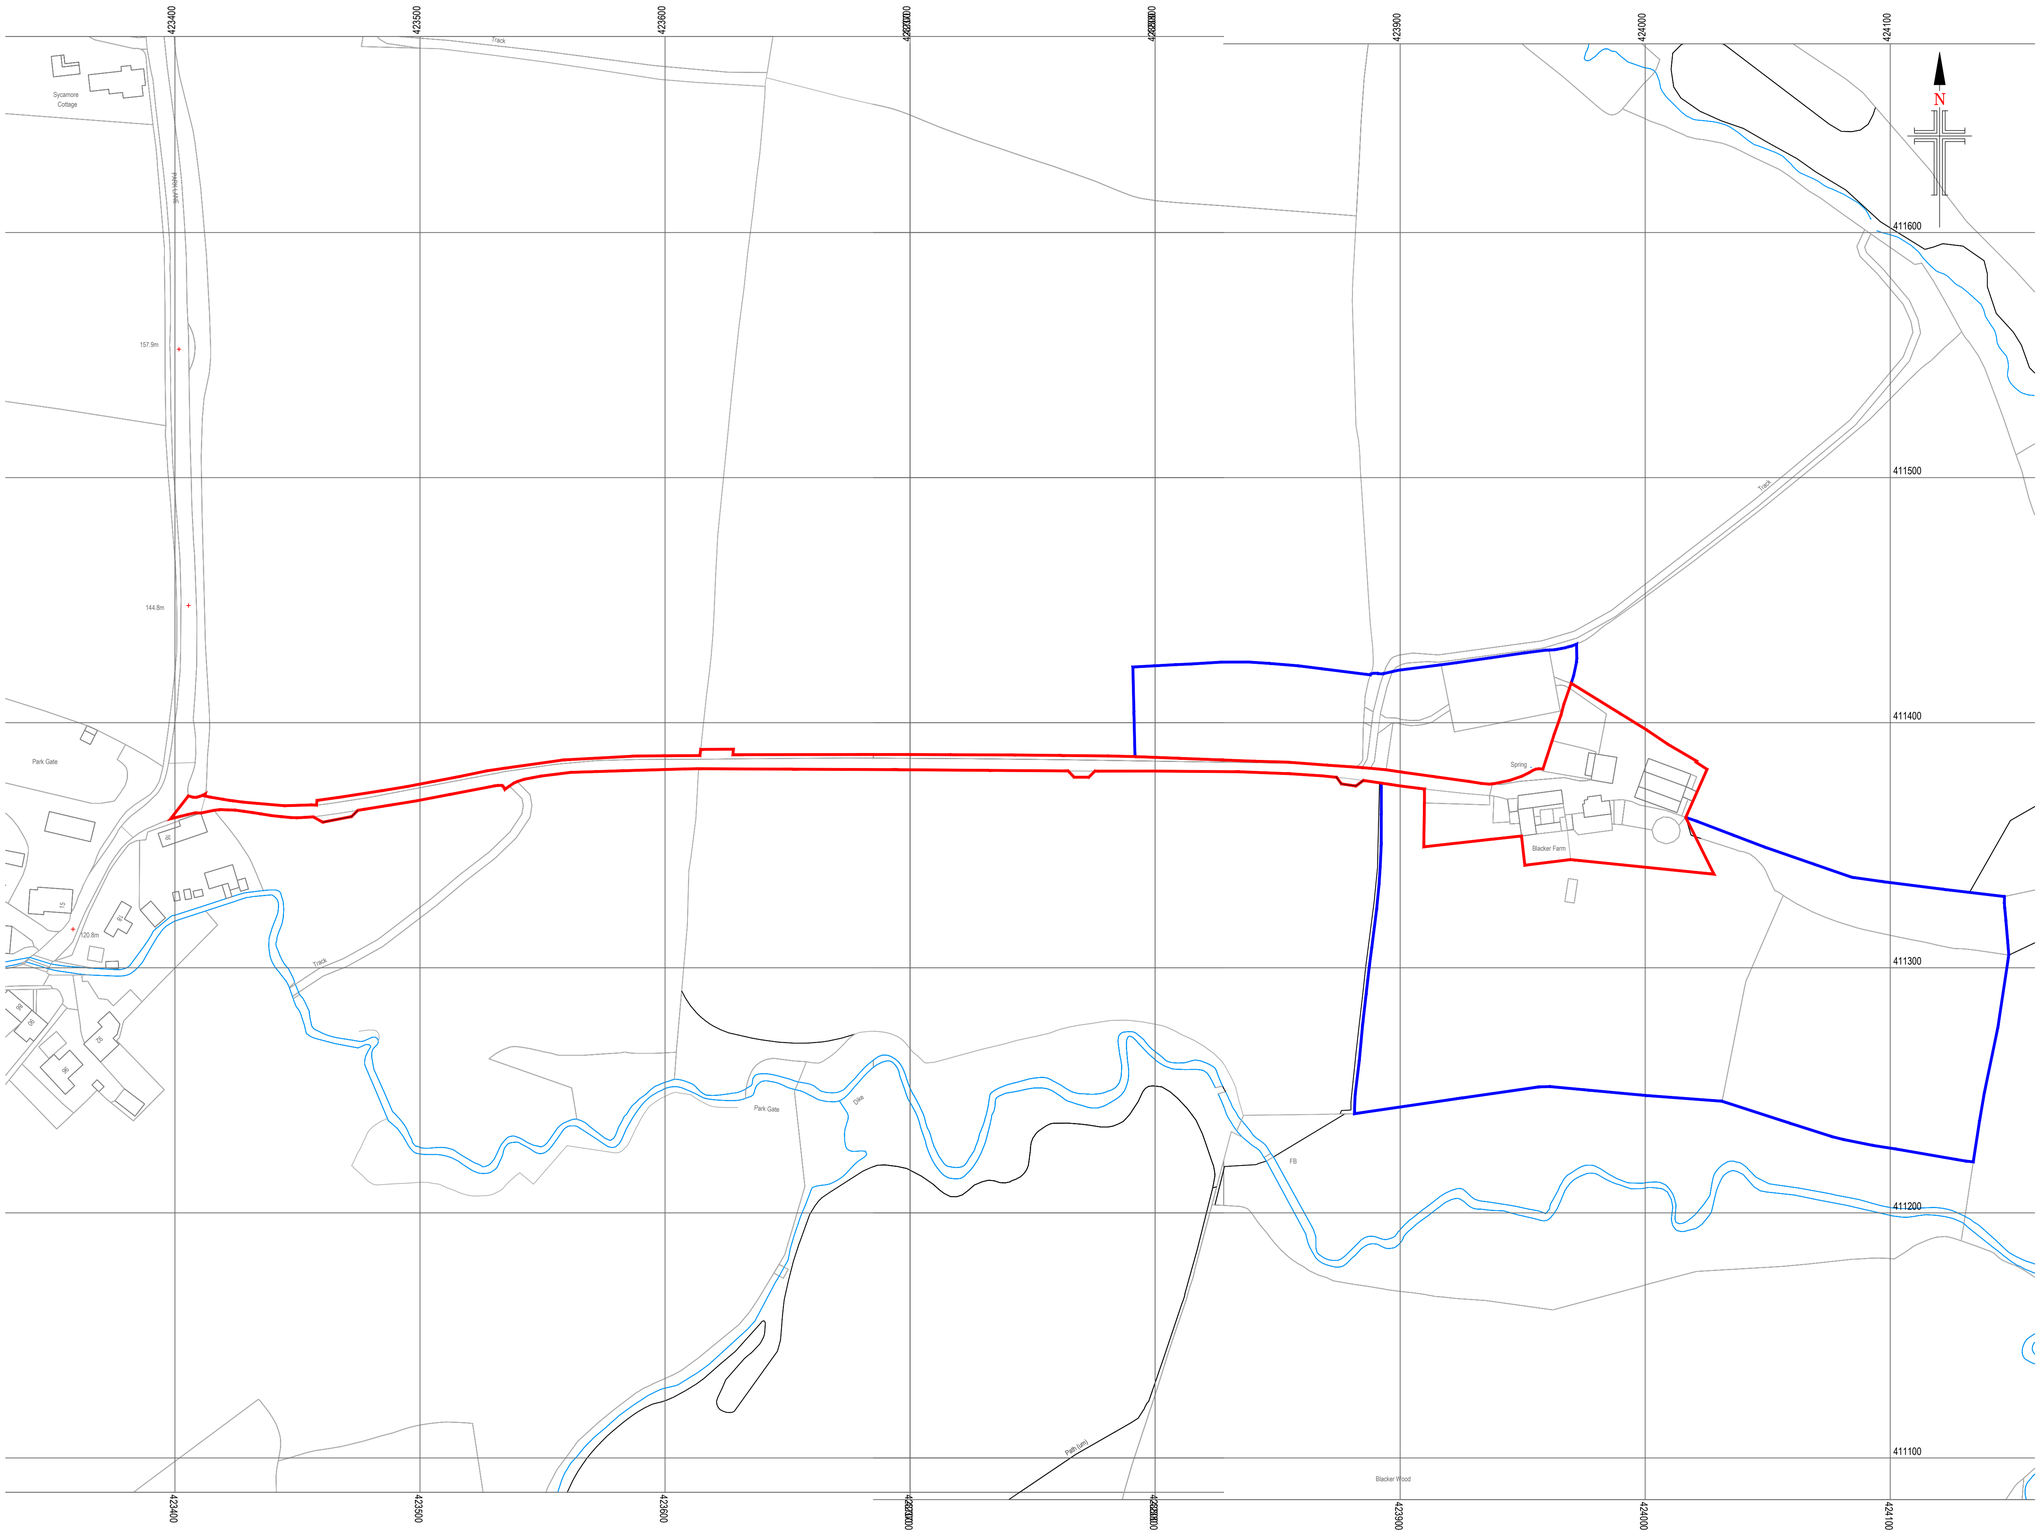


Location Plan
Scale 1:1250

10 0 10 20 50 100mm NATURAL SCALE

ORIGINAL DRAWING SIZE 841 x 594

NOTES

1. No dimensions to be scaled. IF IN DOUBT ASK.

2. All dimensions must be checked and verified on site by the Contractor prior to the commencement of works and Hinchliffe Architecture & Design Ltd. to be notified of any discrepancies.

3. The copyright of these drawings remains the property or Hinchliffe Architecture & Design Ltd. They must not be reproduced in any way without prior written consent from the originator (Hinchliffe Architecture & Design Ltd.)

Rev.	Date	Description
B	21.07.26	DRAWING UPDATED IN ACCORDANCE WITH HIGHWAYS COMMENTS.
A	21.04.26	FIRST ISSUE

Status: PLANNING

hinchliffe architecture & design
Hinchliffe A&D
24 Carr View Road
Hepworth
Holmfirth
West Yorkshire
HD9 1HX
07921 907 162
01484 520 764
info@hinch-architecture.co.uk
www.hinch-architecture.co.uk

Client: SAVILE ESTATE

Project:
BLACKER FARM
PARK LANE
EMLEY
HUDDERSFIELD, HD8 9QS

Drawing Title: LOCATION PLAN

Scale (at A1)	Date
AS SHOWN	21.04.2026

Drg. no.	Rev.
340-25-PL11	B