


A1

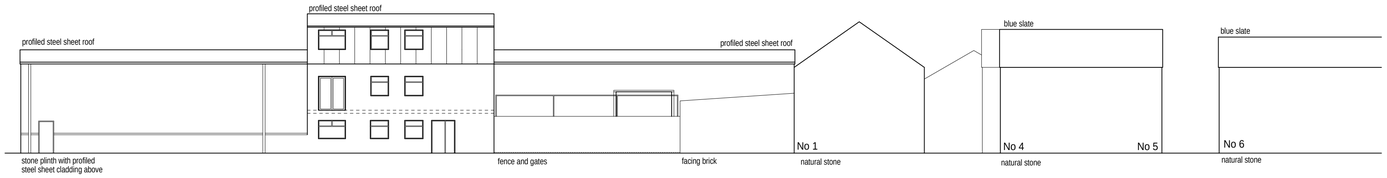


Existing north facing elevation A (1:200)

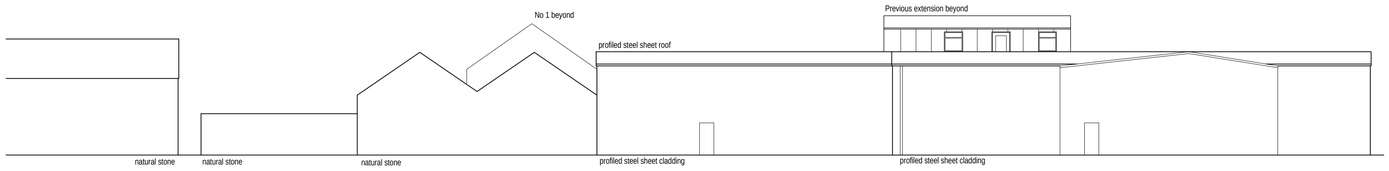


Existing south facing elevation B (1:200)

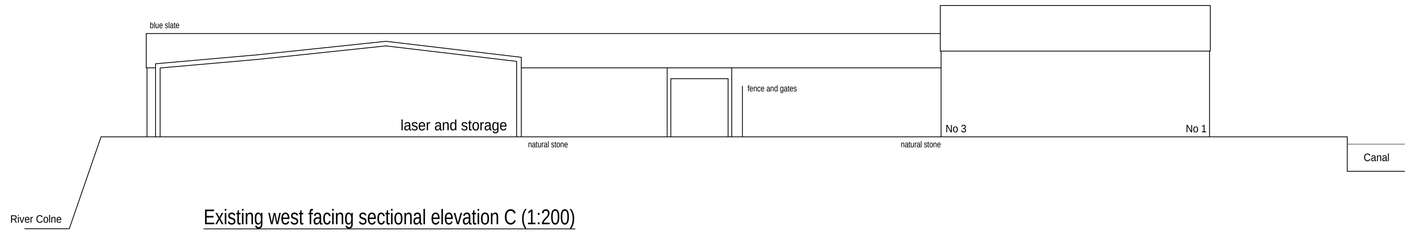


Existing west facing sectional elevation C (1:200)

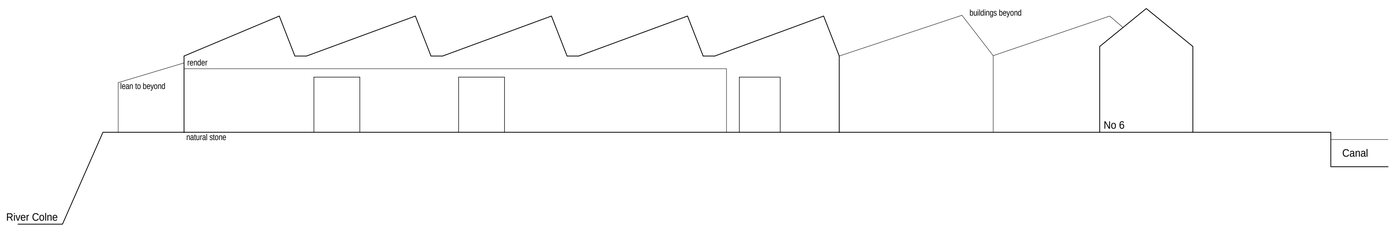


Existing west facing sectional elevation D (1:200)

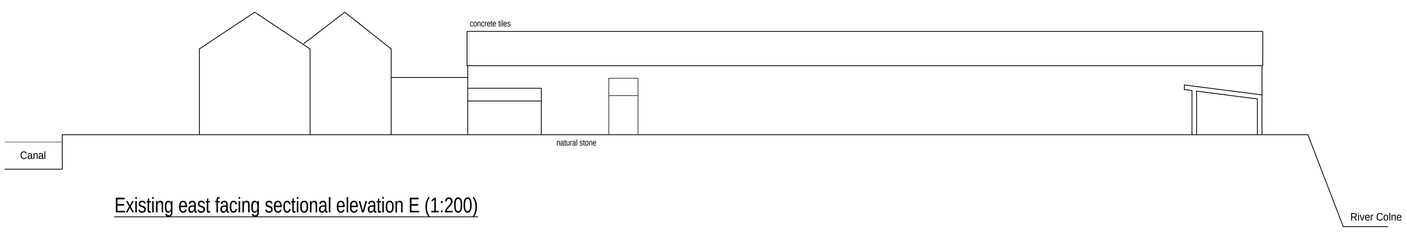

Existing east facing sectional elevation E (1:200)

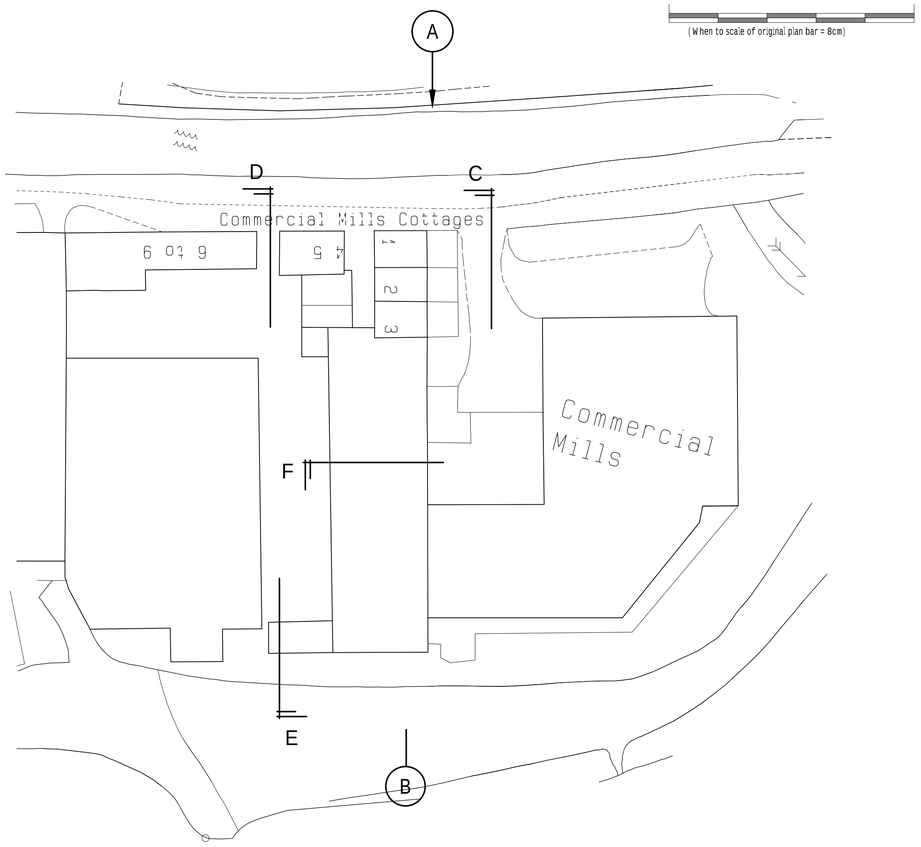

Existing key plan (1:500)

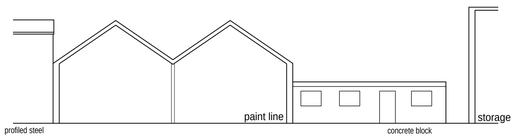

Existing north facing elevation F (1:200)

Colne Valley Design
8 Meadow Lane
Slaithwaite
Huddersfield HD7 5EX

Tel/Fax: 01484 842097
Mobile: 07867 803312
E-mail: mitchell@cvdesign.freeserve.co.uk

Proprietor: S.A. Mitchell (ACIOB)

Project
Proposed extension to works.

For
Salamander Fabrications Ltd.

Address
Commercial Mills
Old Bank
Slaithwaite.

Title
Existing elevations.

Job No.	Drawing number	Date
26 J11.	02.	April 2026.