


A1

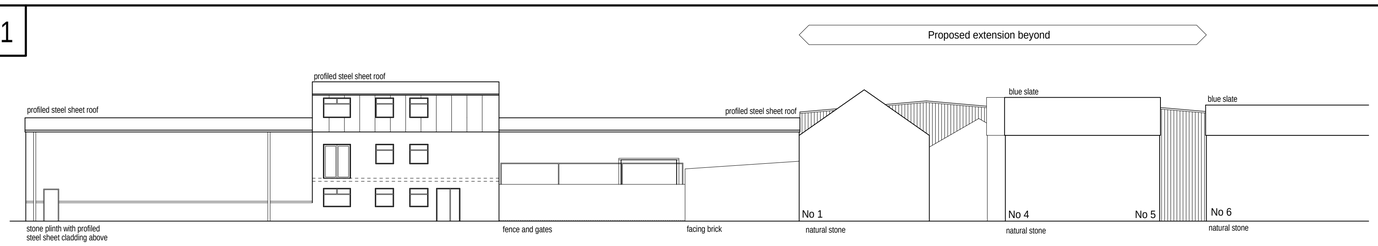


Proposed north facing elevation A (1:200)

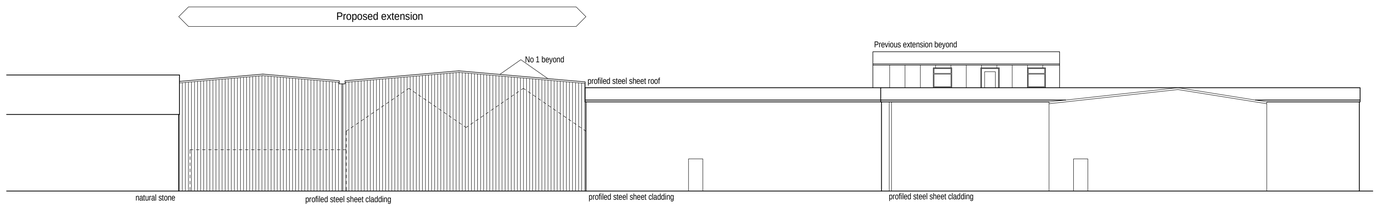


Proposed south facing elevation B (1:200)

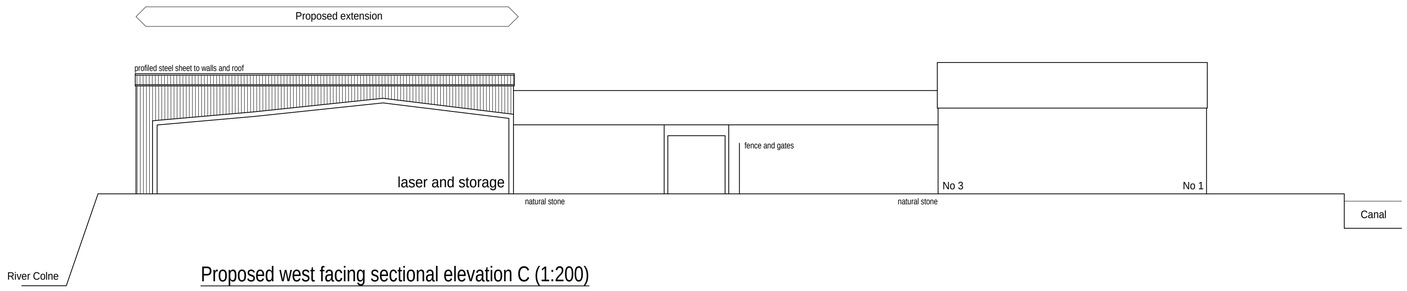


Proposed west facing sectional elevation C (1:200)

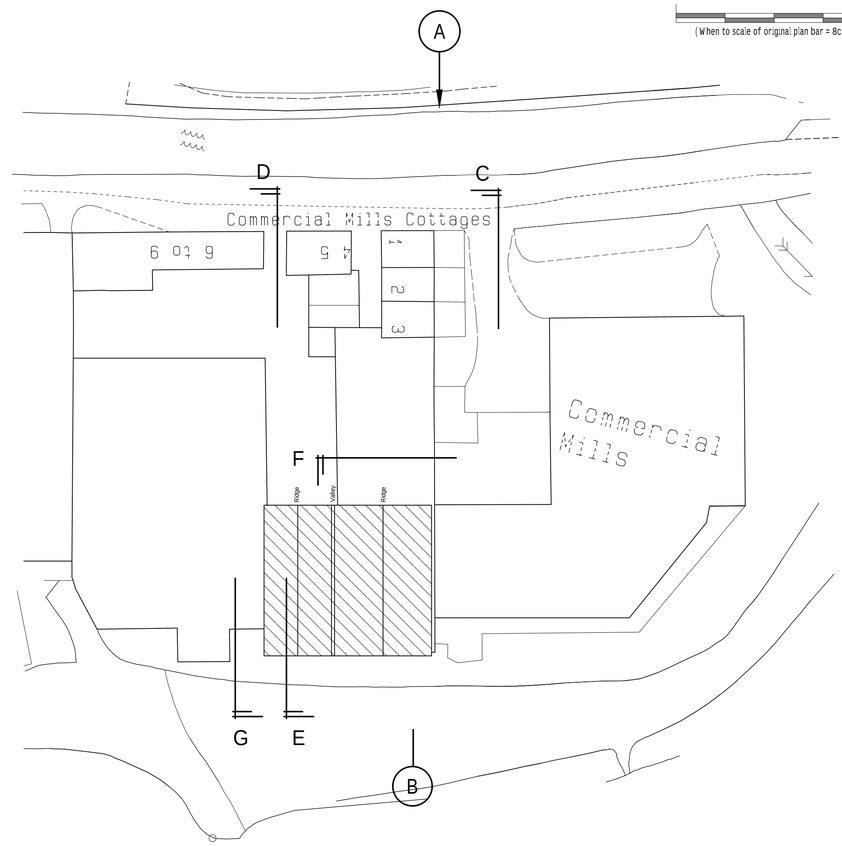


Proposed block/key plan (1:500)

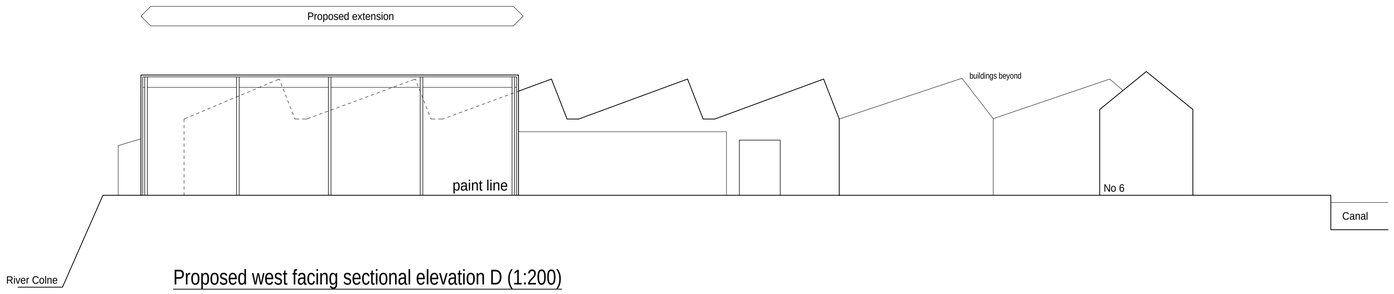


Proposed west facing sectional elevation D (1:200)

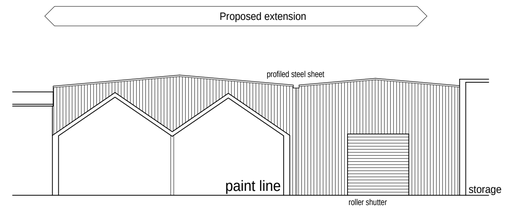

Proposed north facing sectional elevation F (1:200)

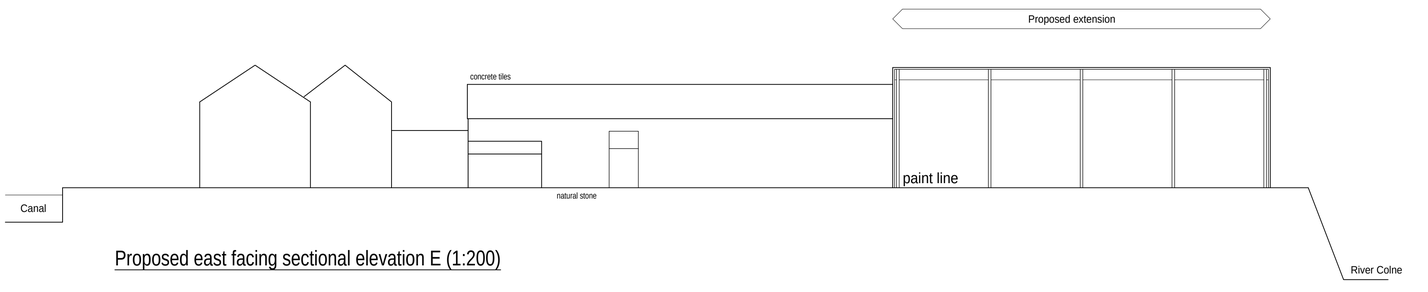

Proposed east facing sectional elevation E (1:200)

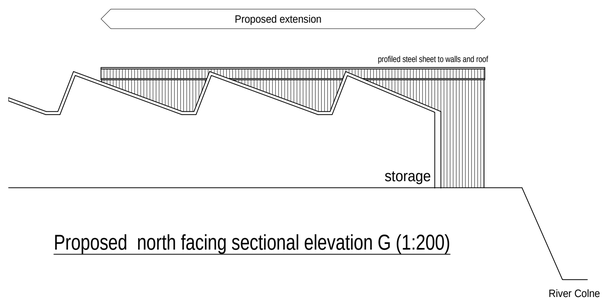

Proposed north facing sectional elevation G (1:200)

0m	Scale 1:50	4m
0m	Scale 1:100	8m
0m	Scale 1:200	16m
0m	Scale 1:500	40m
0m	Scale 1:1250	100m

(When to scale of original plan bar = 8cm)

Rev A 27/05/2026 Finalised in readiness for planning submission.

Colne Valley Design
8 Meadow Lane
Slaithwaite
Huddersfield HD7 5EX

Tel/Fax: 01484 842097
Mobile: 07867 803312
E-mail: mitchell@cvdesign.freeserve.co.uk

Proprietor: S.A. Mitchell (ACIOB)

Project
Proposed extension to works.

For
Salamander Fabrications Ltd.

Address
Commercial Mills
Old Bank
Slaithwaite.

Title
Proposed elevations.

Job No.	Drawing number	Date
26 J11.	05 A.	May 2026.