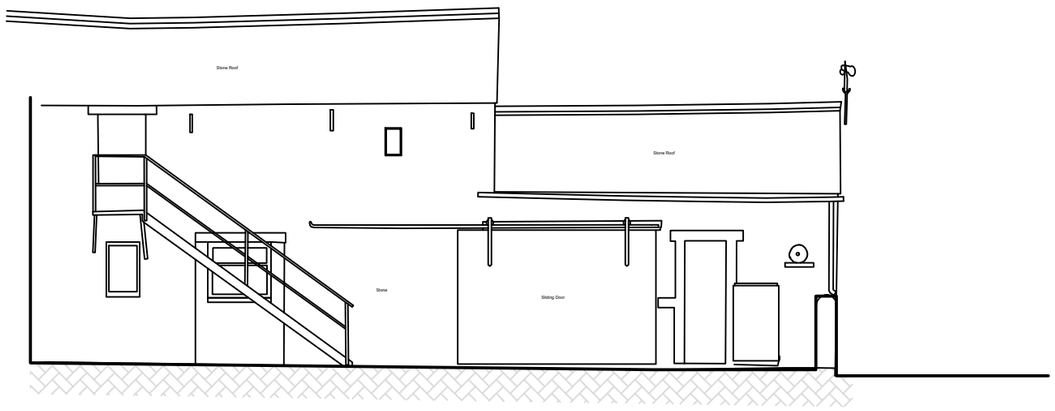

WEST ELEVATION
1:100

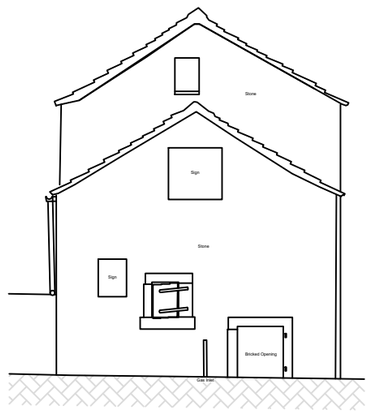

SOUTH ELEVATION
1:100

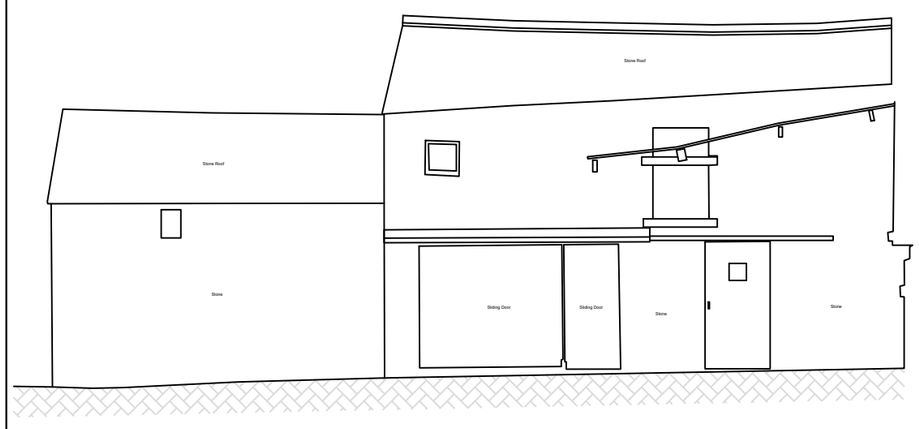

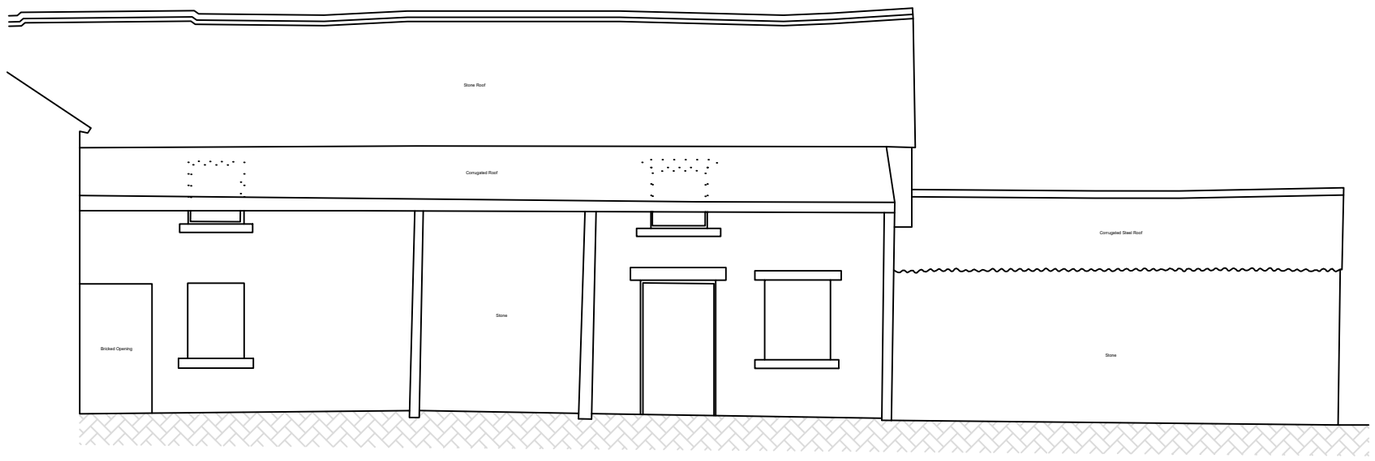

EAST ELEVATION
1:100

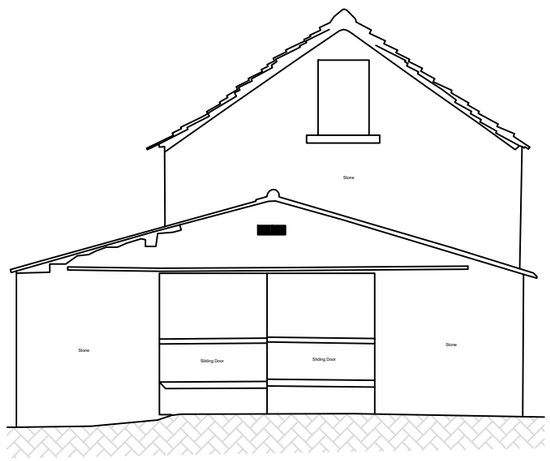

SOUTH ELEVATION
1:100

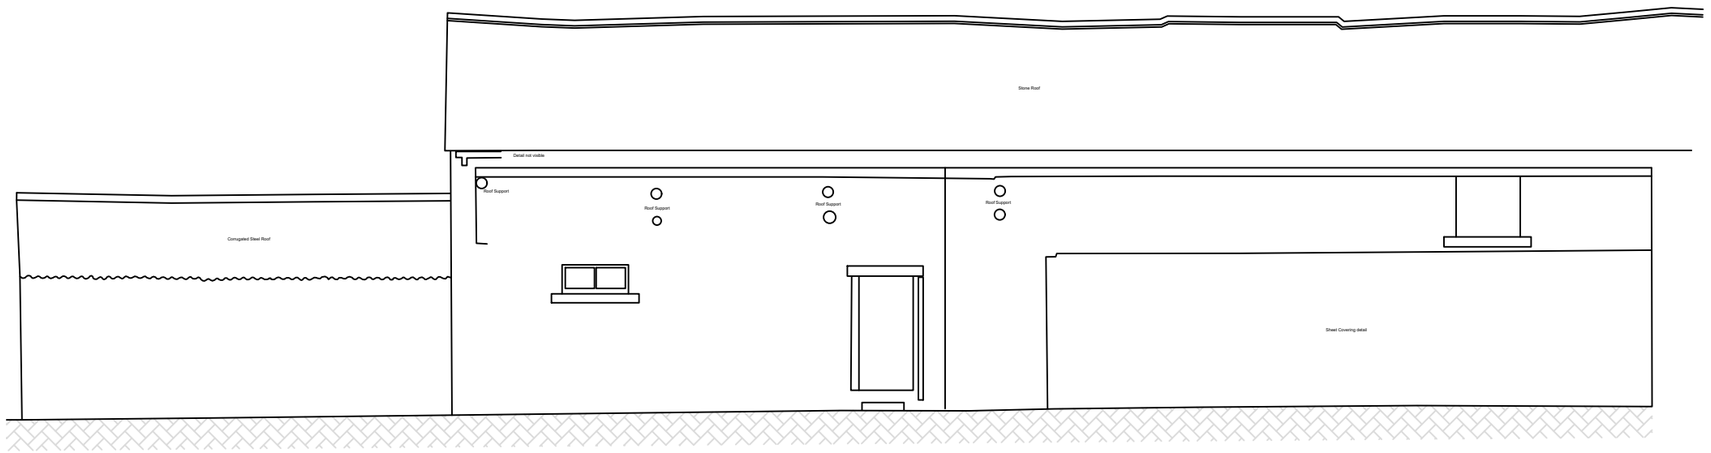

EAST ELEVATION
1:100

NORTH ELEVATION
1:100

2021 NORTHERN DESIGN AWARDS FINALIST

2022 Best of Houzz Service

BUILD 2021 Home Builder Awards

BUILD Architecture Awards 2019

REVISION	DESCRIPTION	DATE
-	-	-
-	-	-
-	-	-
-	-	-
-	-	-
-	-	-
-	-	-
-	-	-
-	-	-
-	-	-
-	-	-

STATUS
PLANNING DRAWING

ORANGE DESIGN STUDIO.
ARCHITECTURAL PRACTICE

hello@orangedesignstudio.co.uk
59A, Huddersfield Road, Mirfield, WF14 8AA
orangedesignstudio.co.uk
01924 650930

COPYRIGHT © ORANGE DESIGN STUDIO LIMITED

PROJECT TITLE
MARSH FARM BARN

DRAWING TITLE
EXISTING ELEVATIONS

SCALE	DRAWN	CHECKED	PROJECT REFERENCE
1:100	EG	JH	ODS 25/993

PAPER SIZE	DWG NUMBER	DATE	REVISION
A2	(EX)002	08/10/25	/

CLIENT
MR & MRS ADDY