
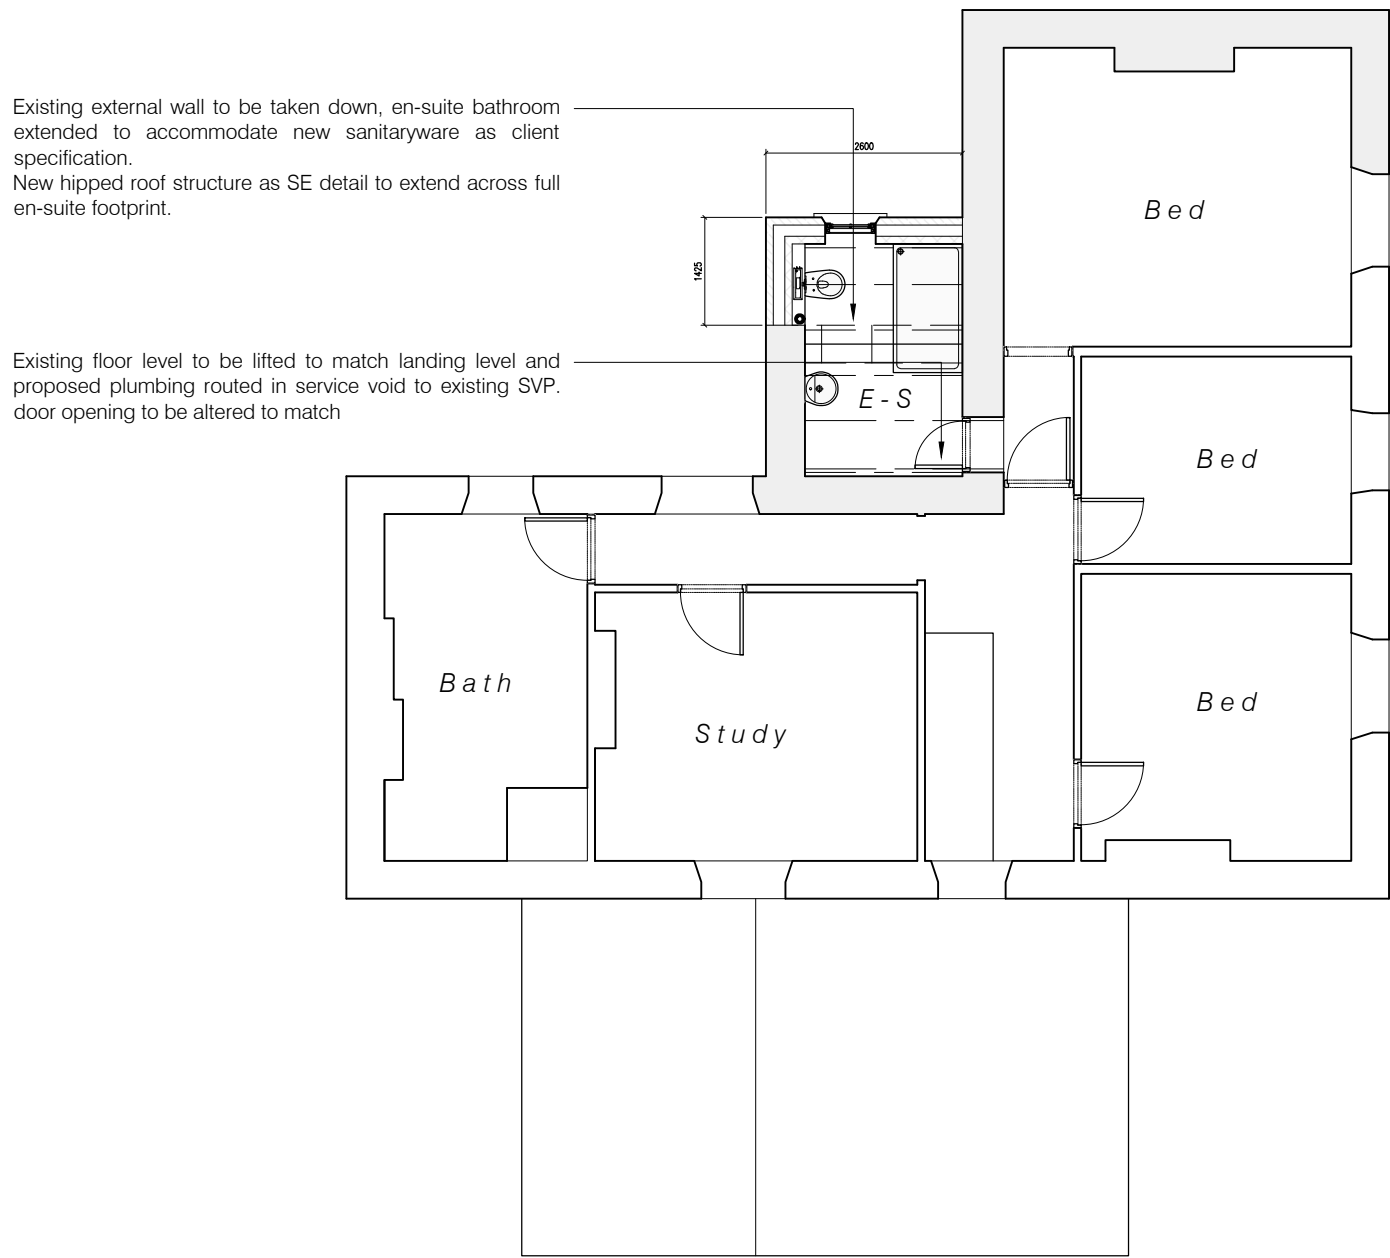
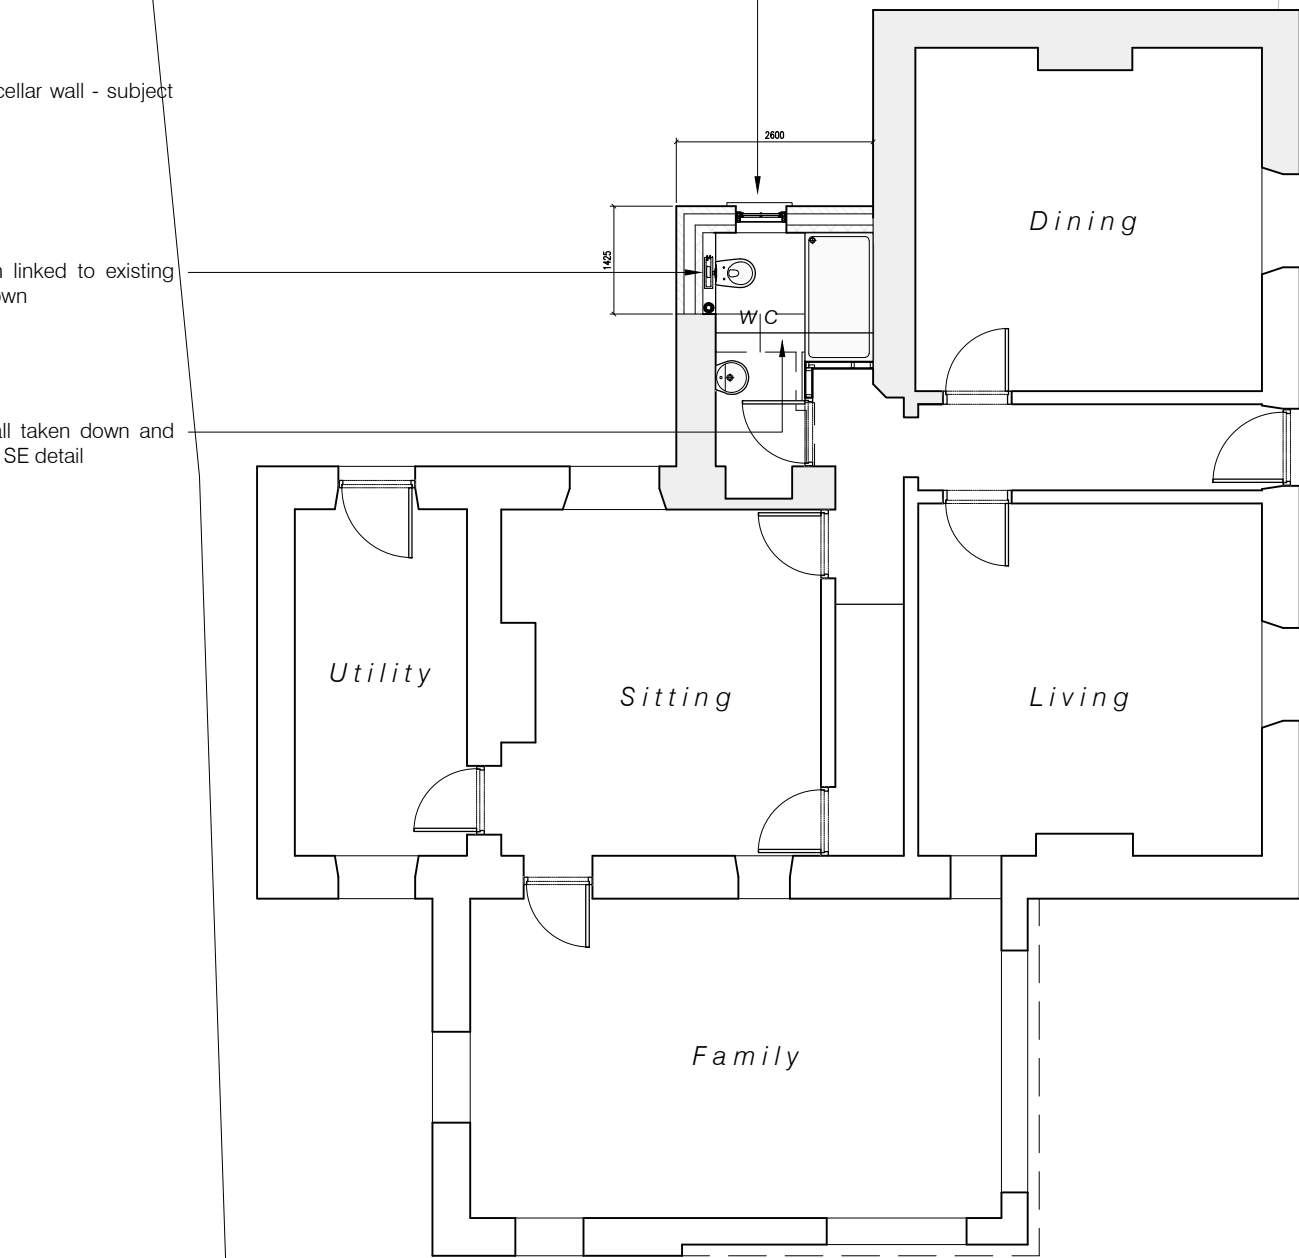
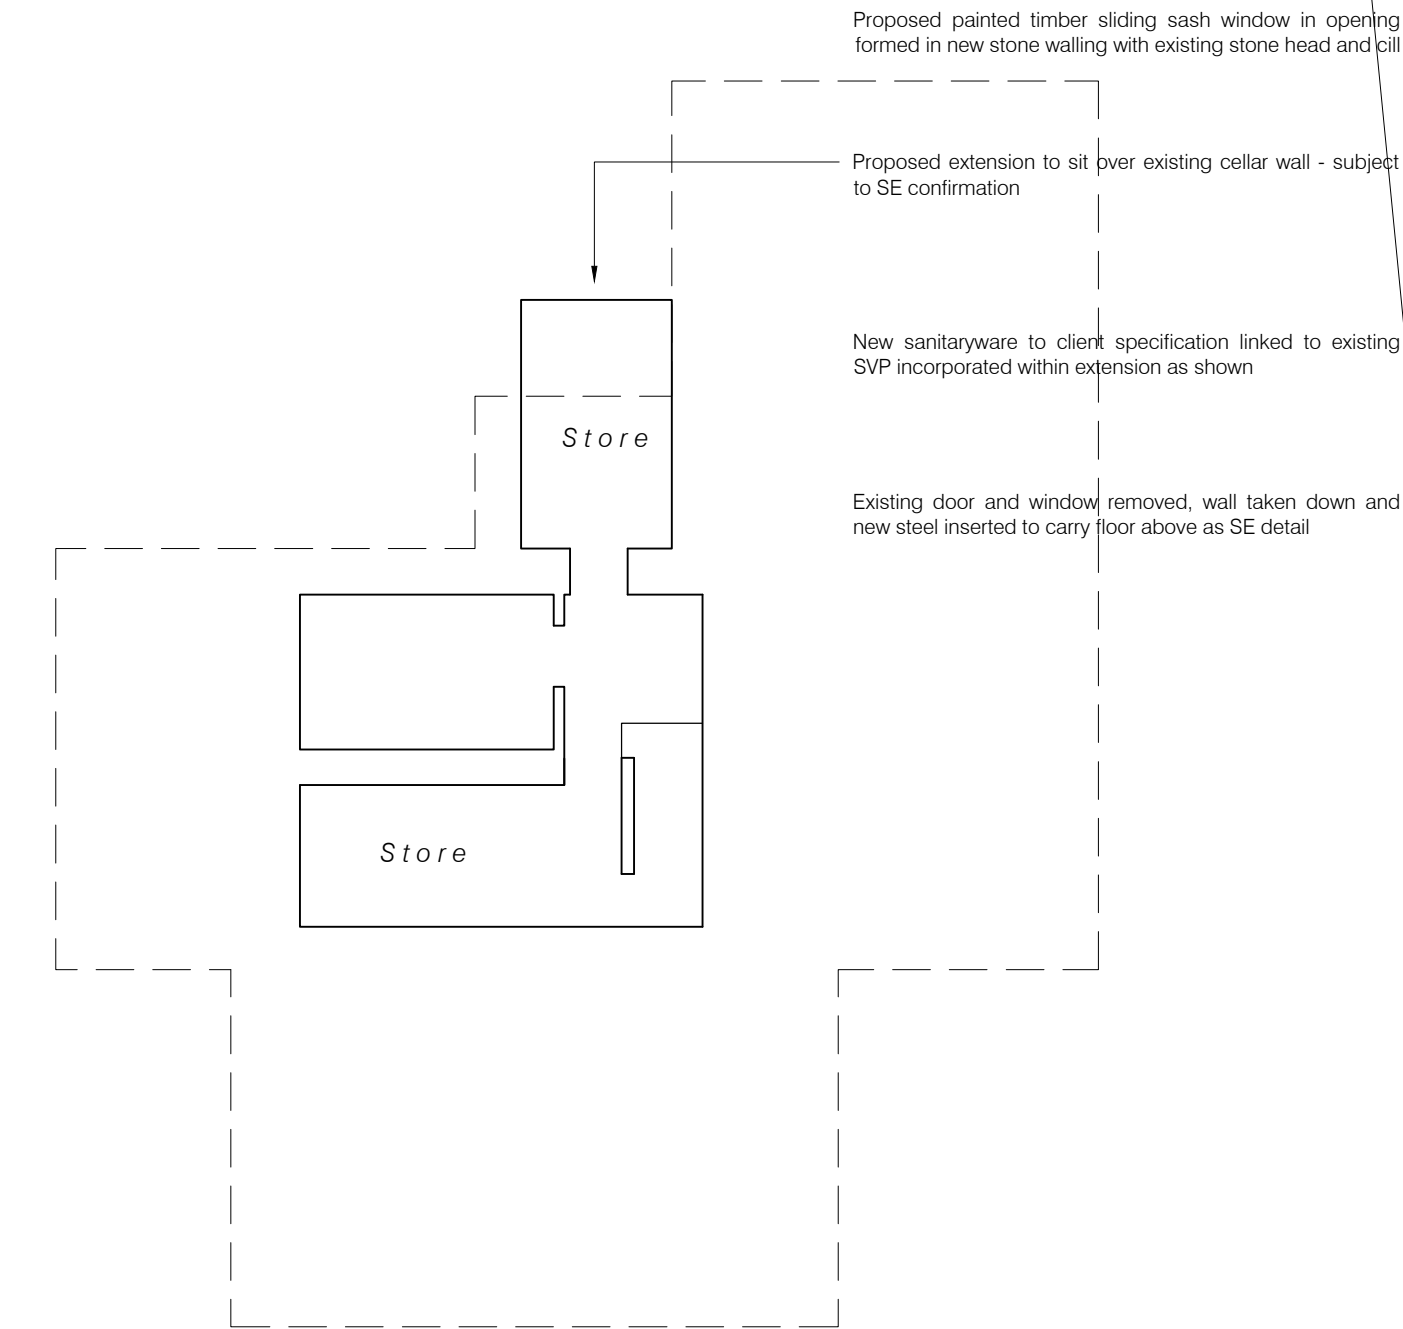


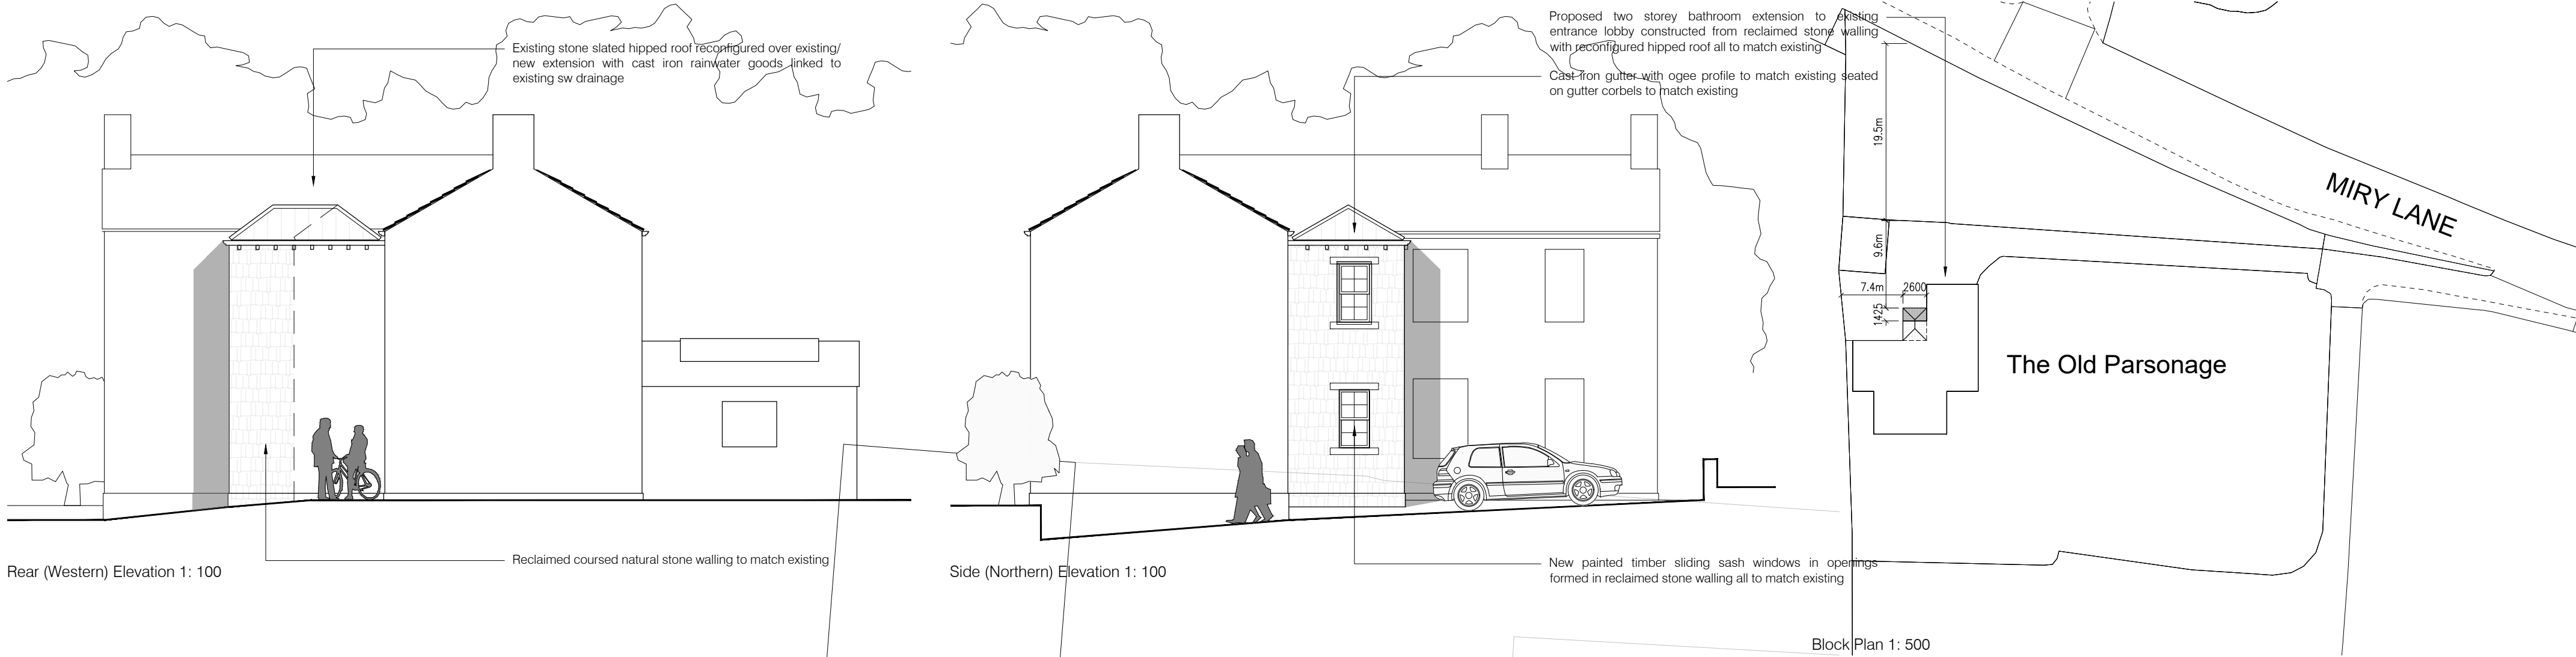




Drawings based on Ordnance Survey (Streetwise License No 100047474) and preliminary survey – design and drawing content subject to further Site Surveys, Structural Survey, Site Investigations, Planning and Statutory Requirements and Approvals.

Rev. Des.

Date By

The Old Parsonage, Miry Lane

0 1 2 3 4 5m
Scale 1:100

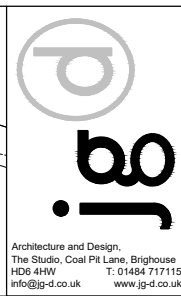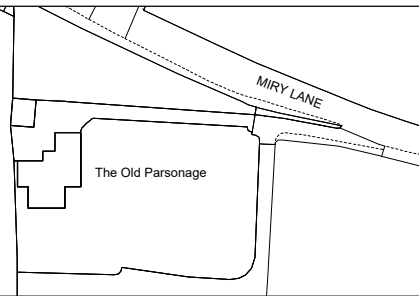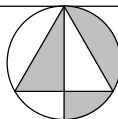

Project	Proposed two storey rear extension at the Old Parsonage, Miry Lane
Client	Mr & Mrs N MacLoed, The Old Parsonage, Miry Lane, Netherthong HD9 3UQ
Dwg Title	(26506)2_Scheme as proposed
Scale	1: 100, 500 @ A2
Date	June 26