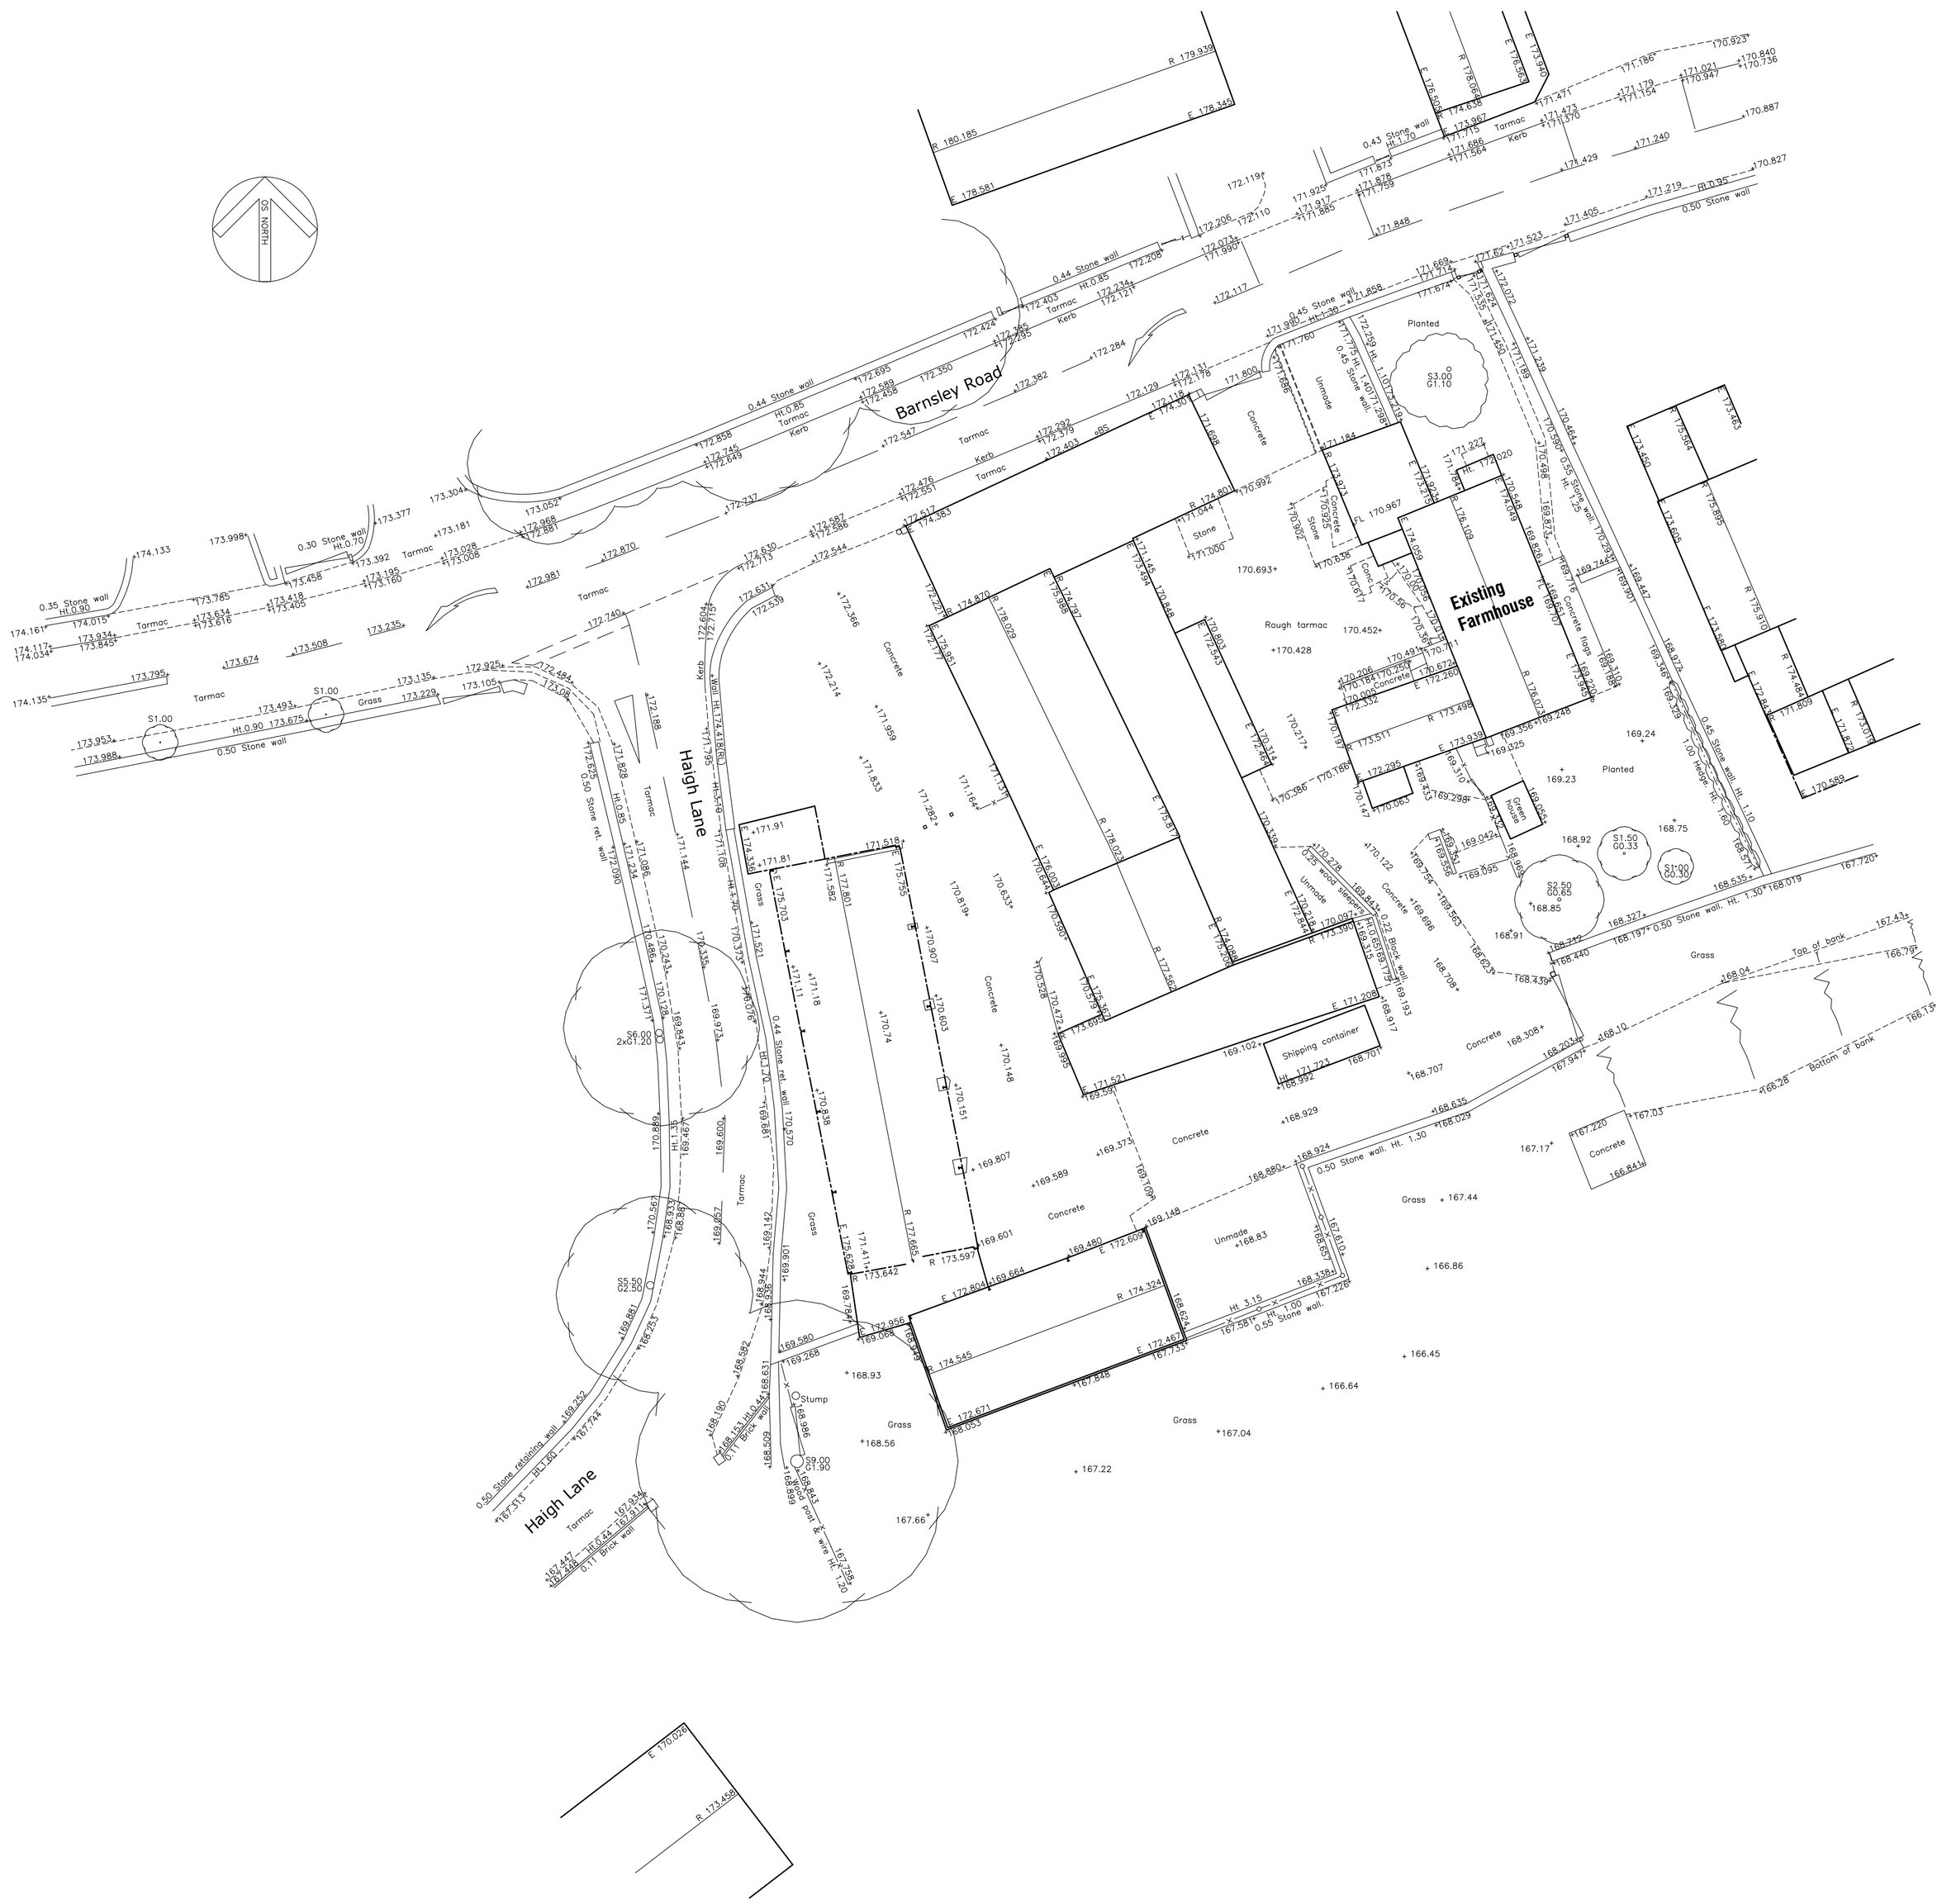

Haycock+Todd
Land Survey Consultants Architectural Surveyors
The Hollies, 43 Church Street, Royston, Barnsley, S71 4QU. T:01226 709630
E:info@land-surveying.co.uk W:land-surveying.co.uk

LEGEND

Manhole shown thus	MH	Spot Level	+123.562	Floor Level	FL 10.907
Inspection Cover	IC	Kerb Line		Height floor to structural soffit	SS 2.87
Lamp post	LP	Fence Line	Wood post & rail	Height floor to false ceiling	FC 2.22
Gully	G			Height floor to sill	SO.67
Lampost	LP	Hedge Line		Height sill to window head	W1.23
Telegraph Post	TP			Height of Door	D1.98
Electricity Poles	EP	Contours 1m interval	105.0	Height floor to underside	US 3.61
Road Traffic Signs	RS	Contours 0.5m interval	33.0		
Traffic Lights	TL	Tree Spread	S5.00	Vent	VP
British Telecom	BT	Girth	G1.30	Fall Pipe	FP
Post Office Telephones	PO	Cover Level	CL 112.335	Sky Light	SL
Fire Hydrant	FH	Invert Level	IL 111.733	Water Closet	WC
Safety Valve	SV	Foul Drain		Sink	S
Stop tap Water	W	Surface Water		Boxed Column	
Stopcock Gas	Gas			Shop fitting or cladding	
Unknown Service	Ser	Survey Station	S3		

SITE SURVEY

WESTFIELD FARM, BARNSLEY ROAD, FLOCKTON. WF4 4DW

Sheet Diagram

Datum	Sheet 1 of 1	Survey Job No. S9164	Scale 1/200
GRID- Related to Ordnance Survey using One Point Localisation on Station S3. Orientation at OS Grid North.	Surveyed by RF, DR	Date of Survey June 2018	S9164
	Drawn by RF, DR		
	Checked by PBT		
LEVEL- Related to Ordnance Survey by connection to the OS Active Network by G.P.S			