

0 10 20 30 40 50 100 Millimetres @ A1

0 5 10 15 20 30 40 50mts


1:500 Scale

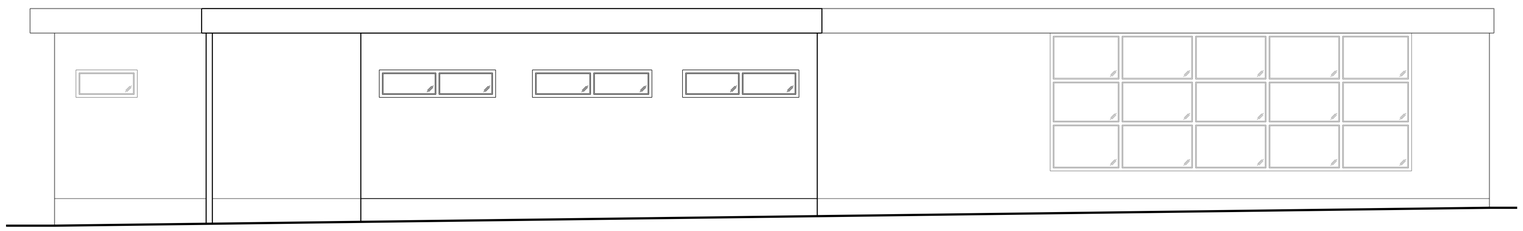


Elevation A

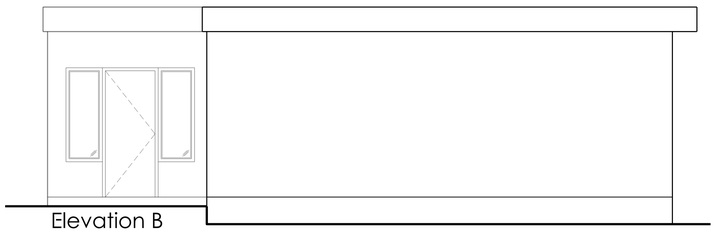


Elevation B

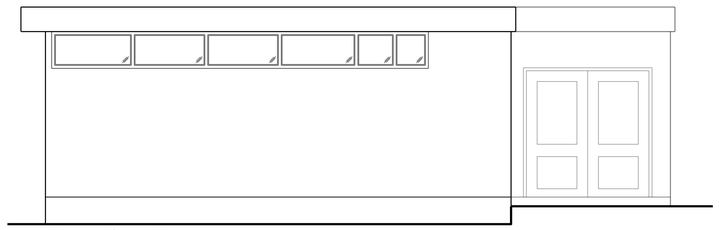


Elevation D

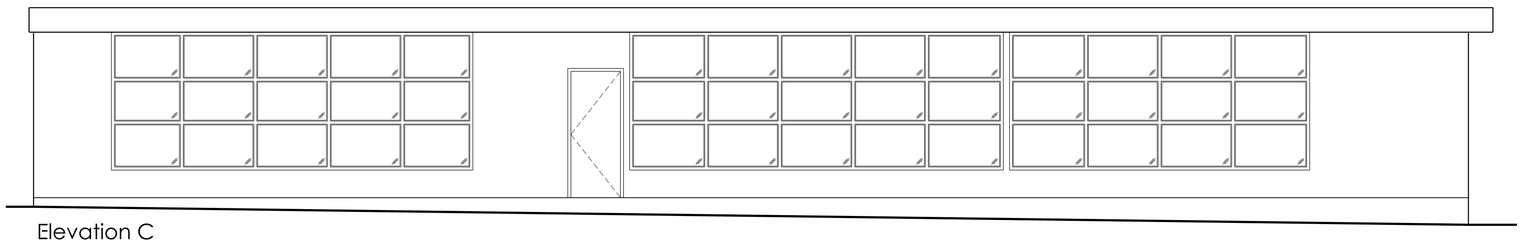

Elevation C

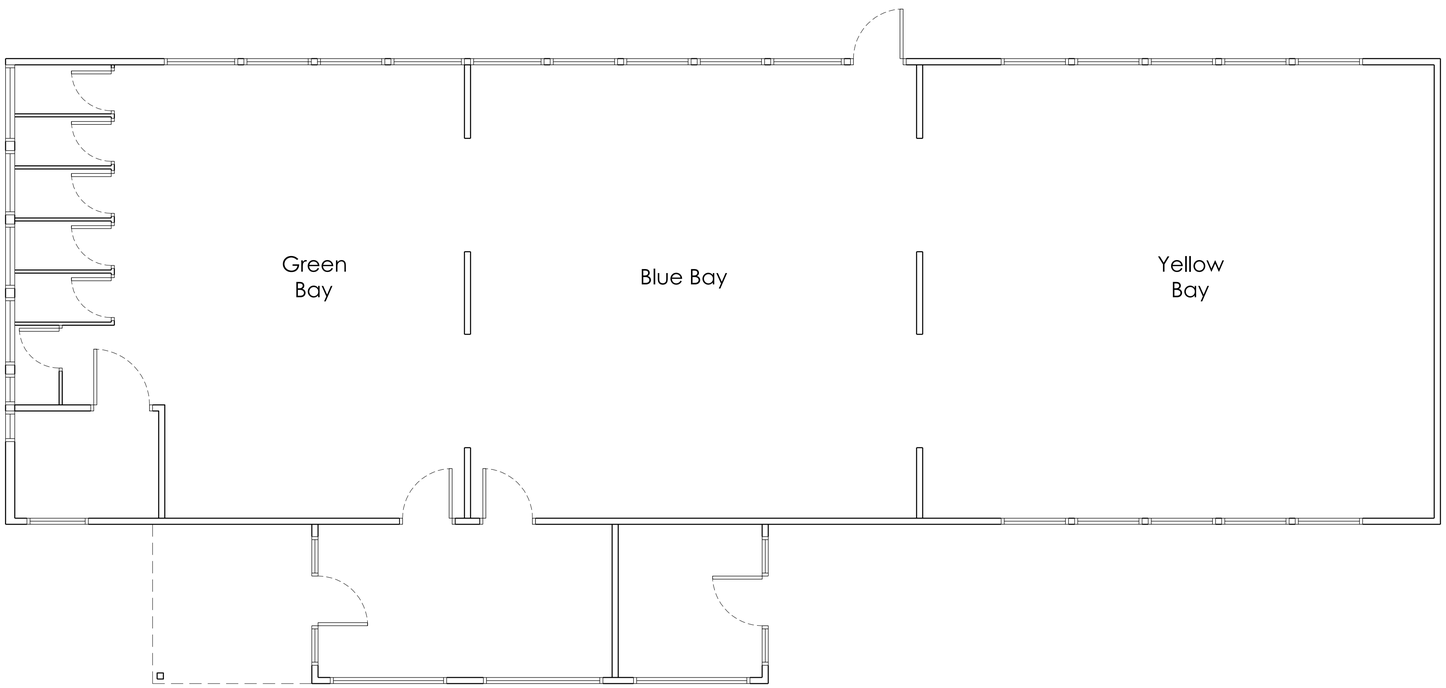

Plan

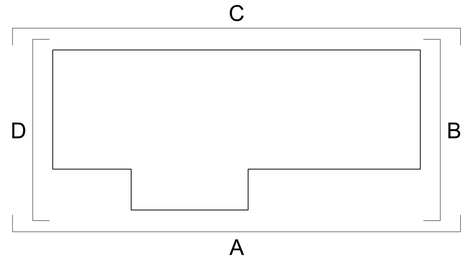

A253019

Notes

Do not scale, use figured dimensions only.

All dimensions to be verified on site prior to the commencement of any work or the production of any shop drawing. All discrepancies to be reported to the Architect.

This drawing is to be read in conjunction with all related Architect's and Engineer's drawings and any other relevant information.

This drawing is copyright © of TDC Architects Ltd.

Revision numbering; D= RIBA Stage 0-2, P= RIBA Stage 3,
T= RIBA Stage 4, C = RIBA Stage 5, R = RIBA Stage 6

REV	DATE	REVISION	INITIALS	CHECK

DRAWING STATUS

- [ ] FOR DISCUSSION (RIBA STAGE 0-2)
- [x] FOR PLANNING (RIBA STAGE 3)
- [ ] FOR TENDER (RIBA STAGE 4)
- [ ] FOR CONSTRUCTION (RIBA STAGE 5)
- [ ] AS-BUILT (RIBA STAGE 6)
- [ ] AS-RECORDED (RIBA STAGE 6)

TDC ARCH DESIGN
The Design Collective Architects
2nd Fl. | 13 Museum St.
York | YO1 7DT
info@tdc-arch.design
www.tdc-arch.design

Client

ANGELA SWIFT DEVELOPMENTS

Project

Proposed Care Home at
Oxford Road, Gomersal

Drawing Title

Existing GA Plans & Elevations

Scale	Date
1:50 @ A1	June 2026
Drawn by	Checked by
TP	RMJB

Job No.	Drawing No.	Rev.
A253019	AL(0)001	P1