
0 10 20 30 40 50 100 Millimetres

0.0 2.5 5 7.5 10 1:25 mts

1:1250 Scale

North

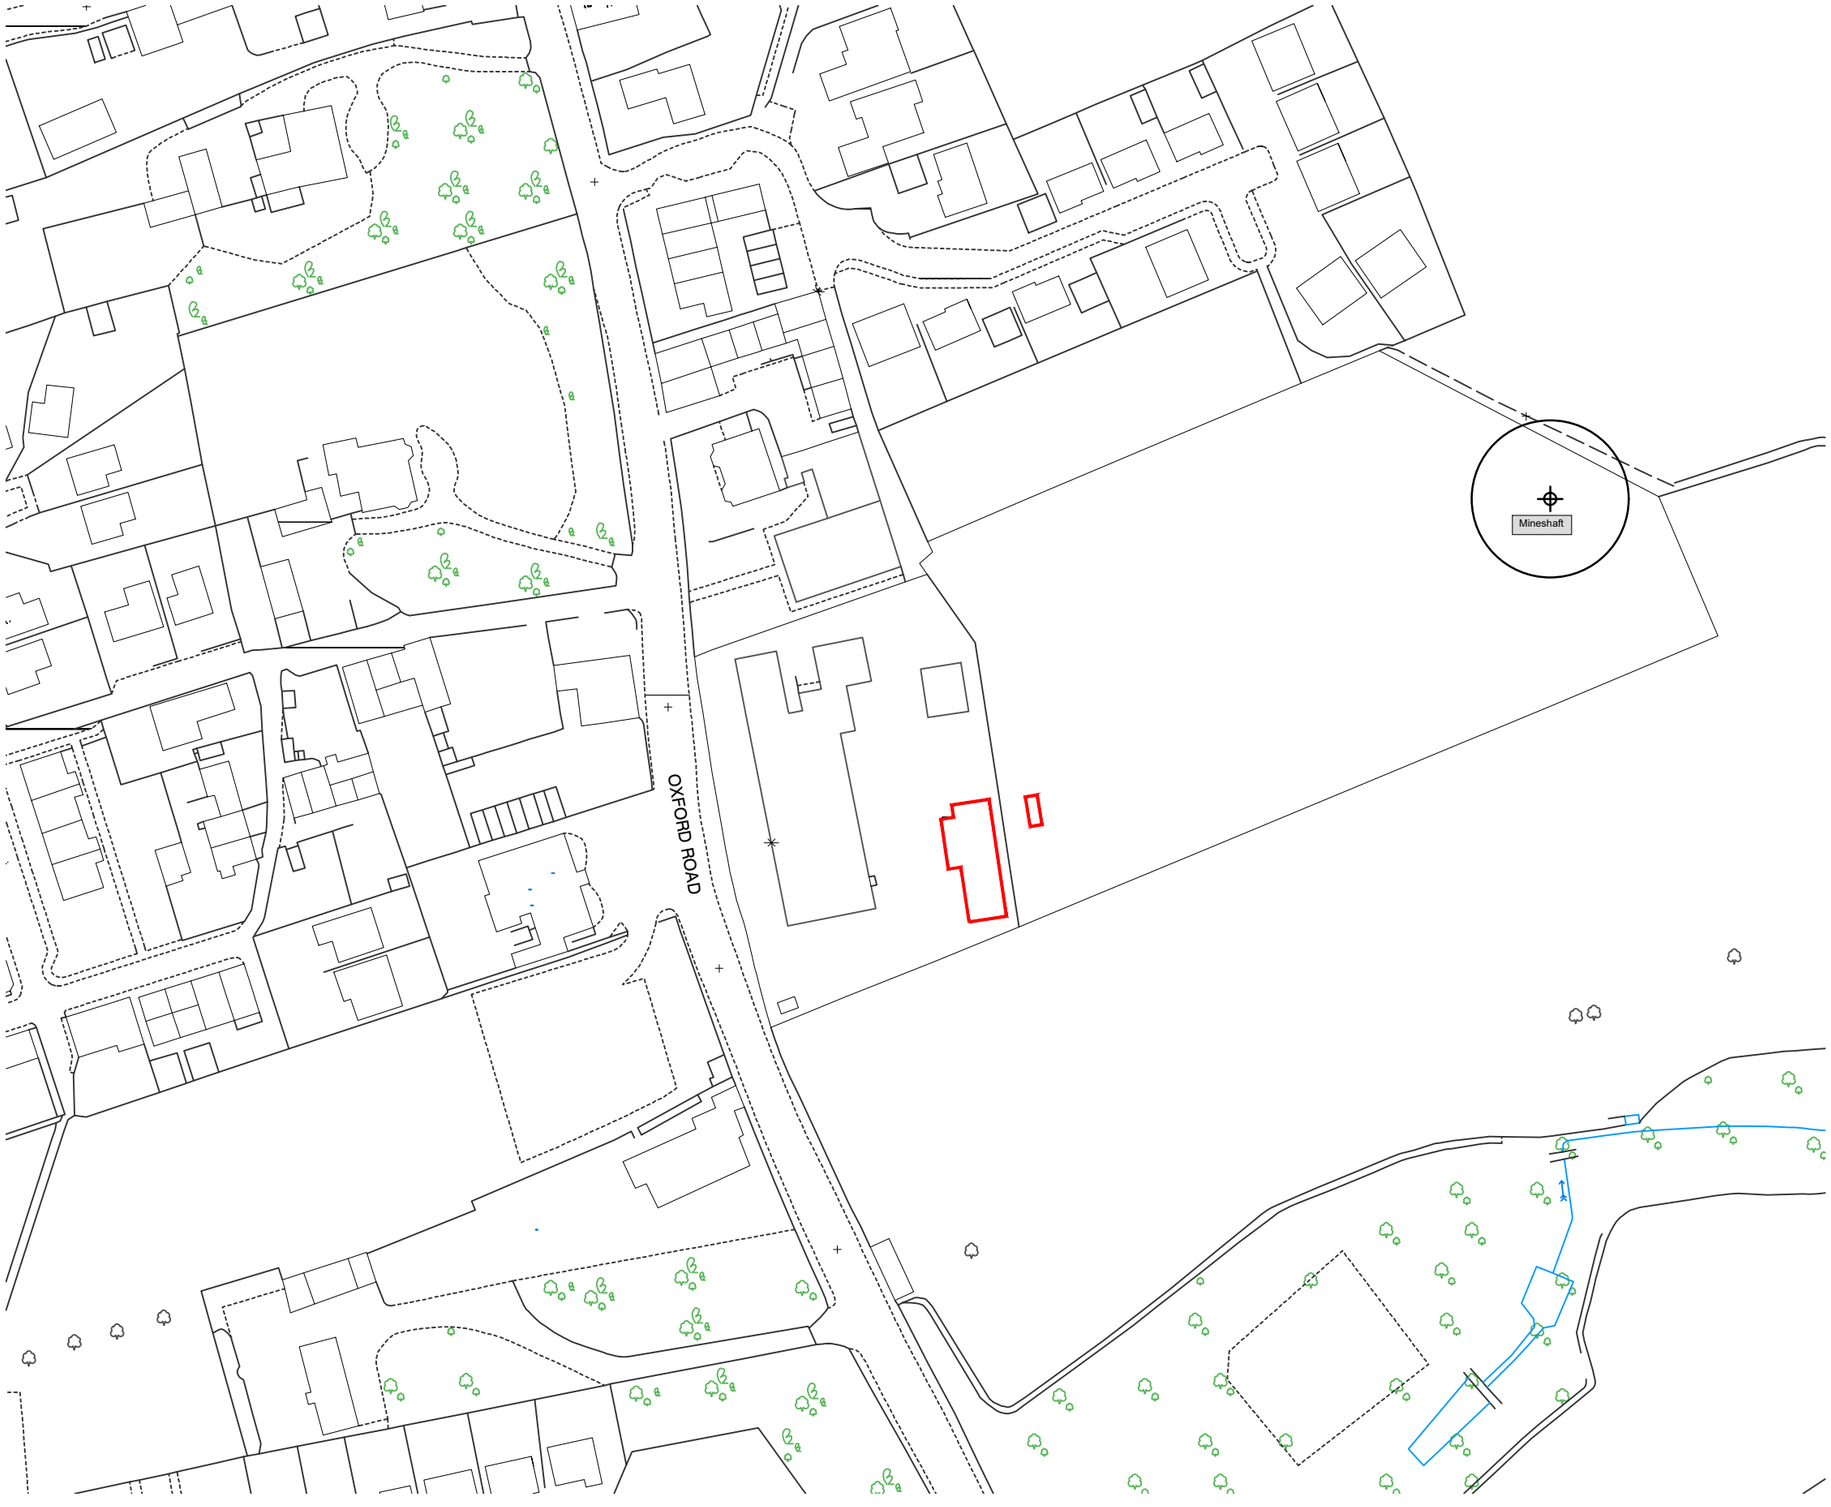

Site Boundary
(buildings to be demolished)

Notes

Do not scale, use figured dimensions only.

All dimensions to be verified on site prior to the commencement of any work or the production of any shop drawing. All discrepancies to be reported to the Architect.

This drawing is to be read in conjunction with all related Architect's and Engineer's drawings and any other relevant information.

This drawing is copyright © of TDC Architects Ltd.

Revision numbering: P= RIBA Stage 0-2, P= RIBA Stage 3, T = RIBA Stage 4, C = RIBA Stage 5, R = RIBA Stage 6

REV	DATE	REVISION	INITIALS	CHECK
P2	01.05.2026	Planning application issue	RMJB	SEL
P3	01.05.2026	Redline boundary updated	TP	RMJB
P4	05.06.2026	Planning issue	RMJB	SEL

DRAWING STATUS

FOR DISCUSSION (RIBA STAGE 0-2)	
FOR PLANNING (RIBA STAGE 3)	☒
FOR TENDER (RIBA STAGE 4)	
FOR CONSTRUCTION (RIBA STAGE 5)	
AS-BUILT (RIBA STAGE 6)	
AS-RECORDED (RIBA STAGE 6)	

TDC ARCH DESIGN
The Design Collective Architects
2nd Fl. | 13 Museum St.
York | YO1 7DT
info@tdc-arch.design
www.tdc-arch.design

Client

ANGELA SWIFT DEVELOPMENTS

Project

Proposed Care Home at
Oxford Road, Gomersal

Drawing Title

Location Plan

Scale	1:1250 @ A3
Date	Oct 2025
Drawn by	RMJB
Checked by	SEL

Job No.	Drawing No.	Rev.
A253019	AL(9)900	P4