
LOCATION PLAN 1:1250

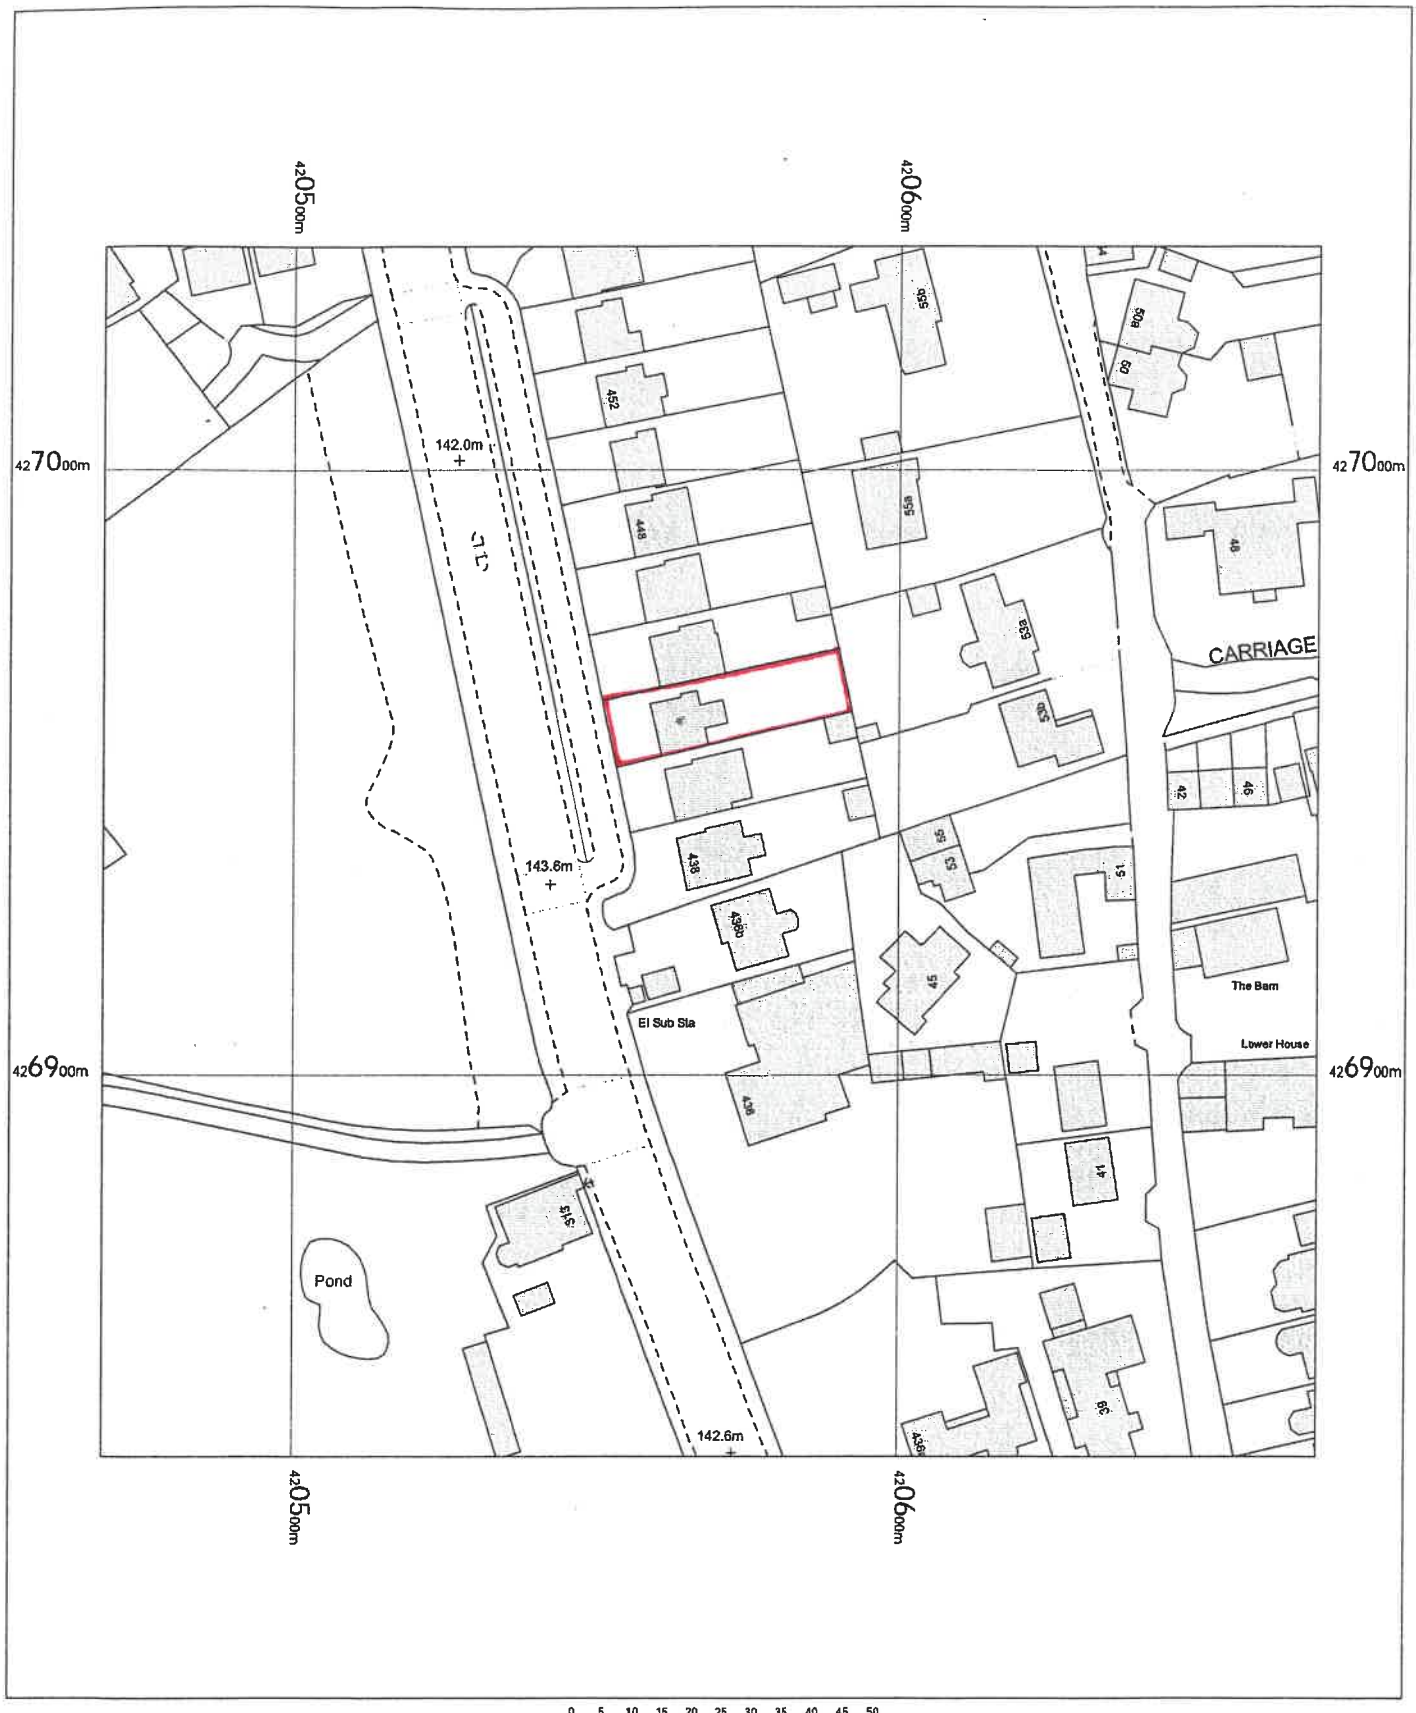

442 OXFORD RD.
GOMERSAL
BD19 4LB

OS MasterMap 1250/2500/10000 scale
Thursday, October 10, 2024, ID: BW1-01188811
maps.blackwell.co.uk

1:1250 scale print at A4, Centre: 420569 E, 426937 N

©Crown Copyright Ordnance Survey. Licence no. 100041041

N

BLACKWELL'S MAPPING SERVICES
PERSONAL & PROFESSIONAL MAPPING
www.blackwellmapping.co.uk
TEL: 0800 151 2612
maps@blackwell.co.uk