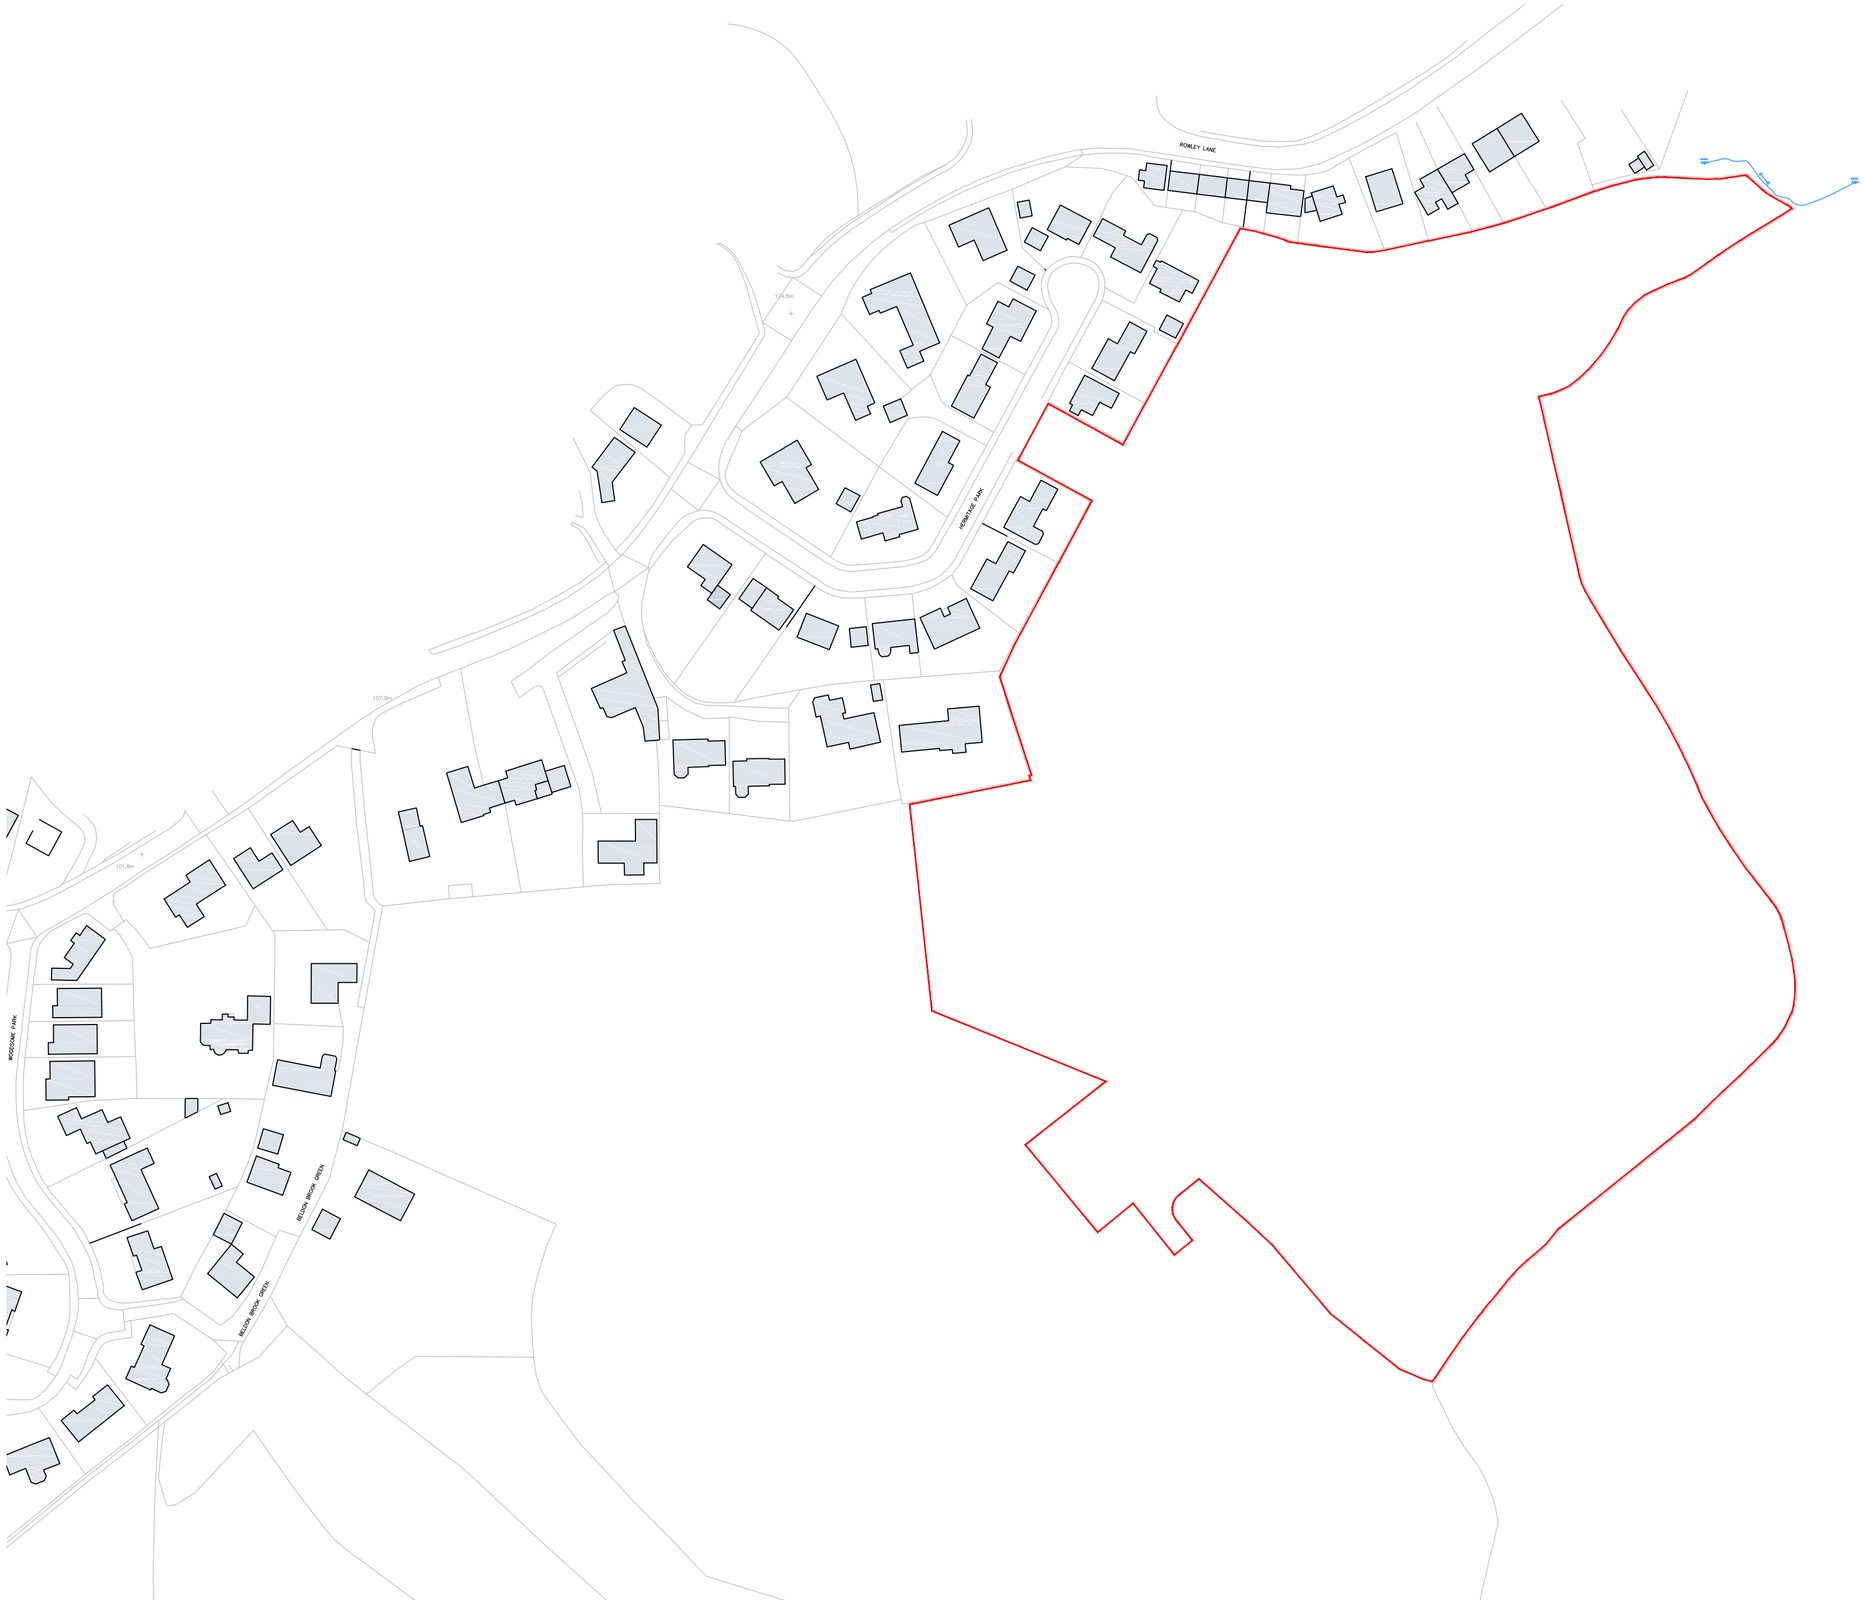


NORTH

1:1250 SCALE

10m 100m

02 / LOCATION PLAN

Do not scale off this drawing - Only figured dimensions to be taken from this drawing. Drawings based on Ordnance Survey and/or existing record drawings - Design and Drawing content subject to Site Survey, Structural Survey, Site Investigations, Planning and Statutory Requirements and Approvals.
Authorised reproduction from Ordnance Survey Map with permission of the Controller of Her Majesty's Stationery Office. Crown Copyright reserved.

Rev	Date	Description	Drawn	Check
A	26.08.25	RED LINE BOUNDARY UPDATED	JP	VS

Architecture
Planning
Urban Design
Landscape

CLIENT:
MILLER HOMES

DRAWING NUMBER:
22:5611:02

PROJECT:
HERMITAGE PARK, LEPTON

SCALE @ A2:
1:1250

DRAWING:
LOCATION PLAN

DRAWN:	DATE:
JP	OCT '24
CHECKED:	**DATE:**
VS	OCT '24

JRP Associates
14 Mariner Court,
Calder Park, Wakefield, WF4 3FL

T 01924 383322
E info@jrpassoc.co.uk
W jrpassoc.co.uk