



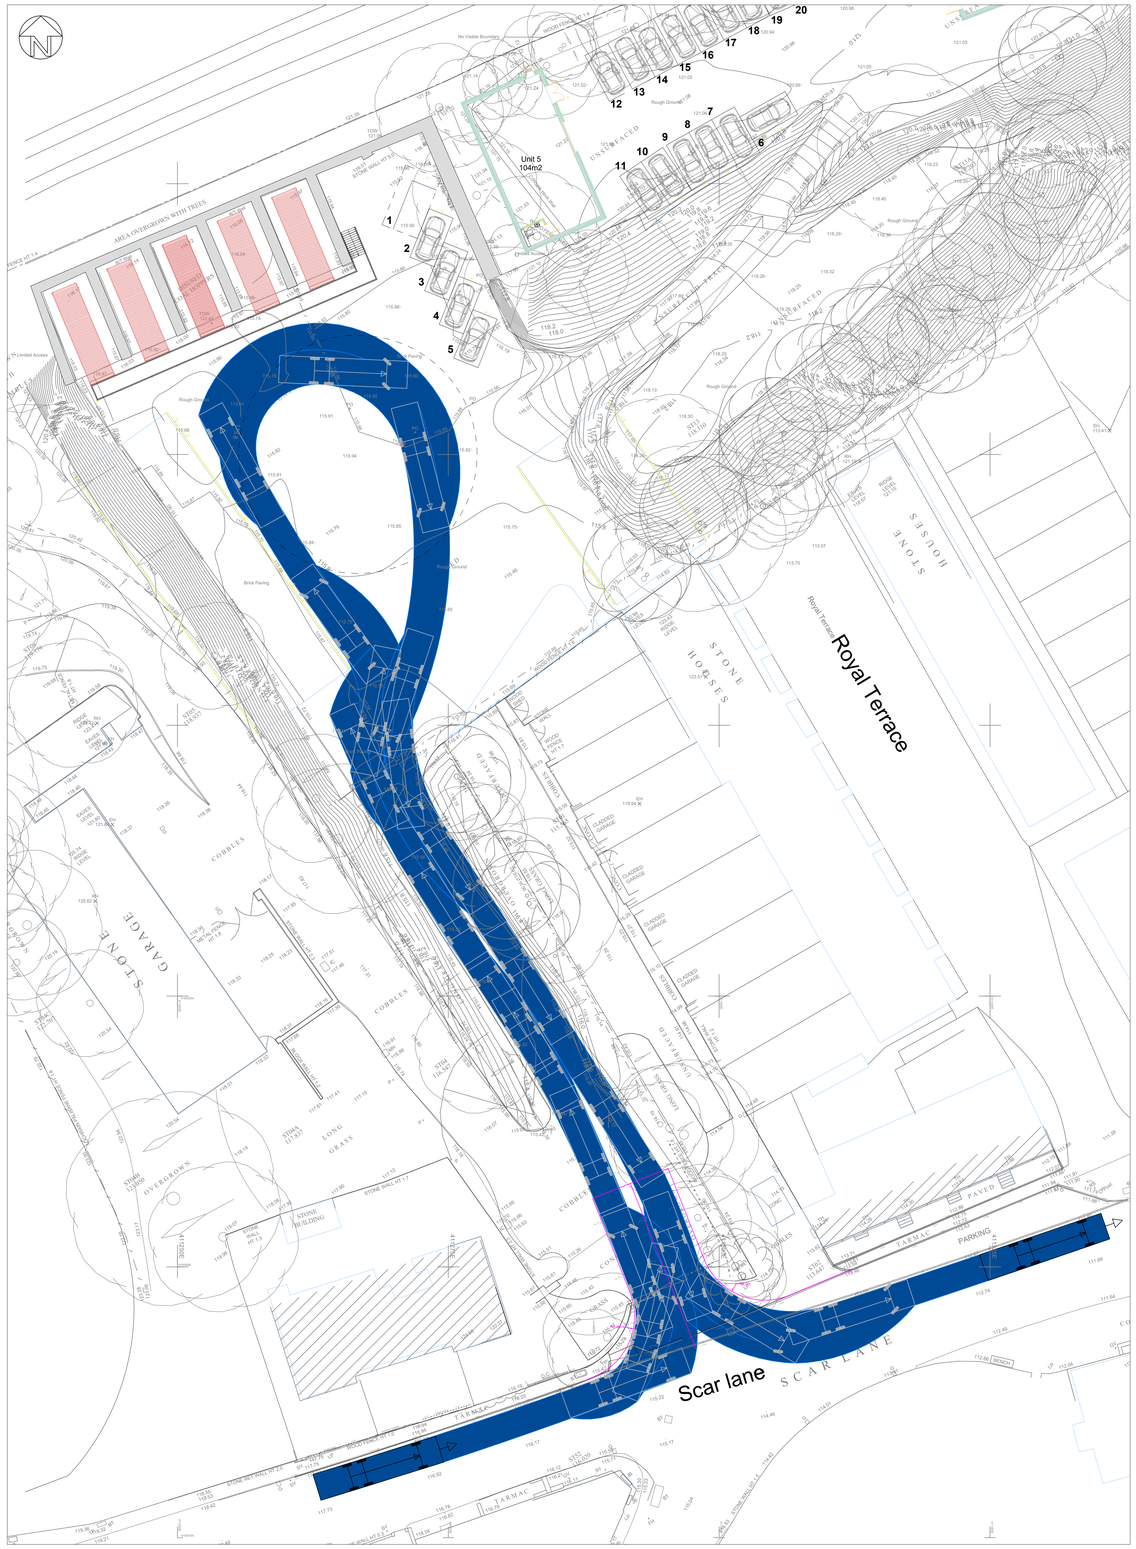

Key:
- Existing Road Markings
- Proposed Road Markings

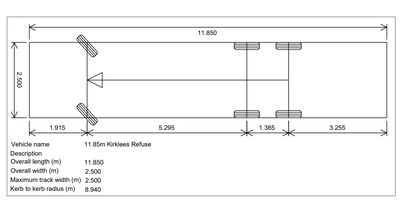

Vehicle name	11.85m Kirklees Refuse
Description	
Overall length (m)	11.850
Overall width (m)	2.500
Maximum track width (m)	2.500
Kerb to kerb radius (m)	8.940

Rev	Description	Date	Initials
A	Updated to show extended survey and road widening.	03.06.26	HN

Haigh Huddleston & Associates

Civil Structural Engineering Consultants

Unit 4, Midgley Business Park, Bar Lane, Midgley, Wakefield, WF4 4JJ t 01924 574074

e martin@haighhuddleston.co.uk

Client
BENJAMIN GOOD

Project
SCAR LANE, MILNSBRIDGE

Detail
GENERAL ARRANGEMENT PLAN

PRELIMINARY

Drn	Chkd	Date	Scale	Dwg No.
HN	--	APR 26	1/200 @A0	E25/8392/040A