This drawing is for the purpose of planning only.

© Russell Jones Limited. 2026

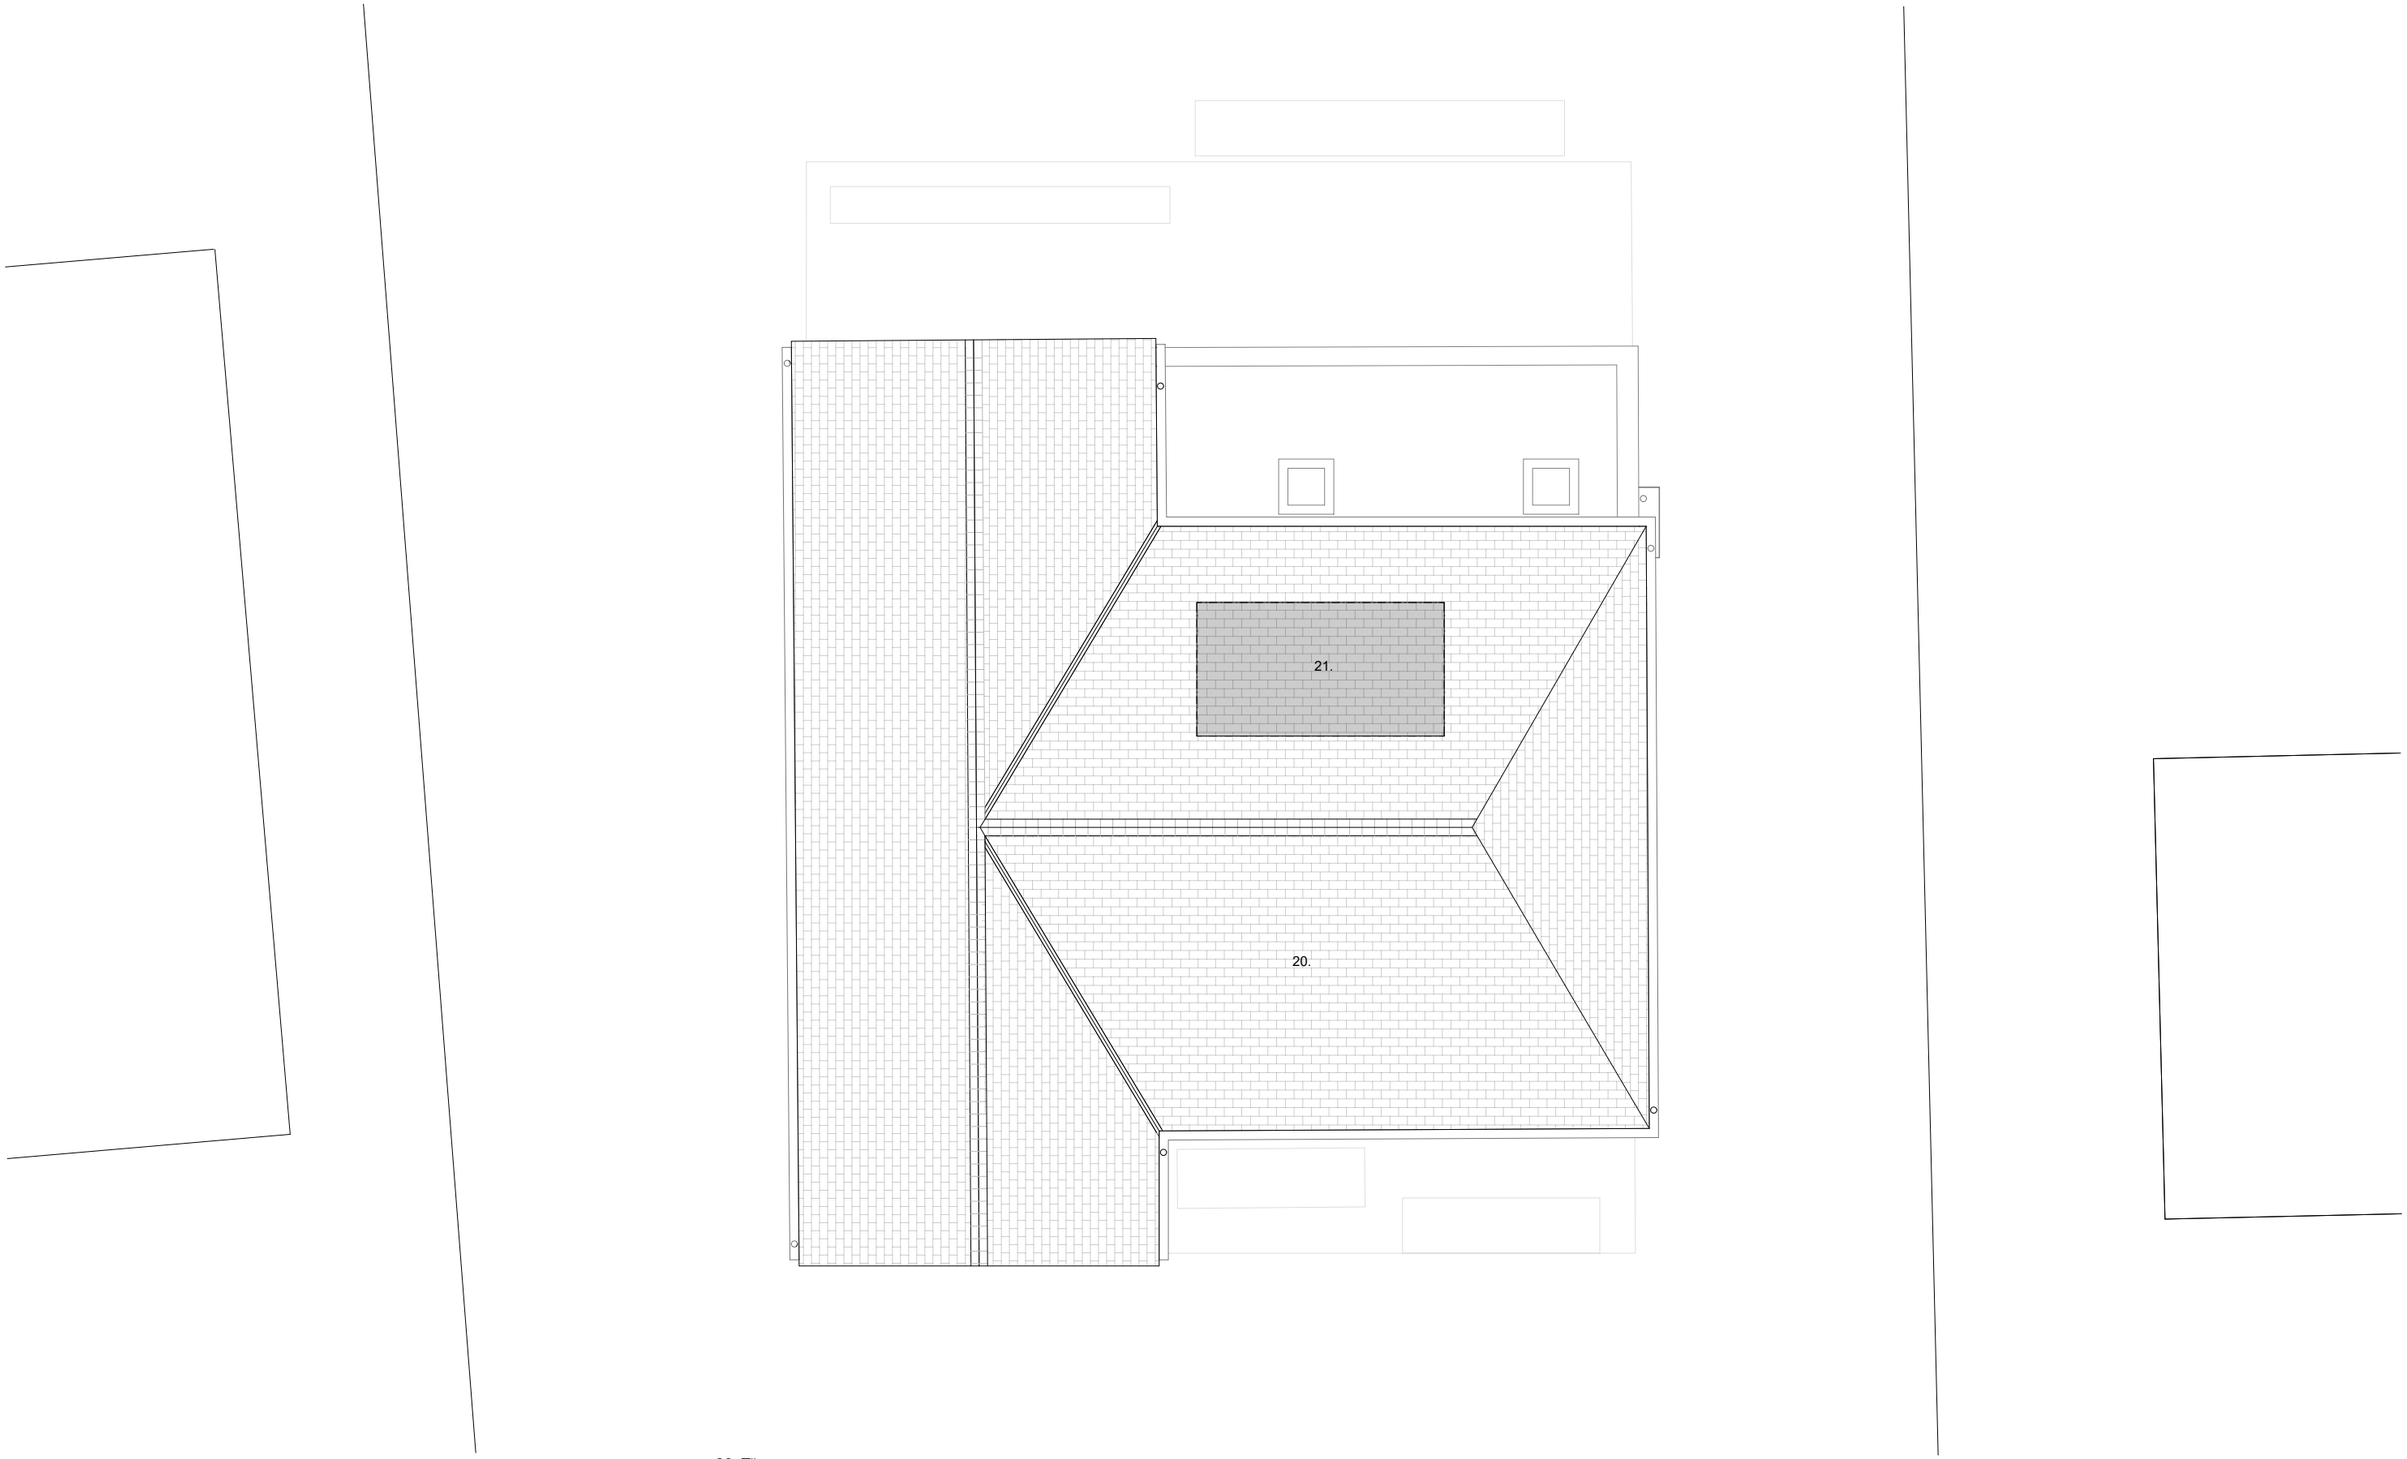

Proposed Roof Plan

20. Tiles
21. PV zone

0 1 2 5m

Russell Jones Limited
Tel: +44 (0)20 3770 3026
mail@russelljones.net

Project:	35 Cumberland Avenue Huddersfield, HD2 2JJ
Project Code:	35 CA
Client:	

Revision	Comment	Date	Revision	Comment	Date

Proposed - Roof Plan

Drawing No	P105
Scale	1.100@ A3
Drawn by	AG
Initial Issue	01.06.2026
Checked by	RJ