This drawing is for the purpose of planning only.

© Russell Jones Limited. 2026

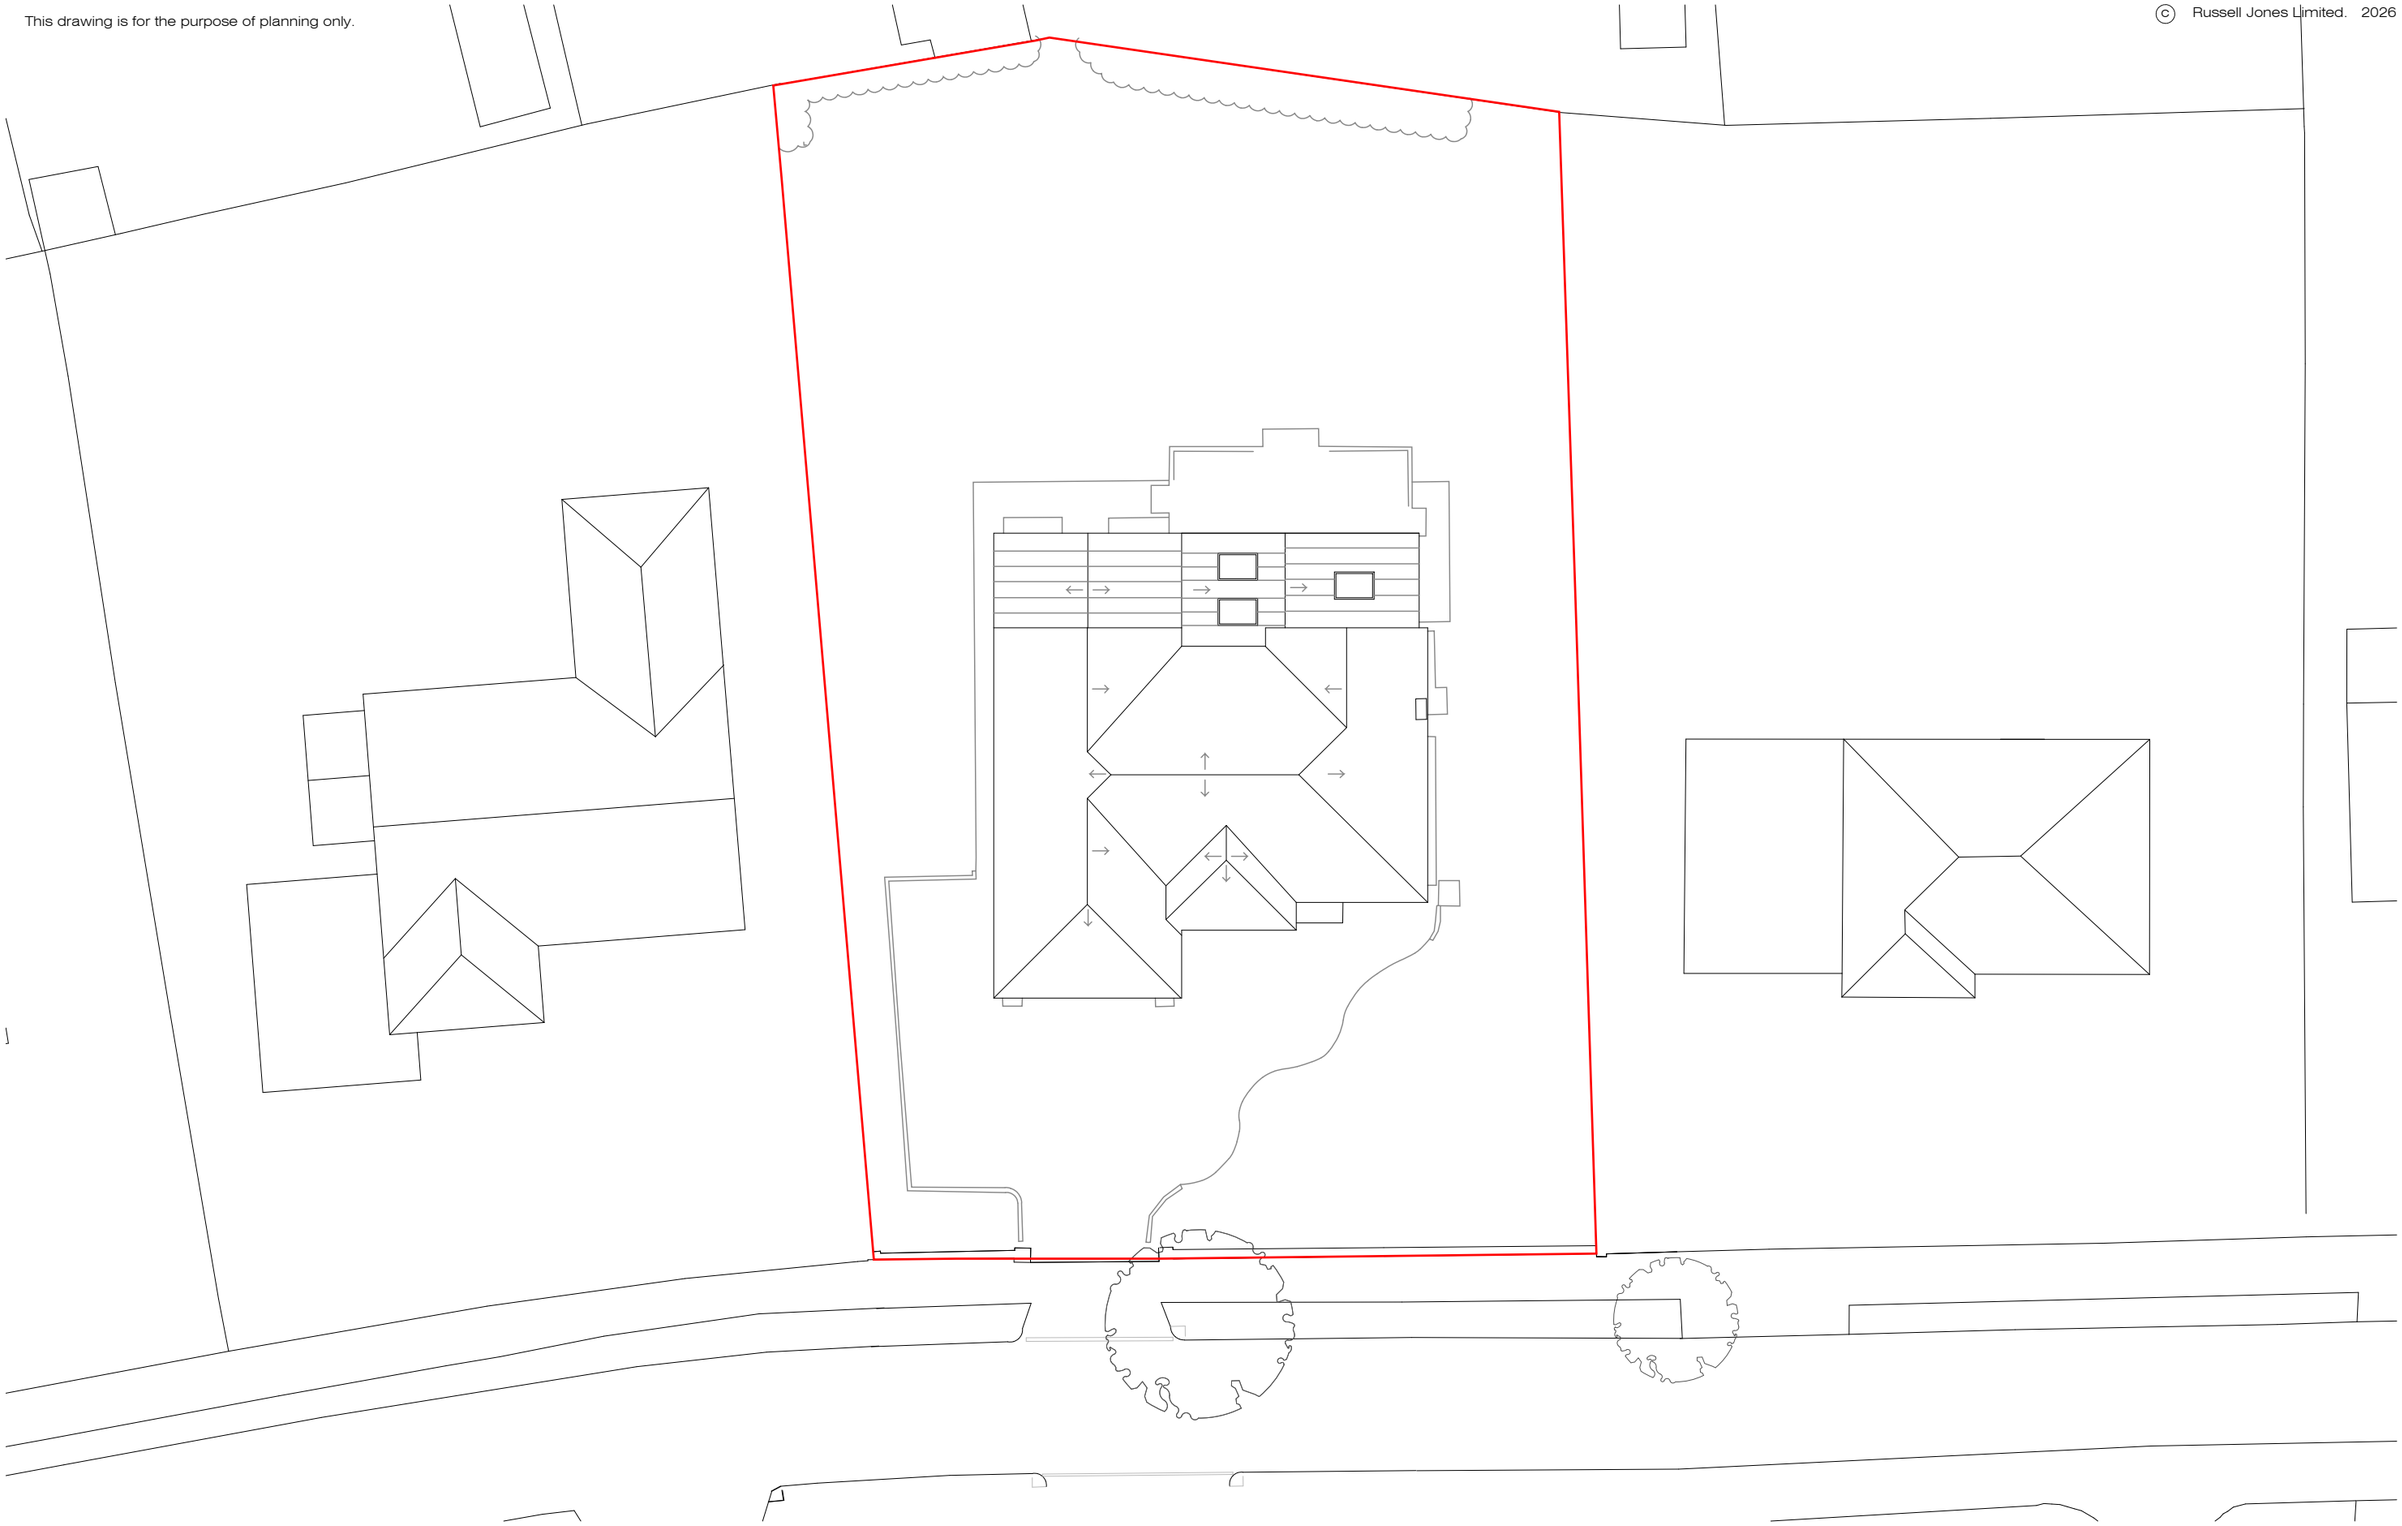

Existing Site Plan

Russell Jones Limited
Tel: +44 (0)20 3770 3026
mail@russelljones.net

Project:	35 Cumberland Avenue Huddersfield, HD2 2JJ
Project Code:	35 CA
Client:	

Revision	Comment	Date	Revision	Comment	Date

Existing - Site Plan

Drawing No	P002
Scale	1:200@ A3
Drawn by	AG
Initial Issue	01.06.2026
Checked by	RJ