This drawing is for the purpose of planning only.

© Russell Jones Limited. 2026

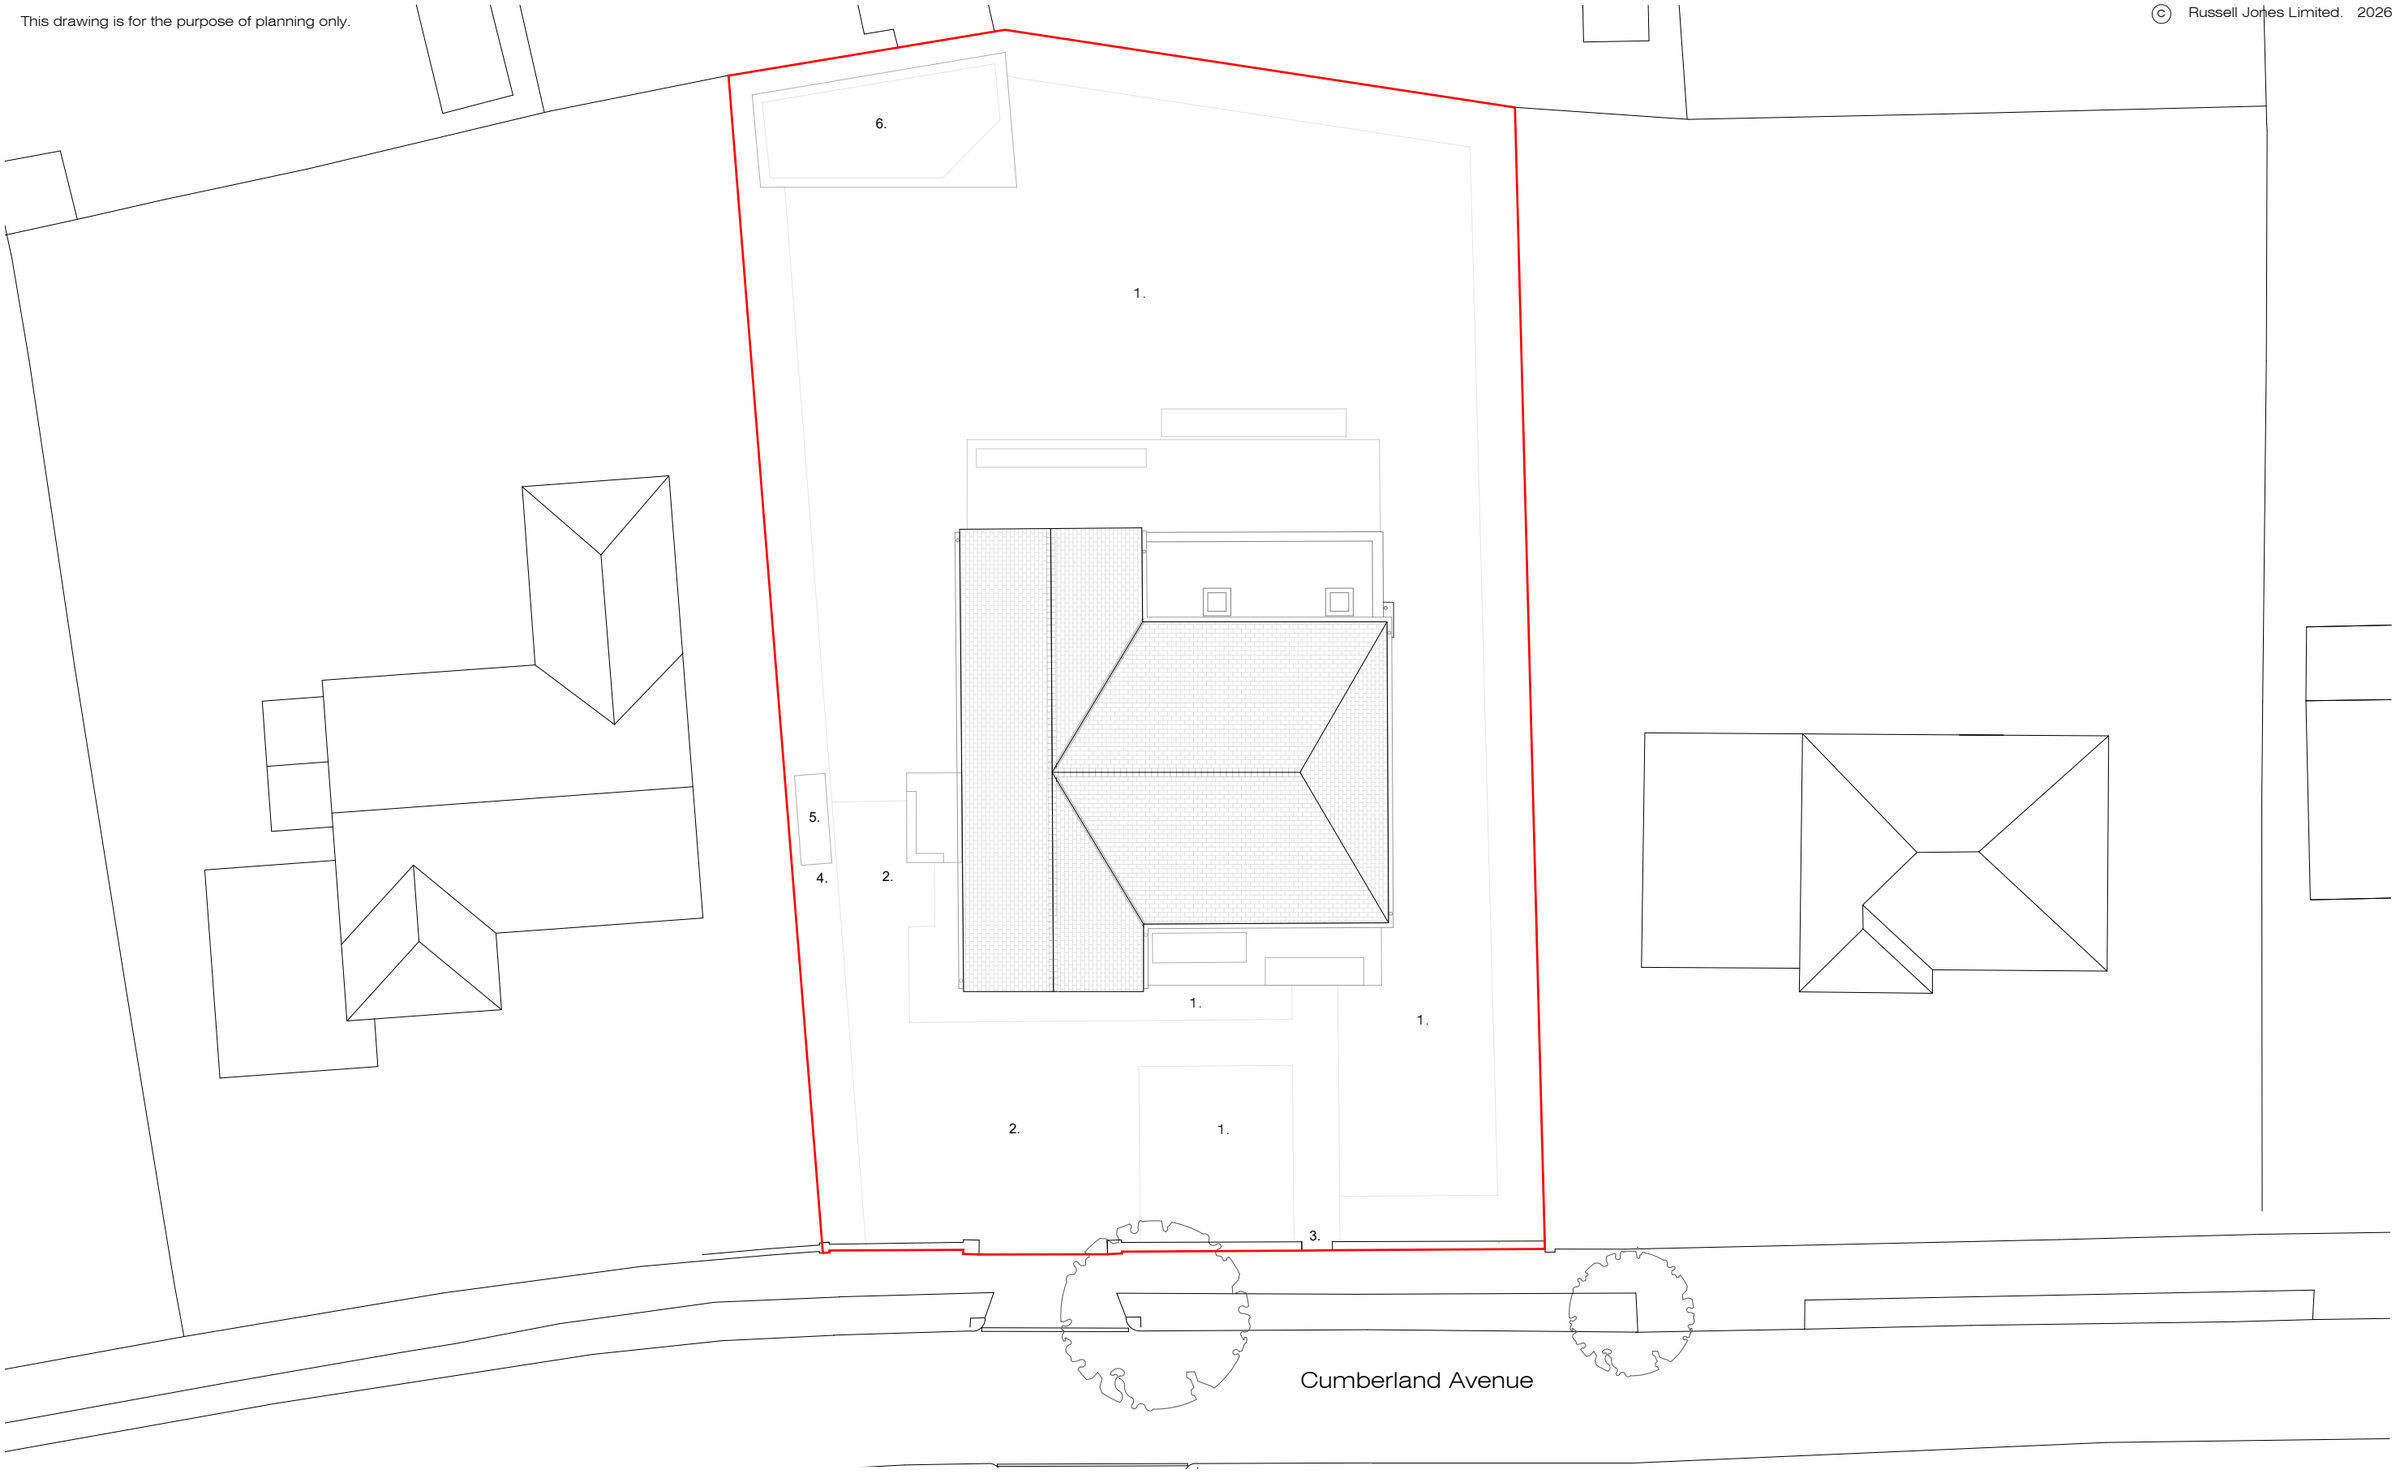

Proposed Site Plan

1. Lawn/ Planting
2. Permeable surface
3. New pedestrian entrance
4. EV charge point
5. Bin store and ASHP zone
6. Outbuilding

0 5m

Russell Jones Limited
Tel: +44 (0)20 3770 3026
mail@russelljones.net

Project:	35 Cumberland Avenue Huddersfield, HD2 2JJ
Project Code:	35 CA
Client:	

Revision	Comment	Date	Revision	Comment	Date

Proposed - Site Plan

Drawing No	P103
Scale	1:200@ A3
Drawn by	AG
Initial Issue	01.06.2026
Checked by	RJ