


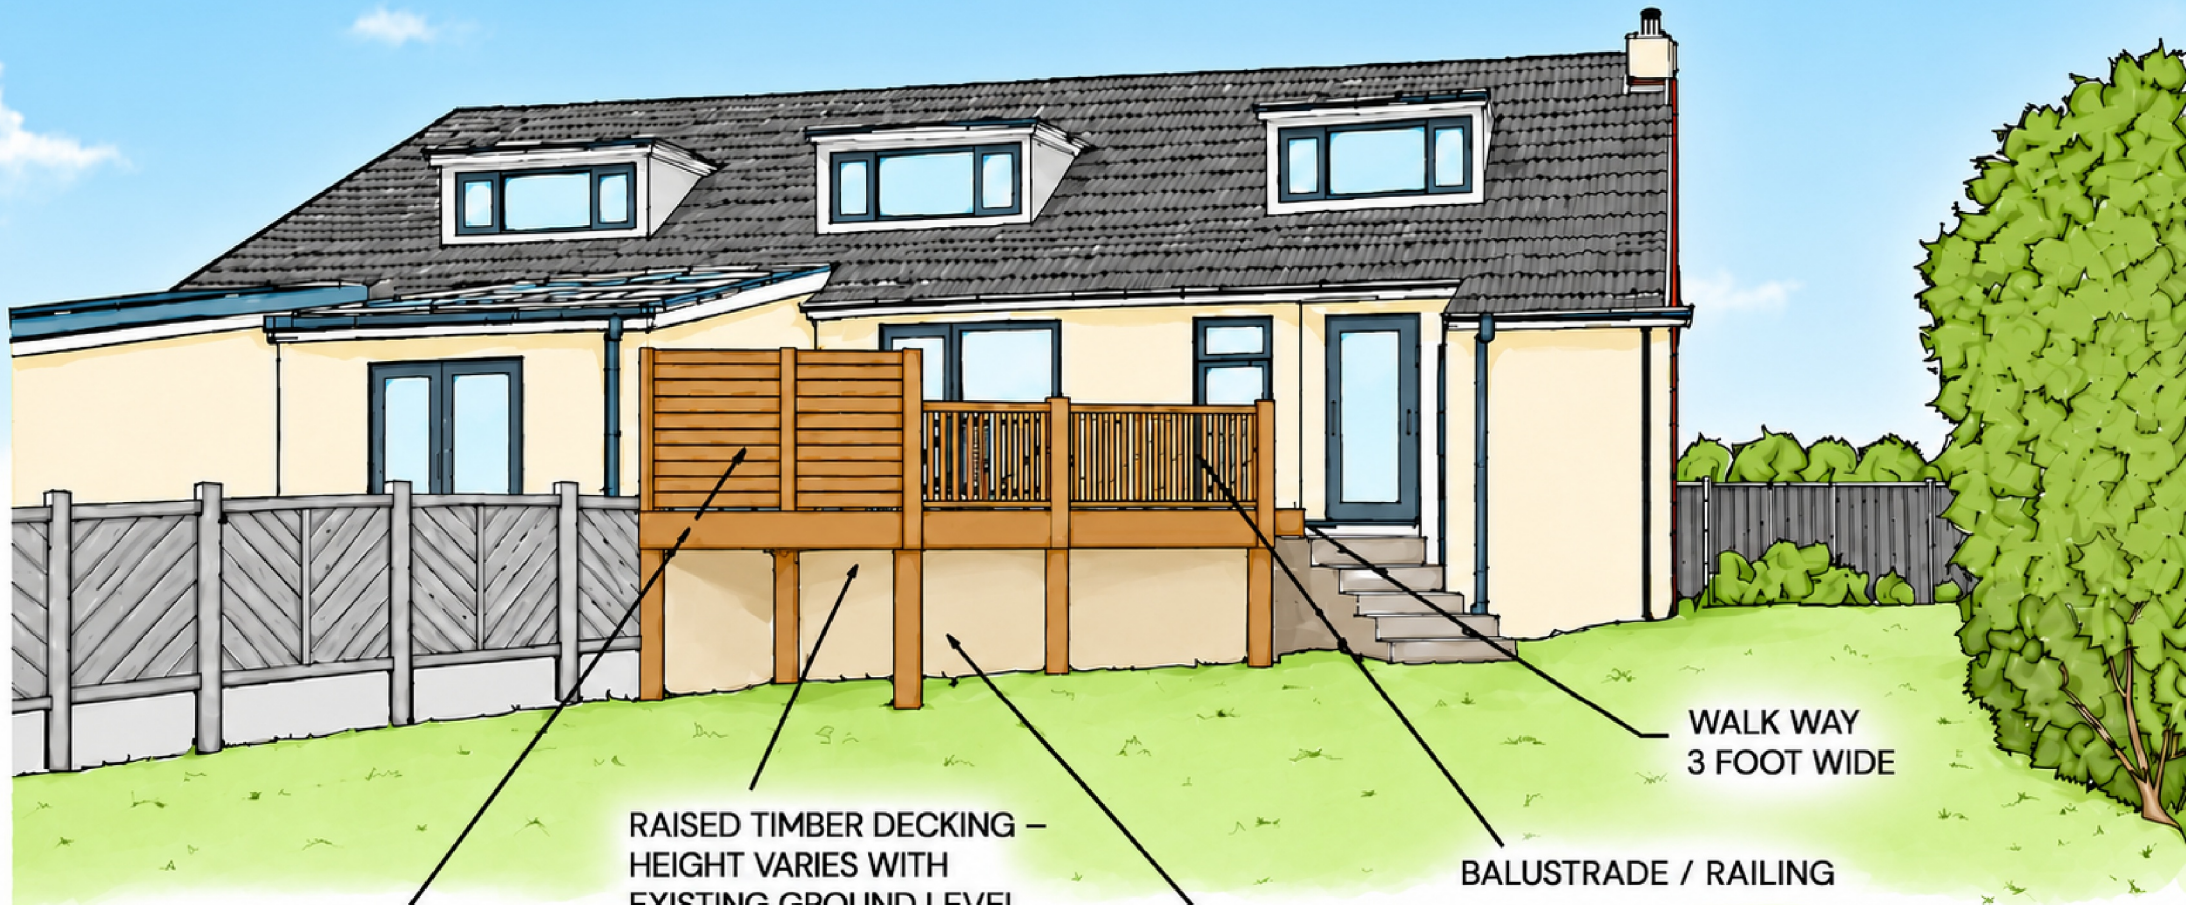

WALK WAY
3 FOOT WIDE

BALUSTRADE / RAILING

RAISED TIMBER DECKING –
HEIGHT VARIES WITH
EXISTING GROUND LEVEL

POSTS CONCRETED
INTO FLOOR

PRIVACY FENCING / PANEL

DECKING DIMENSIONS:
3,000 mm x 3,000 mm