
9a New Street - Location Plan

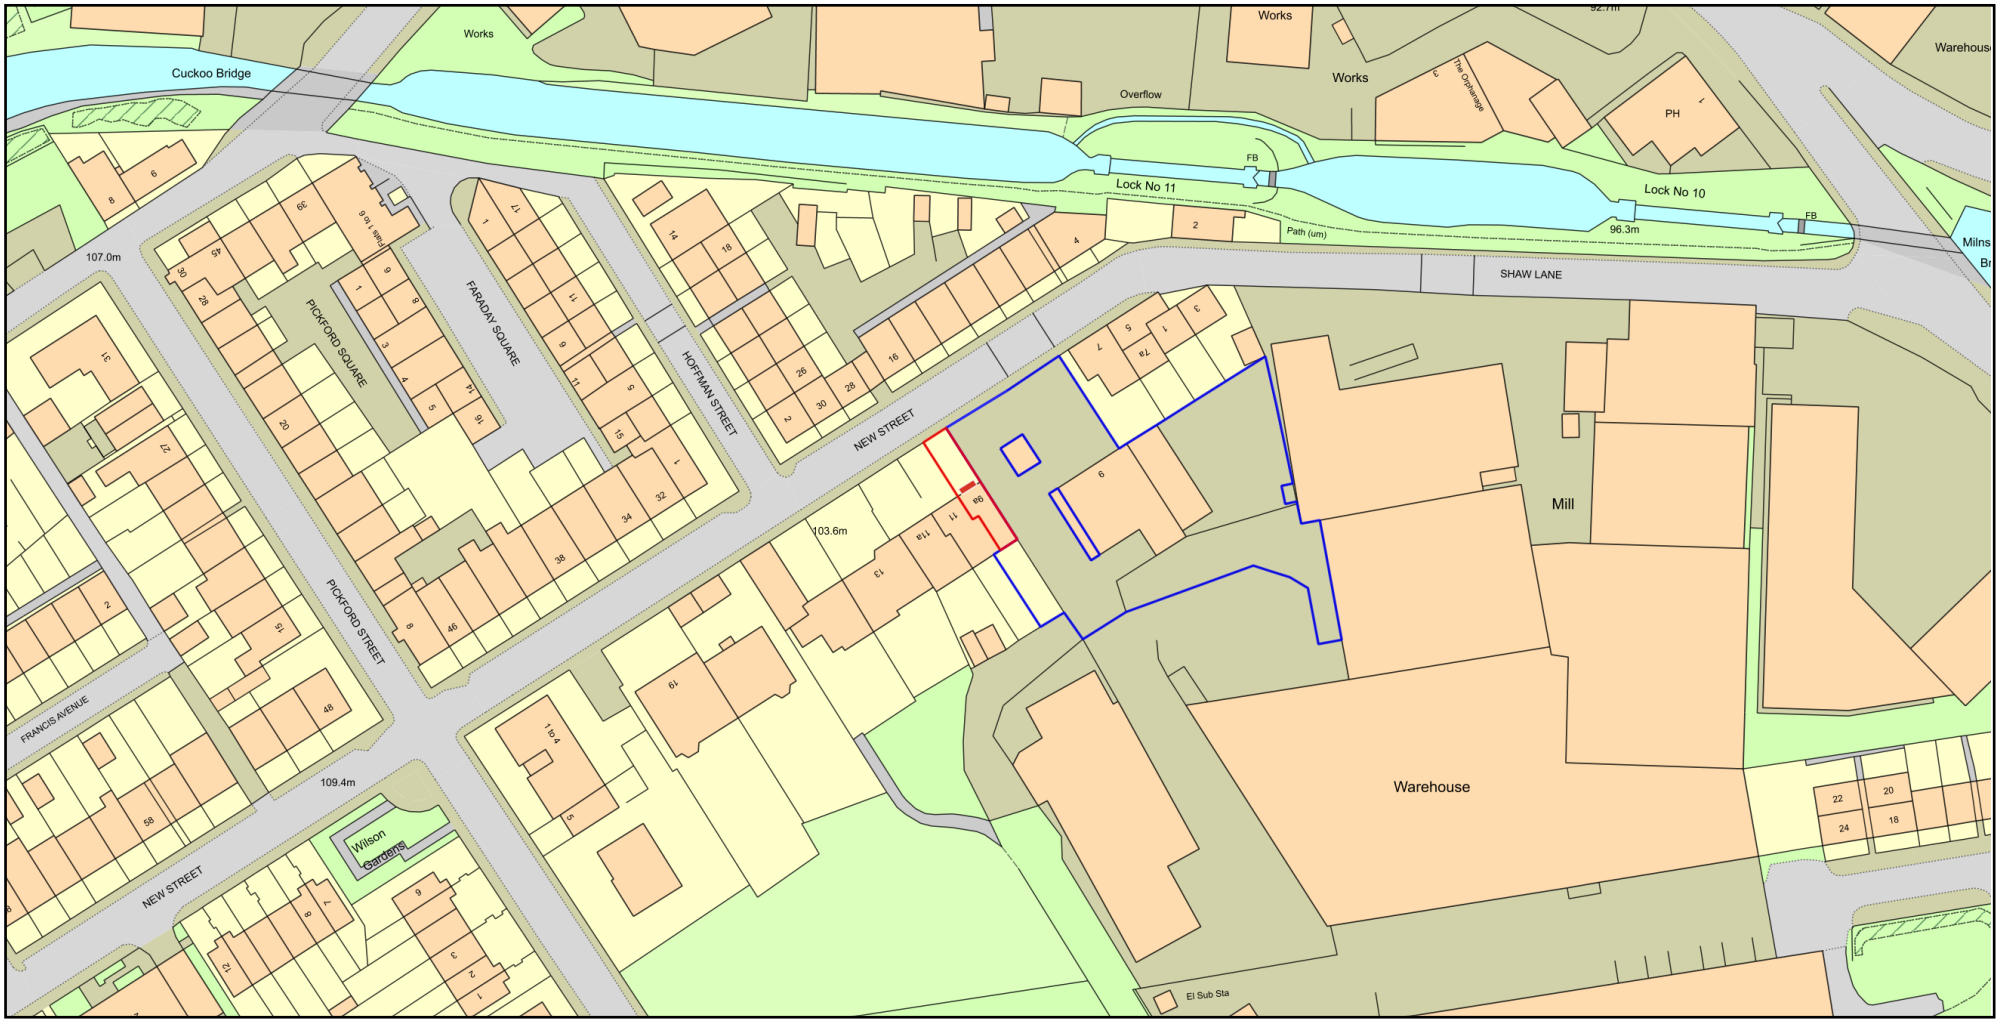

0 50

Metres

N

ReQuestaPlan

Plan Produced for: Jessica Wright

Date Produced: 02 Aug 2026

Plan Reference Number: TQRQM26214093535824

Scale: 1:1250 @ A4

© Crown copyright and database rights 2025 OS 100042766