9a New Street - Block Plan

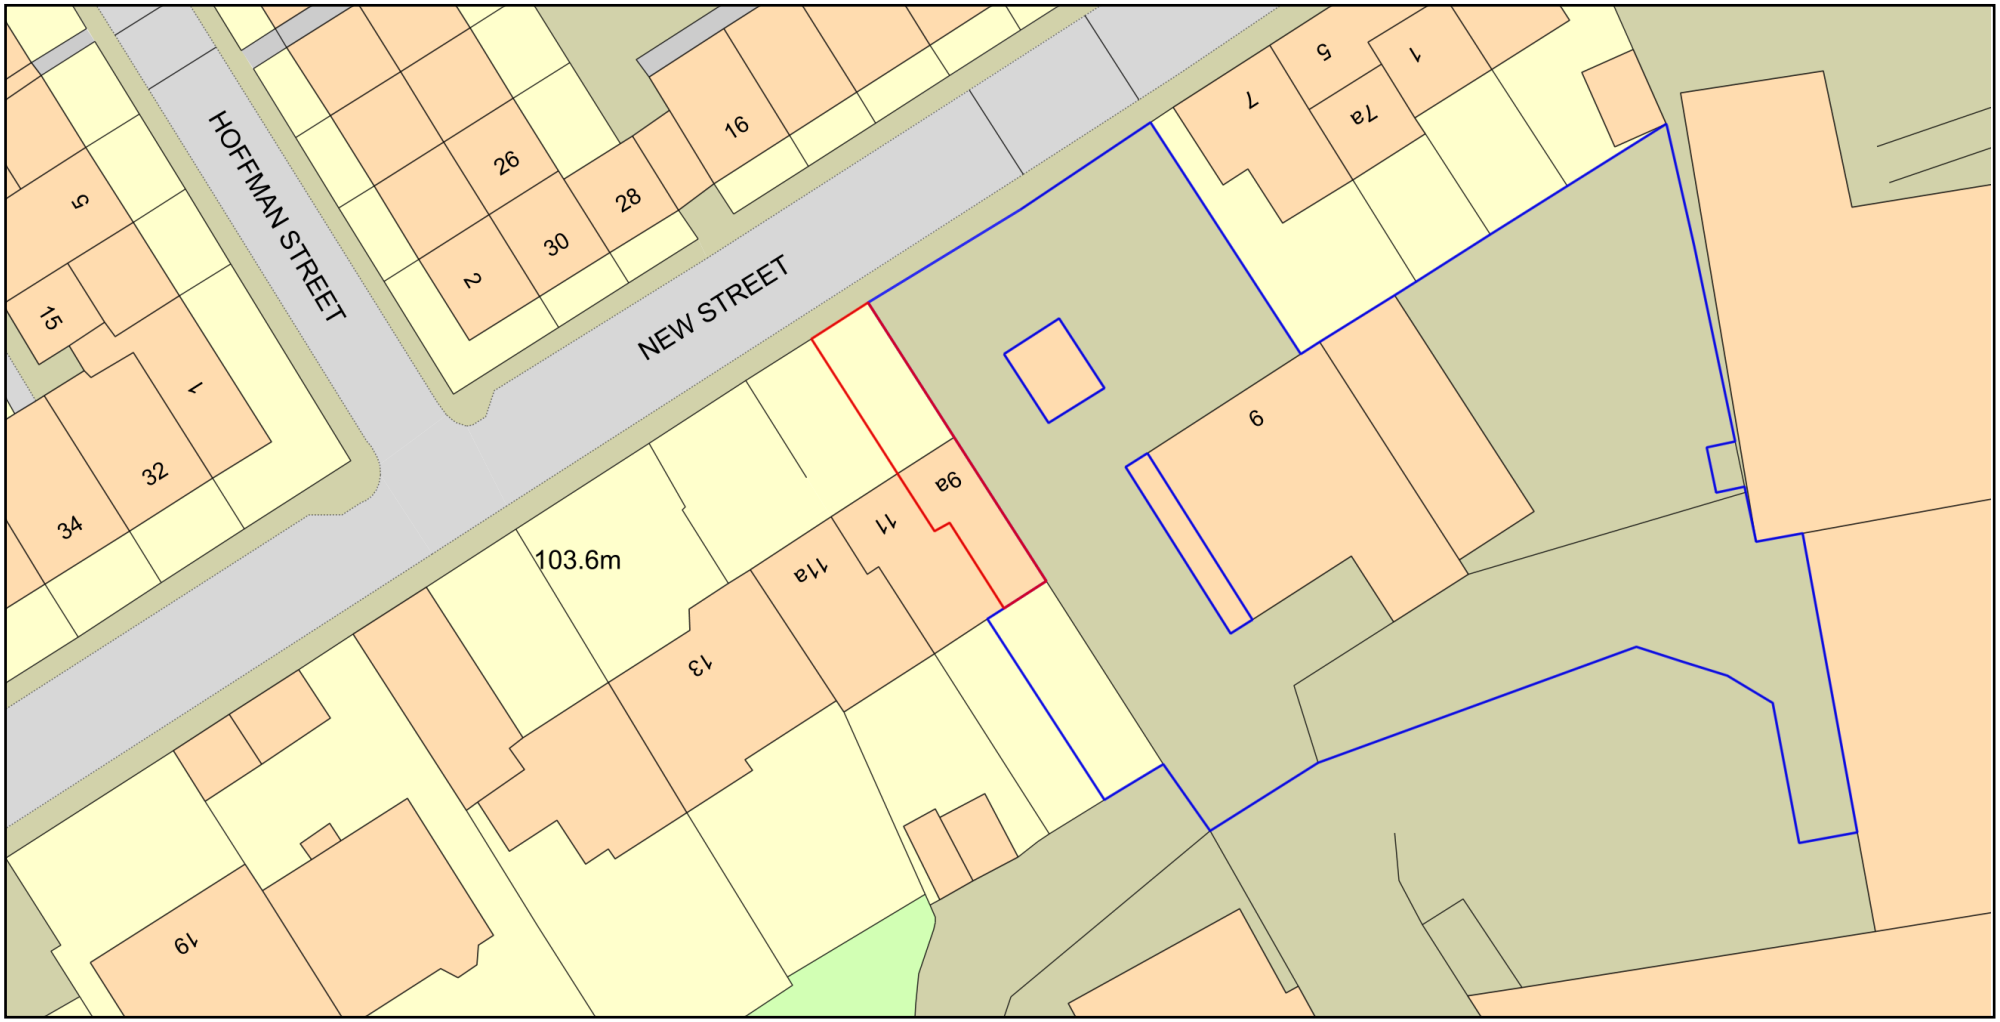

ReQuestaPlan

Plan Produced for: Jessica Wright

Date Produced: 02 Aug 2026

Plan Reference Number: TQRQM26214093030613

Scale: 1:500 @ A4

© Crown copyright and database rights 2025 OS 100042766