
ALL DIMENSIONS IN MILLIMETRES. DO NOT SCALE. IF IN DOUBT ASK.

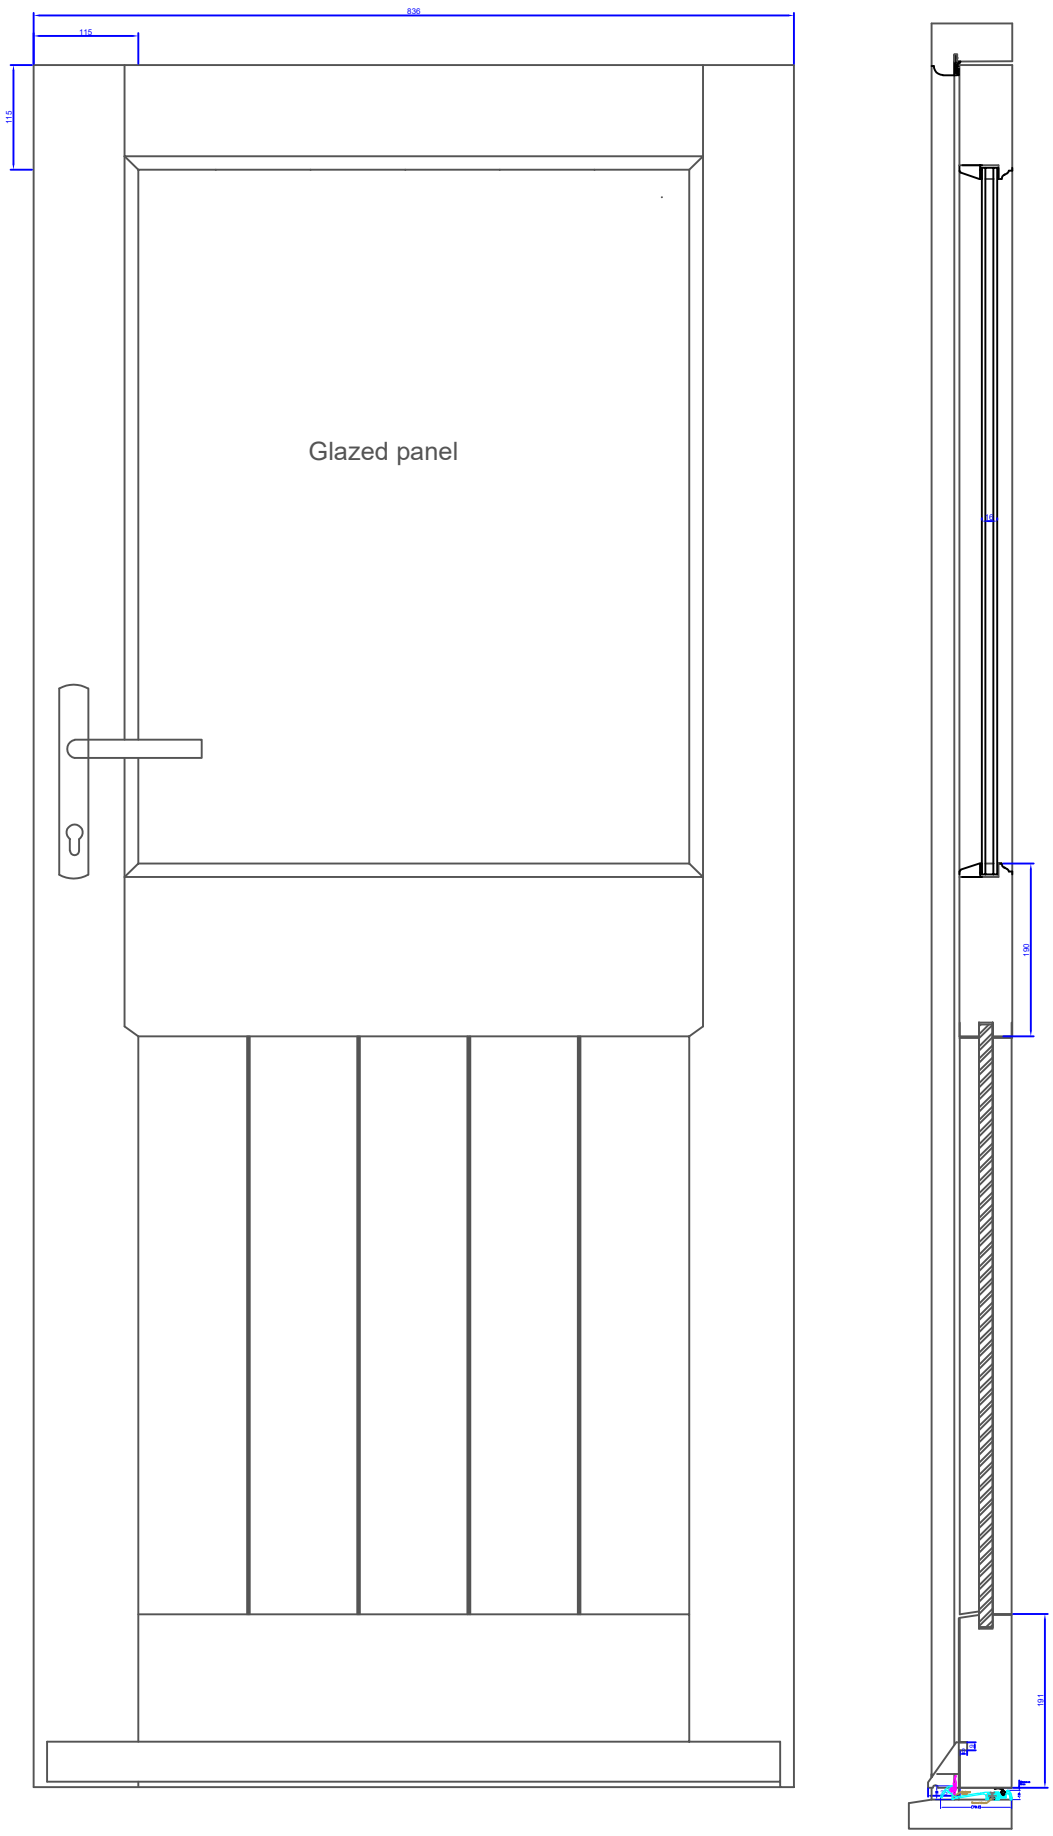

Timber to be Accoya wood

All glazing to be 4 /8/ 4 low e with black warm edge spacer.

Hardware to be traditional Butt hinges with Multipoint locking mechanism.

Colour to be confirmed.

MODIFICATIONS

REV	DATE	DRAWN	MODIFICATION

UNIT 2A MOLL SPRINGS MILL, OLD MOLL ROAD. NETHERTON.
HUDDERSFIELD. HD4 7DN
OFFICE 01484 887409
INFO@COLLINSANDHALL.CO.UK – WWW.COLLINSANDHALL.CO.UK

Hall and Collins Ltd t/a Collins and Hall
Company Registration No.09491106 – VAT Registration Number 296 6881 33

Client:-	Ben Good
Address	11, Bolster moor Huddersfield, HD7 4JU
Tel No	01484 661222
Drawn By	Tom
Scale	1:5
Title	External Doors
DWG No.	CH2186 - 4 Rev 0
Paper	A3