

ALL DIMENSIONS IN MILLIMETRES. DO NOT SCALE. IF IN DOUBT ASK.

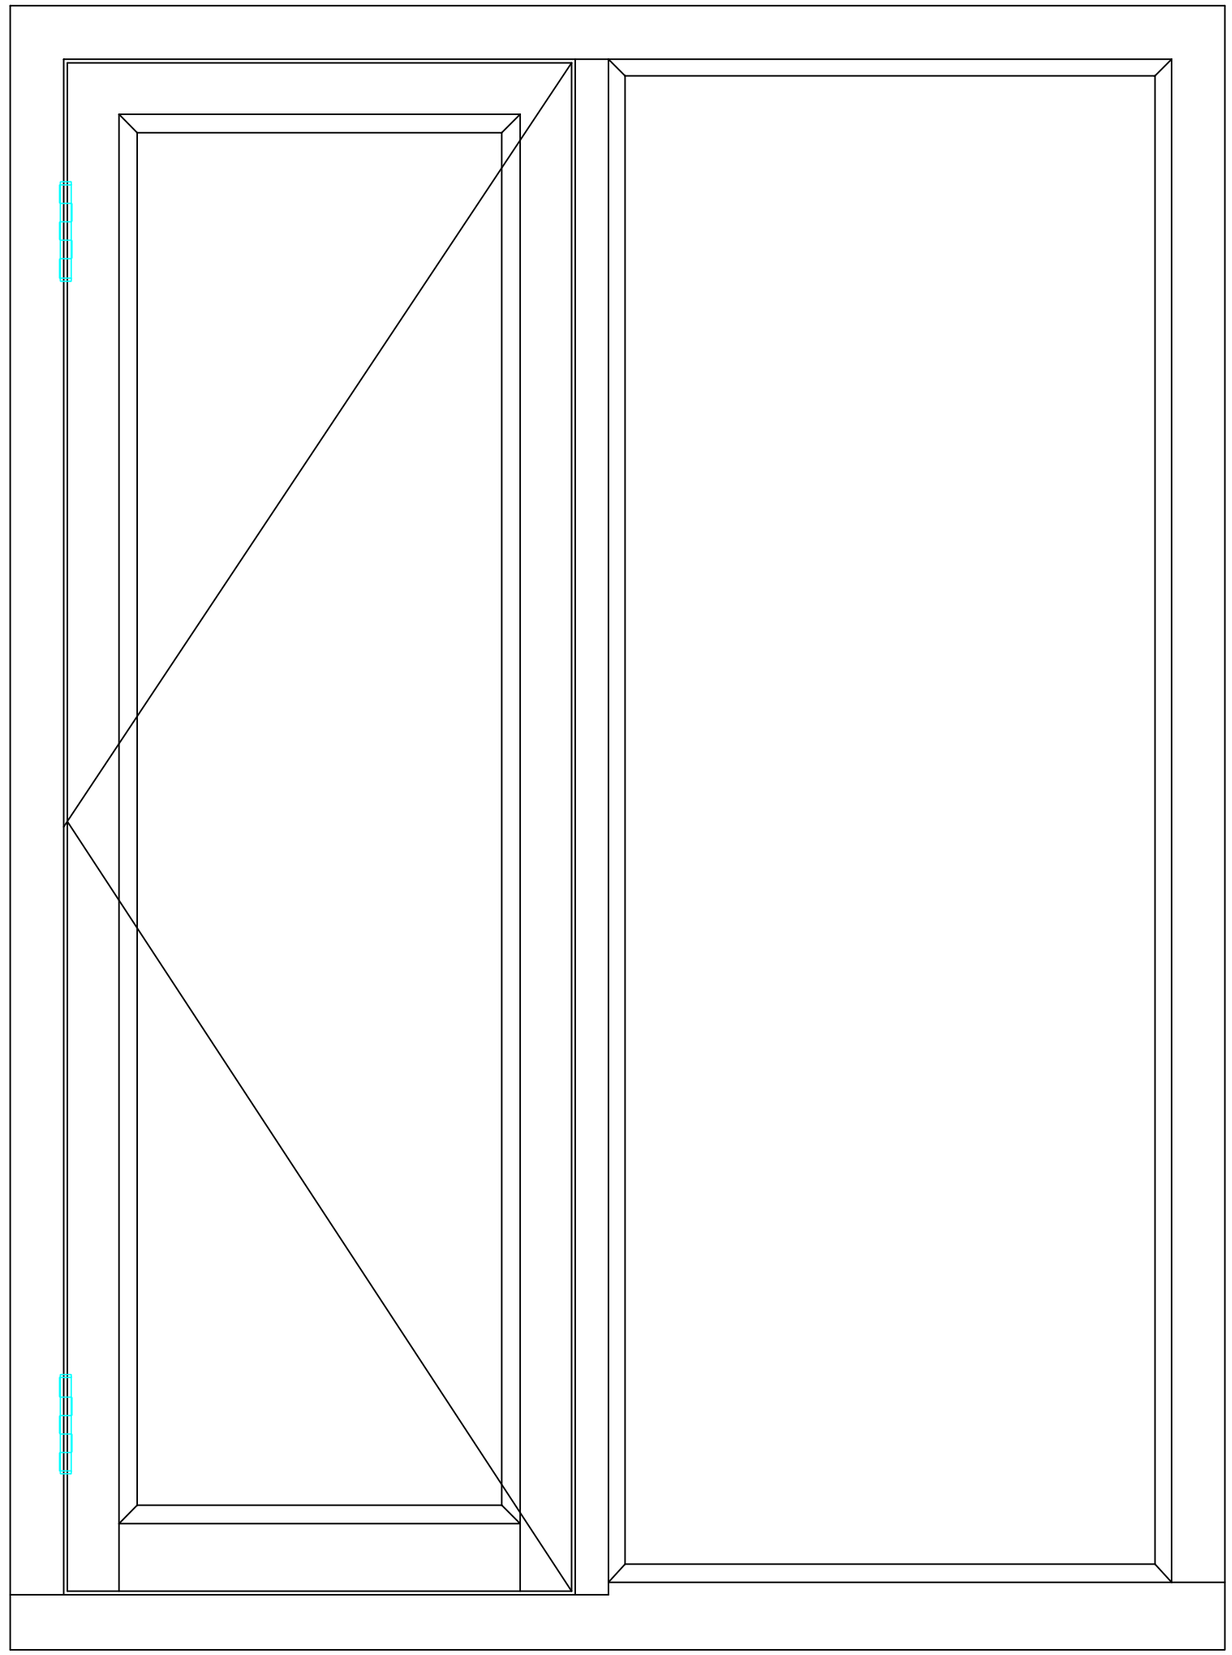

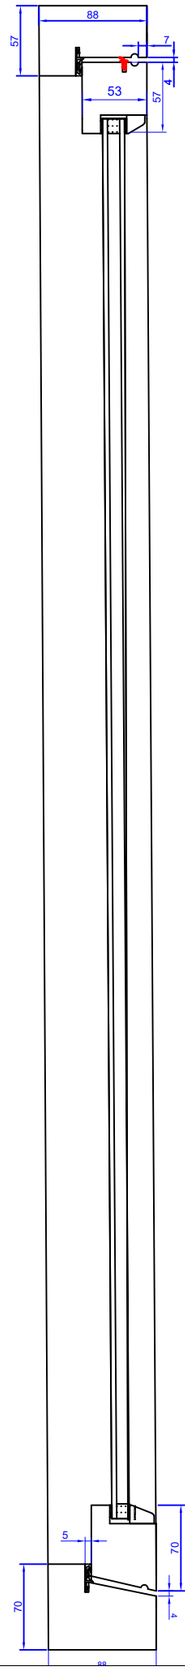

COLLINS & HALL

Timber to be Accoya wood

All glazing to be 4 /8/ 4 low e with black warm edge spacer.

Hardware to be traditional Butt hinges with traditional casement fastener and casement stay.

Colour to be confirmed.

MODIFICATIONS

REV	DATE	DRAWN	MODIFICATION

COLLINS & HALL

UNIT 2A MOLL SPRINGS MILL, OLD MOLL ROAD. NETHERTON.
HUDDERSFIELD. HD4 7DN
OFFICE 01484 887409
INFO@COLLINSANDHALL.CO.UK – WWW.COLLINSANDHALL.CO.UK

Hall and Collins Ltd t/a Collins and Hall
Company Registration No.09491106 – VAT Registration Number 296 6881 33

Client:-	Ben Good
Address	11, Bolster moor Huddersfield, HD7 4JU
Tel No	01484 661222
Drawn By	Tom
Scale	1:5
Title	Ground floor windows
DWG No.	CH2186 - 2 Rev 0
Paper	A3