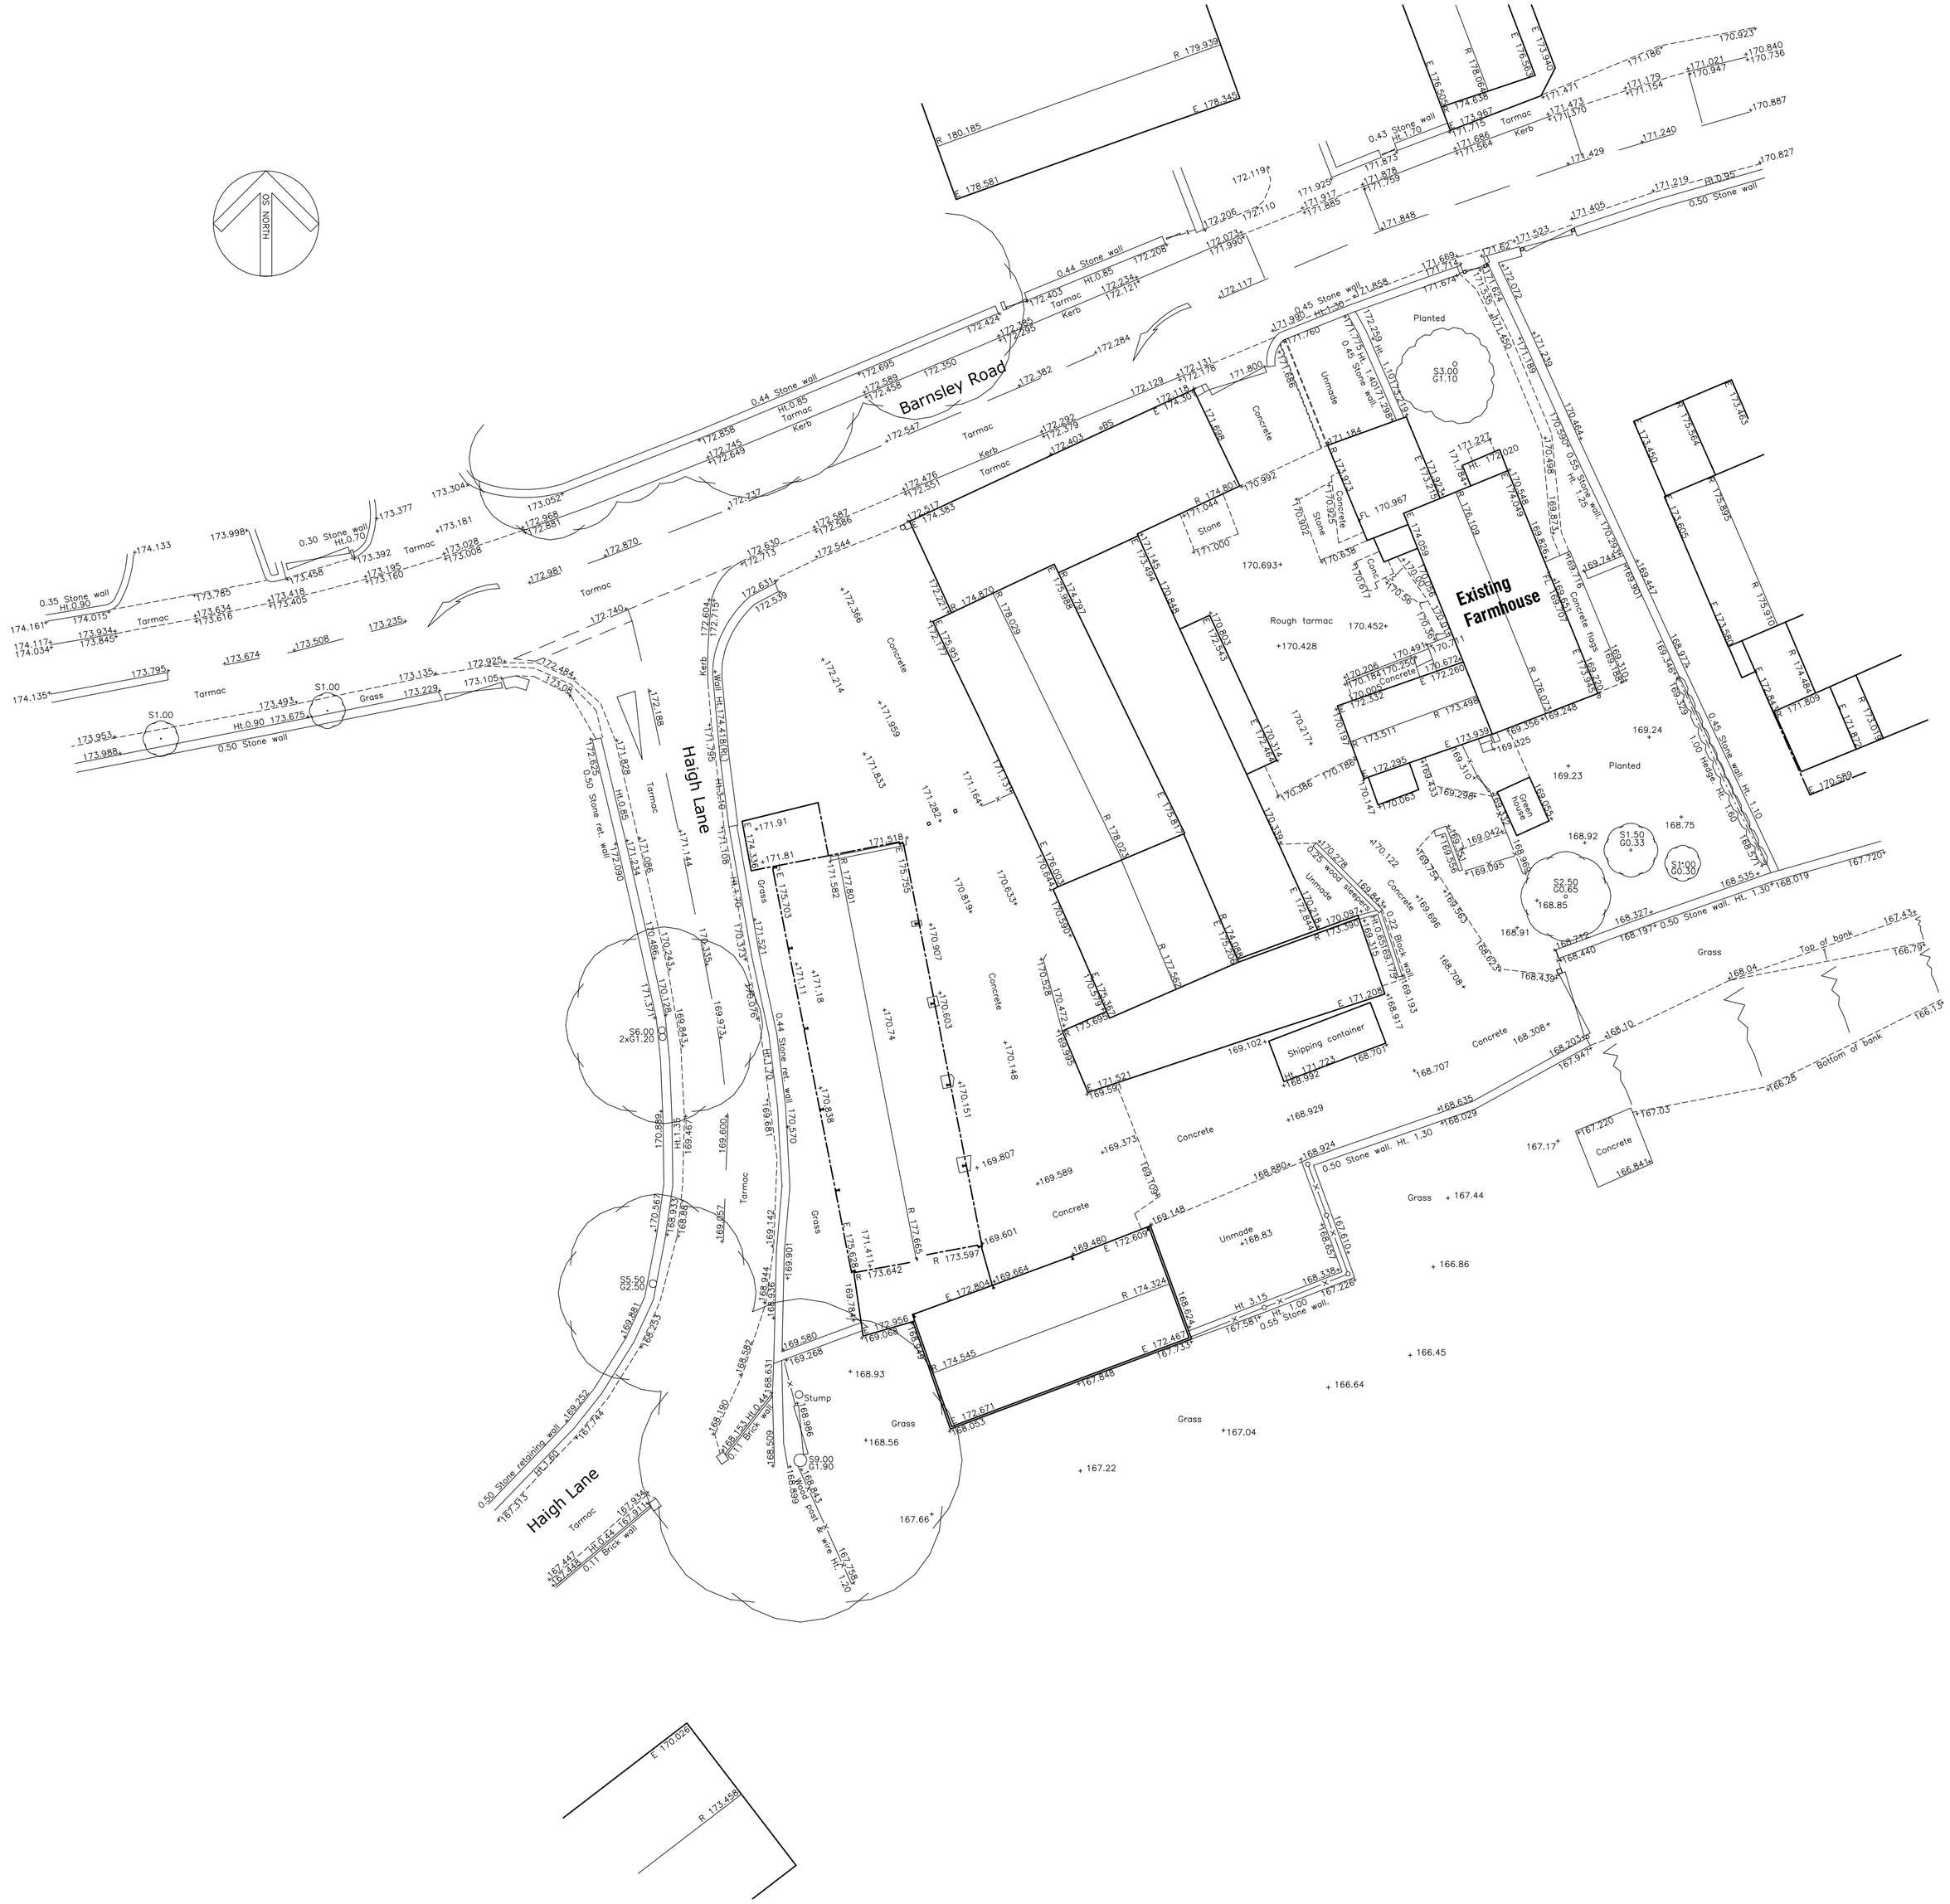



Haycock+Todd
Land Survey Consultants Architectural Surveyors
The Hollies, 43 Church Street, Royston, Barnsley, S71 4QU. T:01226 709630
E:info@land-surveying.co.uk W:land-surveying.co.uk


LEGEND

| | |
|---|---|
| Manhole shown thus | MH |
| Inspection Cover | IC |
| Lamp post | LP |
| Gully | G |
| Lampost | LP |
| Telegraph Post | TP |
| Electricity Poles | EP |
| Road Traffic Signs | RS |
| Traffic Lights | TL |
| British Telecom | BT |
| Post Office Telephones | PO |
| Fire Hydrant | FH |
| Safety Valve | SV |
| Stop tap Water | W |
| Stopcock Gas | Gas |
| Unknown Service | Ser |

| | |
|---|---|
| Spot Level | +123.562 |
| Kerb Line | |
| Fence Line | Wood post & rail |
| Hedge Line | |
| Contours 1m interval | 105.0 |
| Contours 0.5m interval | 33.0 |
| Tree Spread | S5.00 |
| Girth | G1.30 |
| Cover Level | CL 112.335 |
| Invert Level | IL 111.733 |
| Foul Drain | |
| Surface Water | |
| Survey Station | S.3 |

| | |
|---|---|
| Floor Level | FL 10.907 |
| Height floor to structural soffit | SS 2.87 |
| Height floor to false ceiling | FC 2.22 |
| Height floor to sill | SO.67 |
| Height sill to window head | W1.23 |
| Height of Door | D1.98 |
| Height floor to underside | US 3.61 |
| Vent | VP |
| Fall Pipe | FP |
| Sky Light | SL |
| Water Closet | WC |
| Sink | S |
| Boxed Column | B |
| Shop fitting or cladding | |

# SITE SURVEY

# WESTFIELD FARM, BARNSLEY ROAD, FLOCKTON. WF4 4DW

Sheet Diagram

| Datum | Sheet 1 of 1 | Survey Job No. S9164 | Scale 1/200 |
|---|---|---|---|
| GRID - Related to Ordnance Survey using One Point Localisation on Station S3. Orientation at OS Grid North. | Surveyed by RF, DR | Date of Survey June 2018 | S9164 |
| | Drawn by RF, DR | | |
| | Checked by PBT | | |
| LEVEL - Related to Ordnance Survey by connection to the OS Active Network by G.P.S | | | |