




- General Notes
1. Do not scale this drawing.
 2. All dimensions are in millimeters unless stated otherwise.
 3. This drawing is to be read in conjunction with all other relevant drawings & specifications.
 4. All proprietary items to be installed in strict compliance with manufacturers instructions and recommendations.
 5. No works shall commence on site until approval has been obtained from all relevant Agencies / Authorities.
 6. All dimensions referred to in this drawing must be verified.

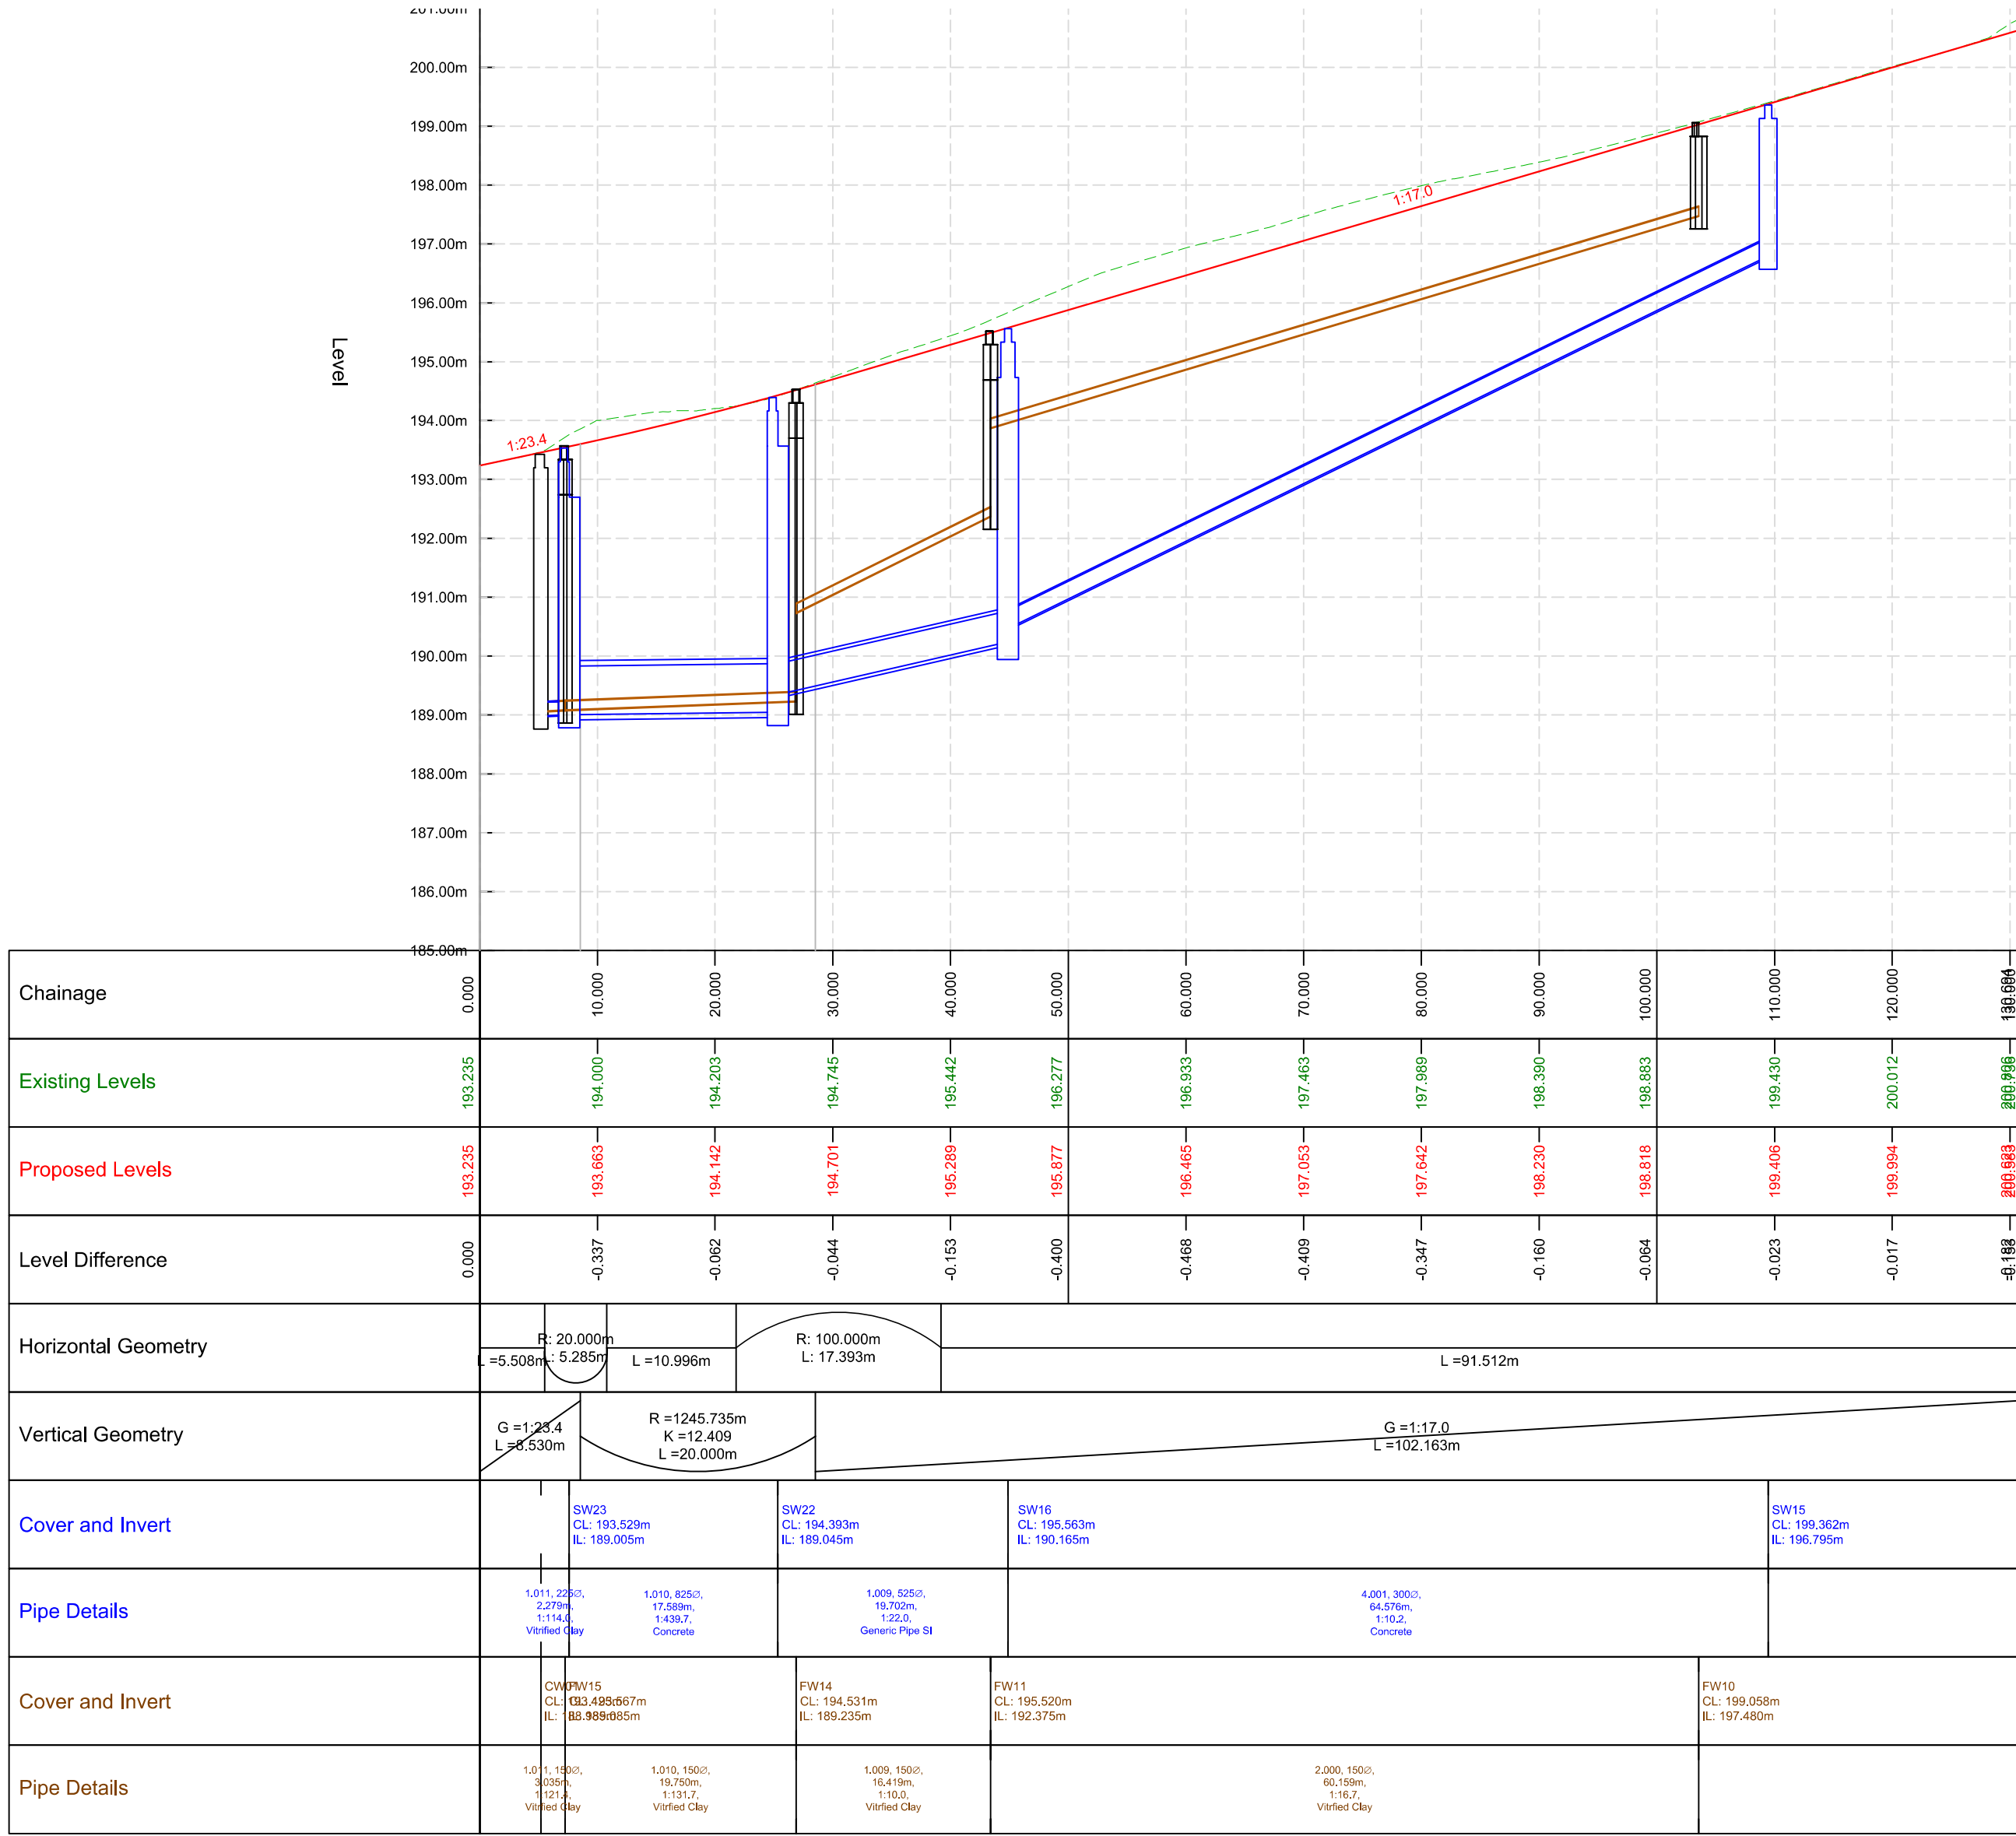


ROAD 01 - LONGSECTION
Scale: H 1:500,V 1:100. Datum: 185.000

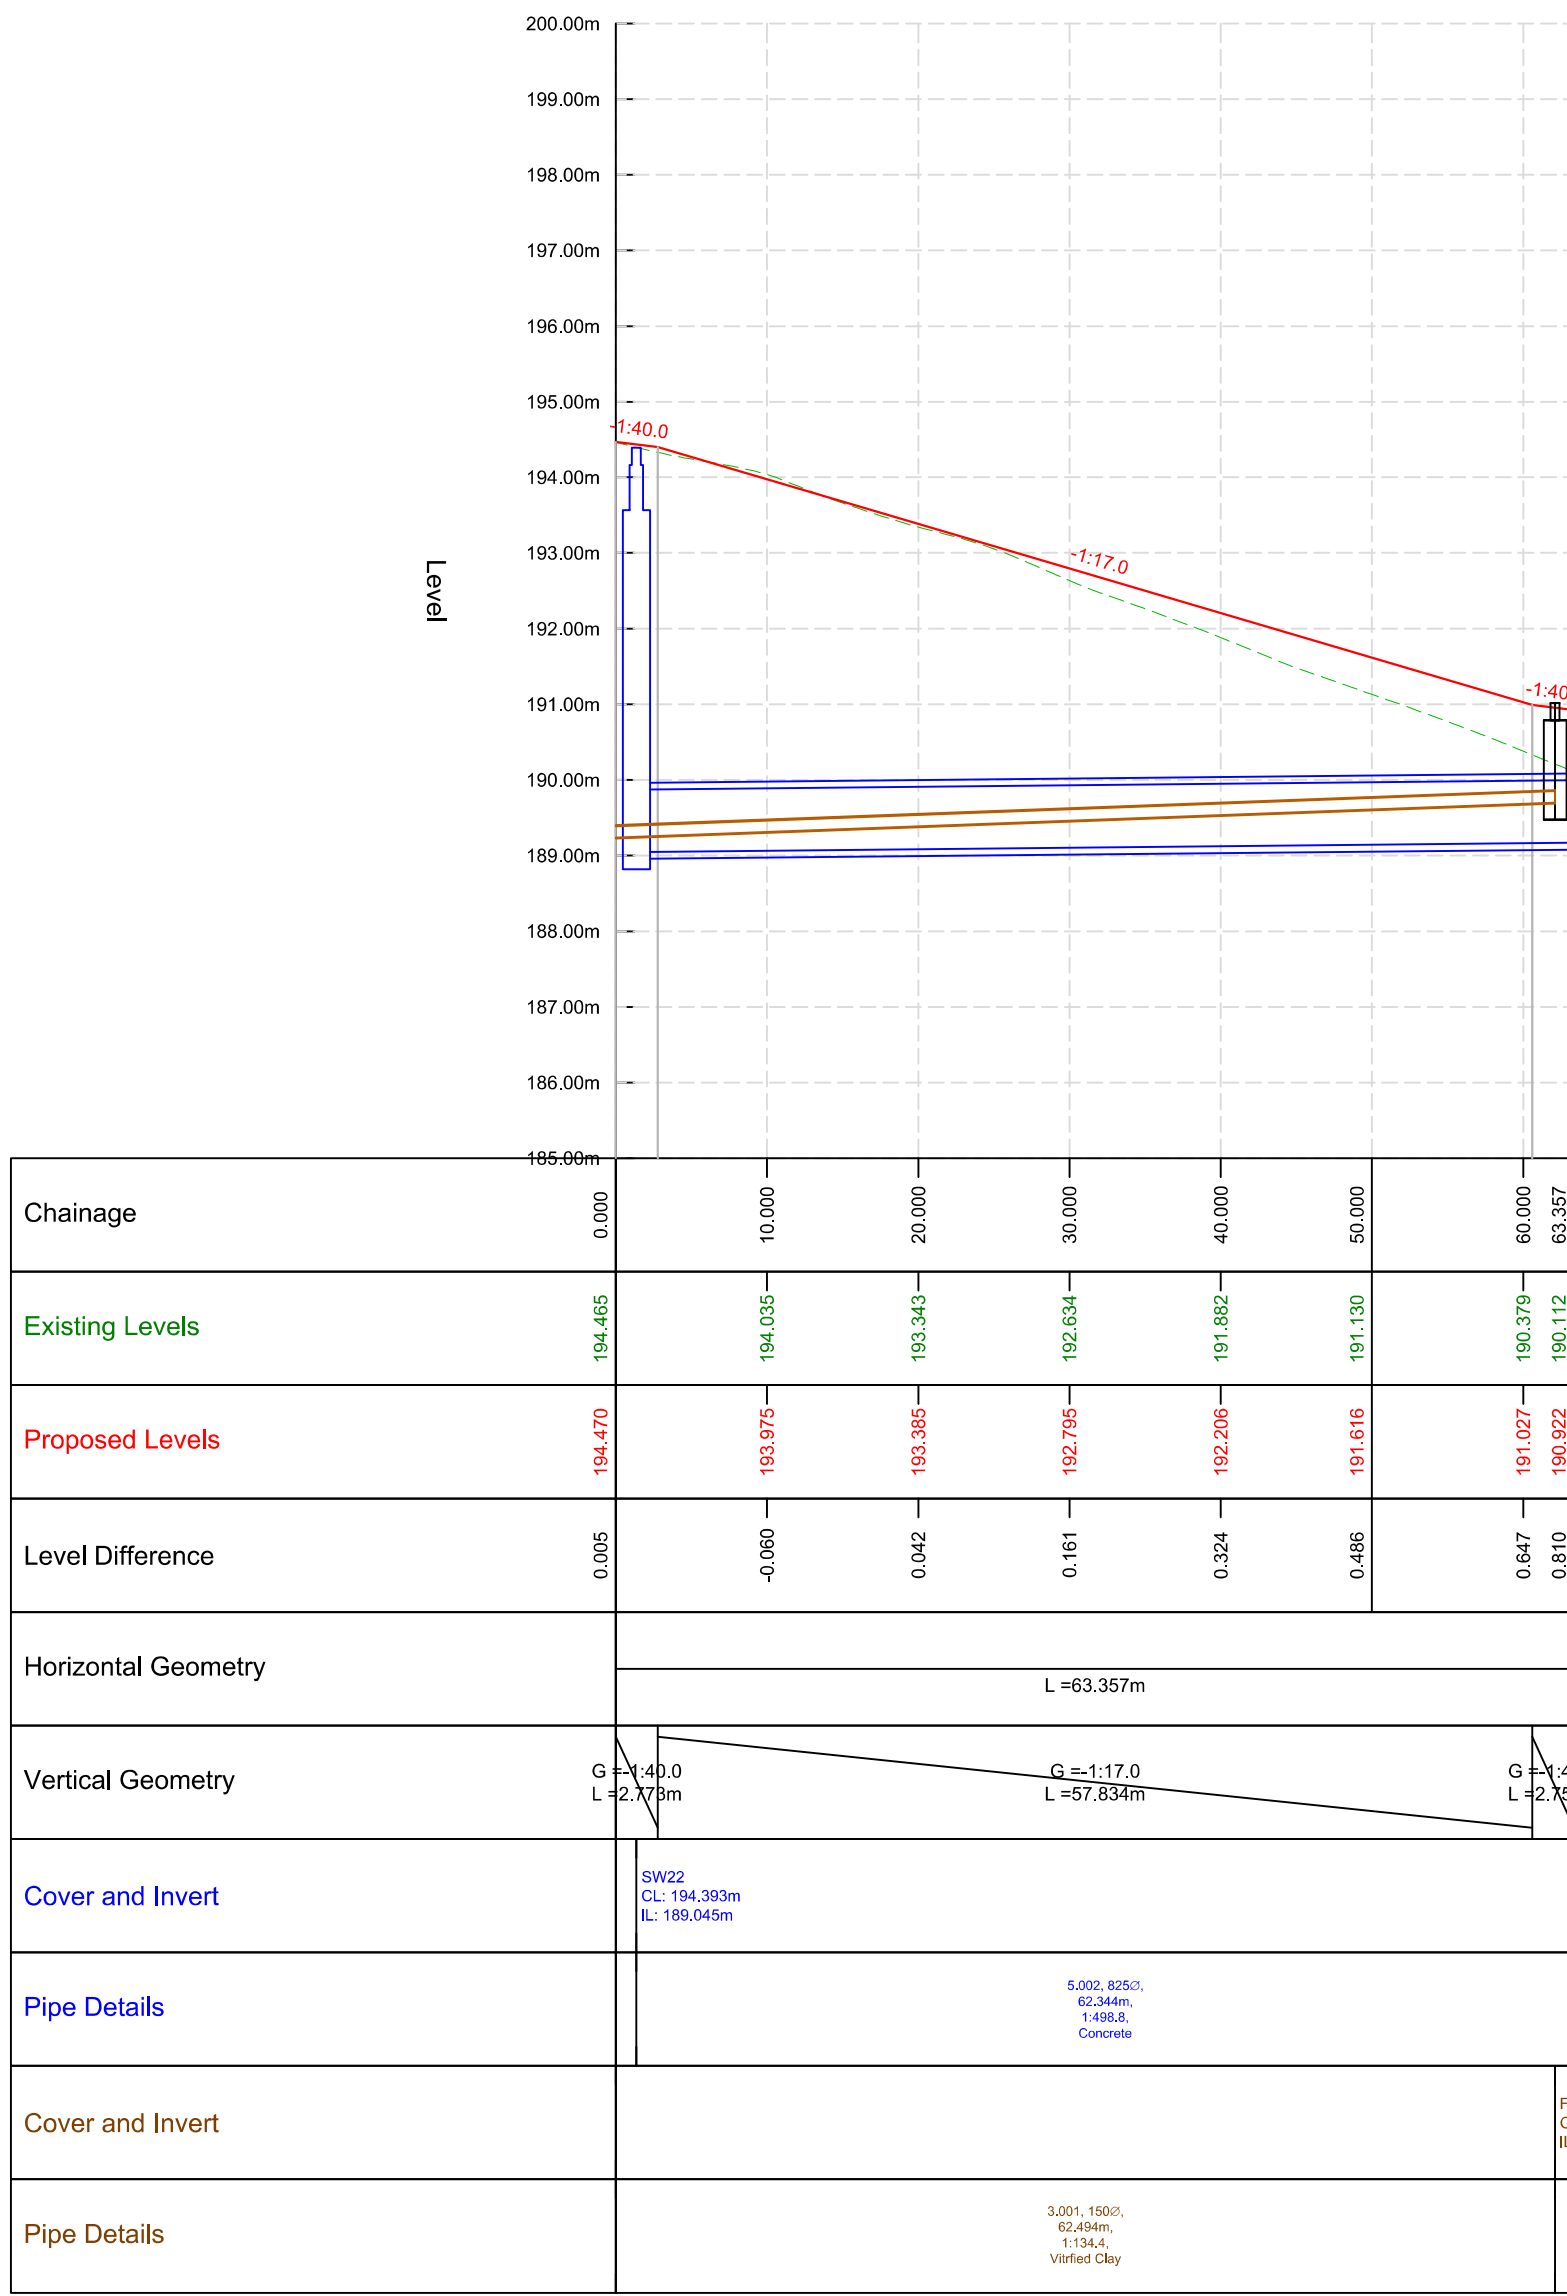


ROAD 02 - LONGSECTION
Scale: H 1:500,V 1:100. Datum: 185.000

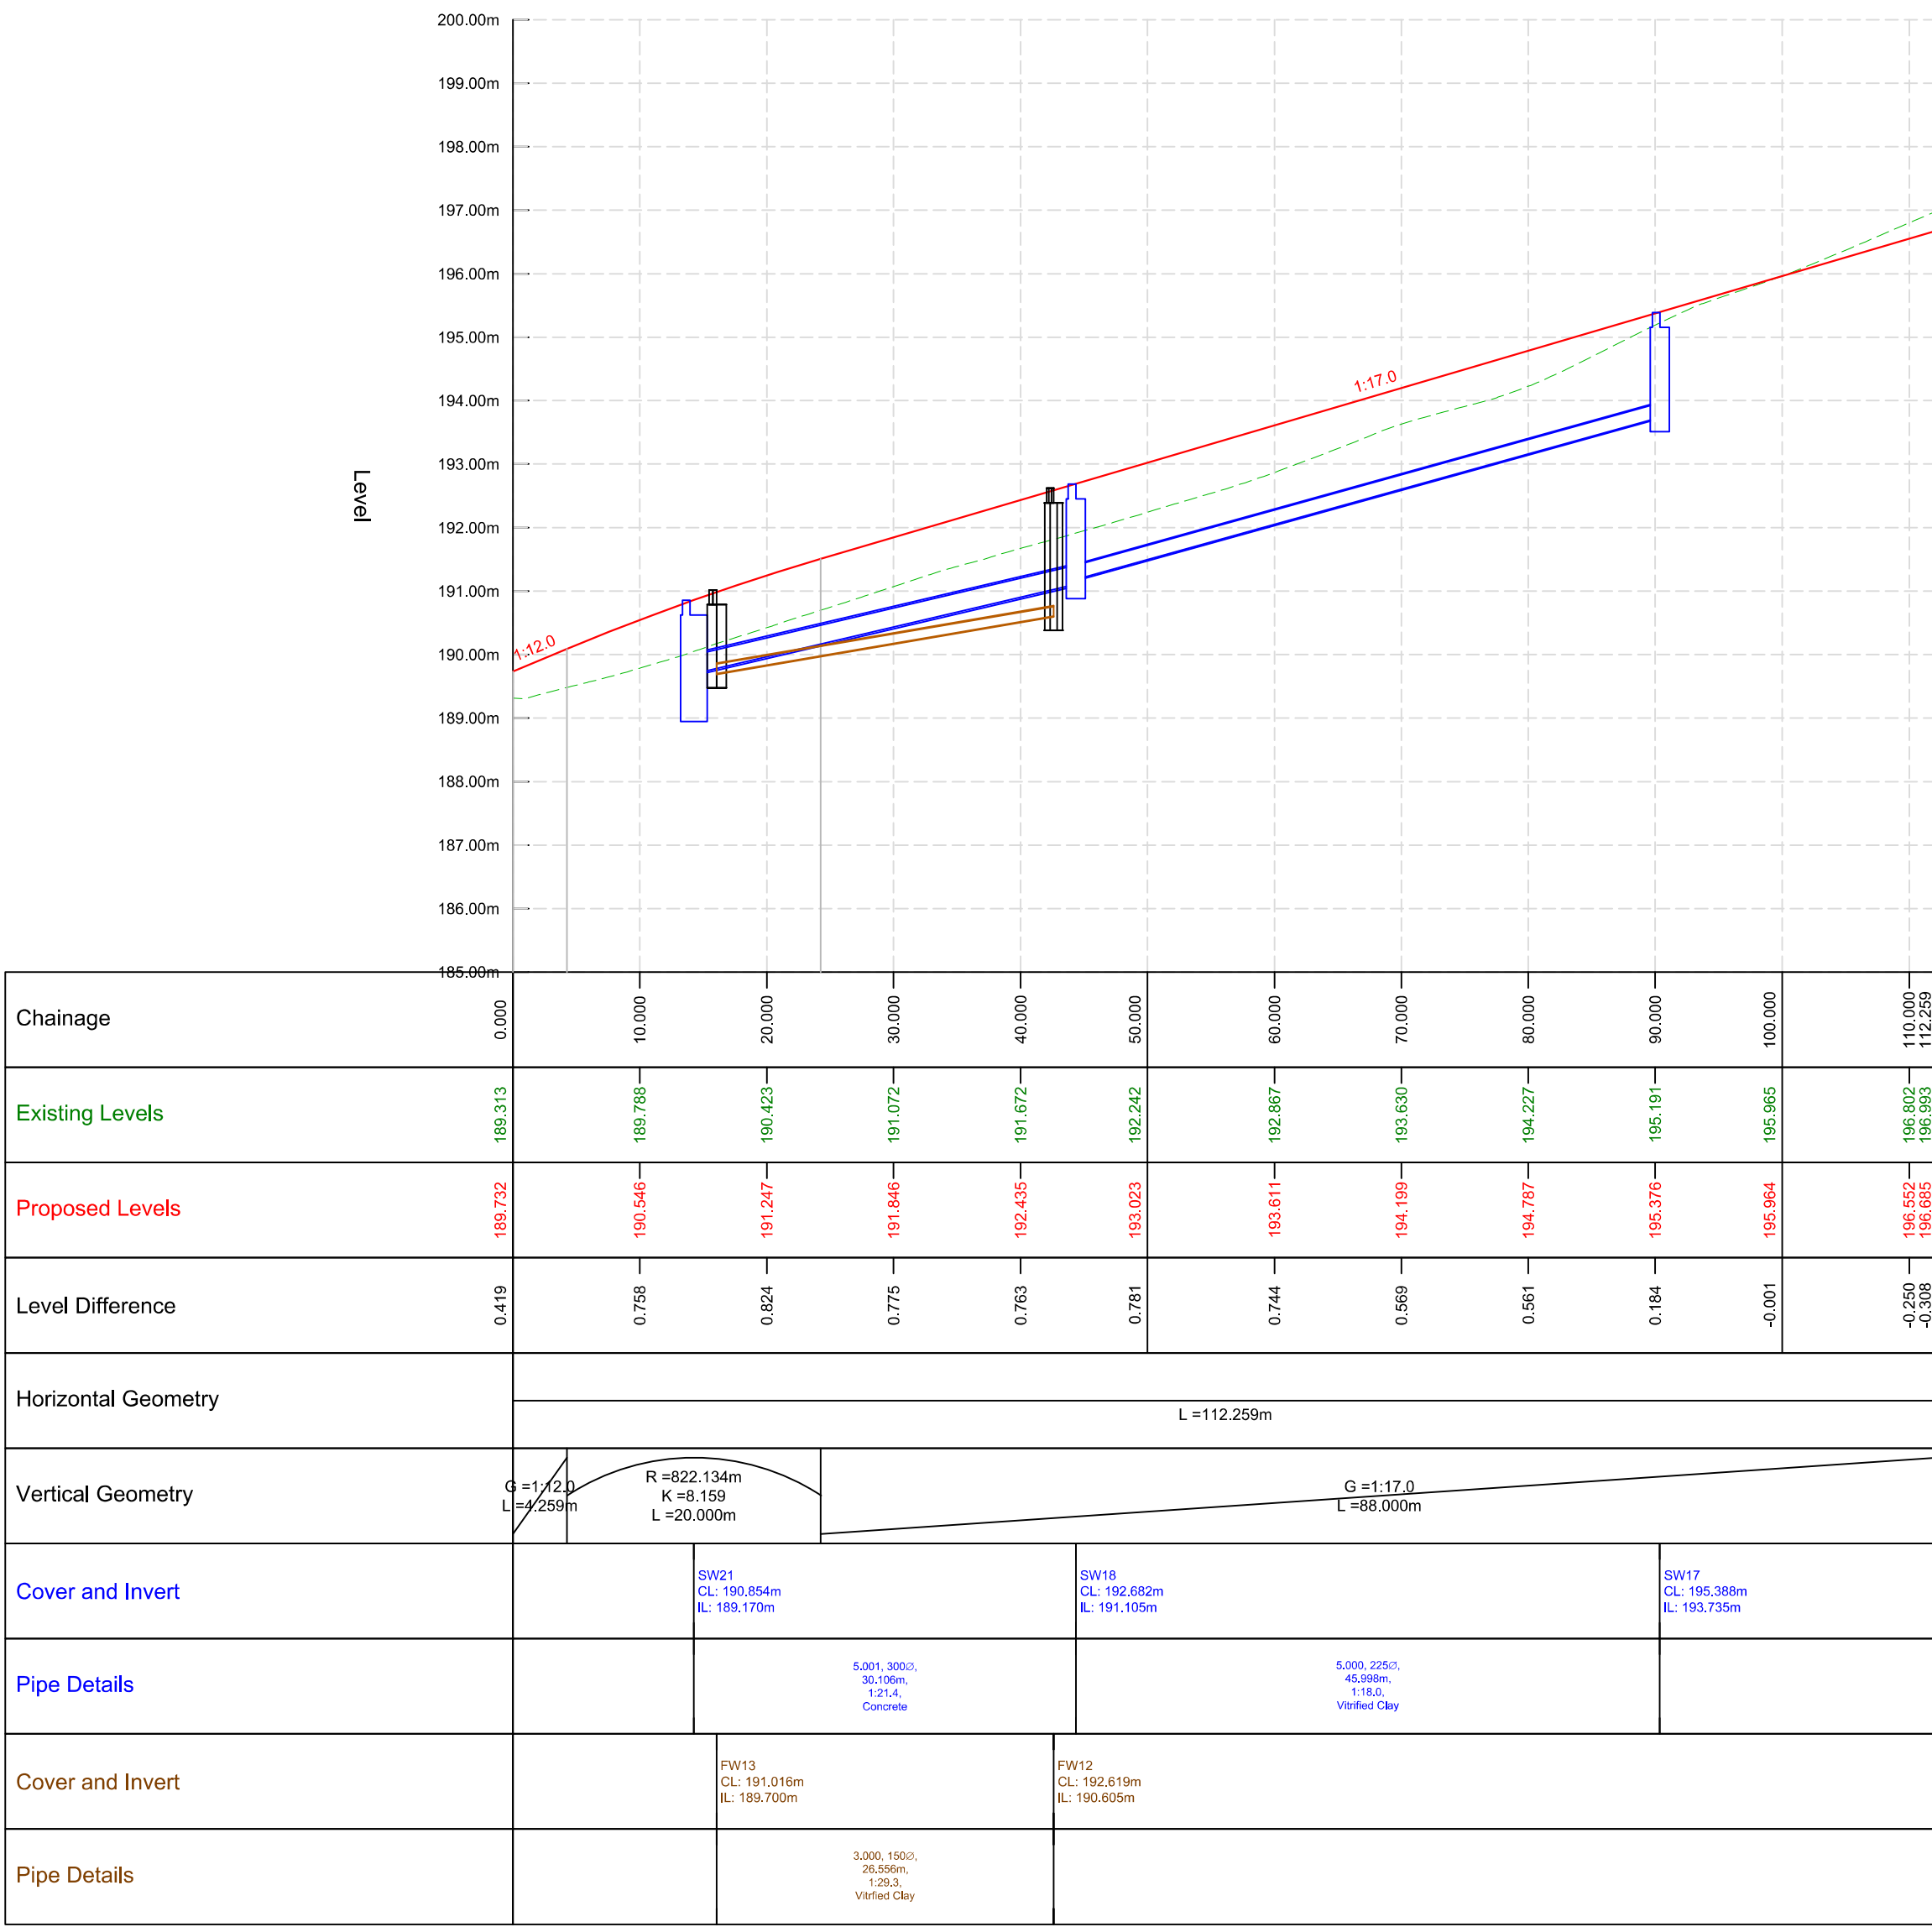


ROAD 03 - LONGSECTION
Scale: H 1:500,V 1:100. Datum: 185.000

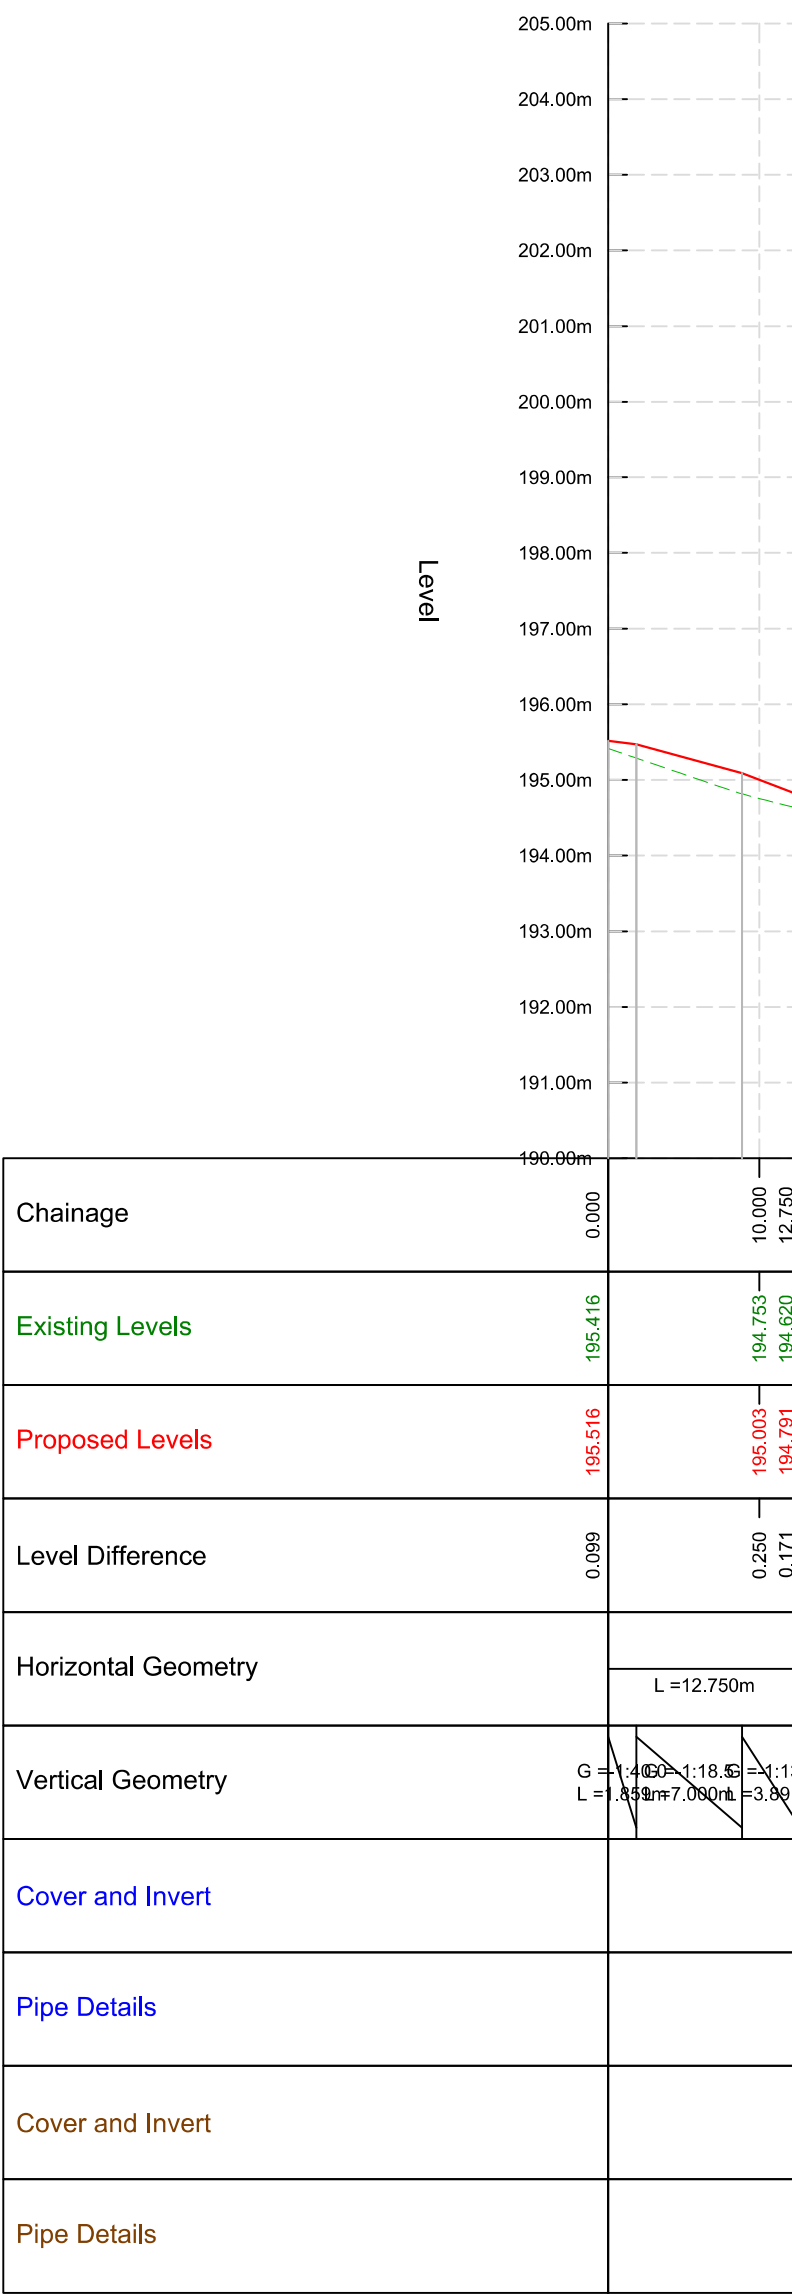


ROAD 04 - LONGSECTION
Scale: H 1:500,V 1:100. Datum: 190.000

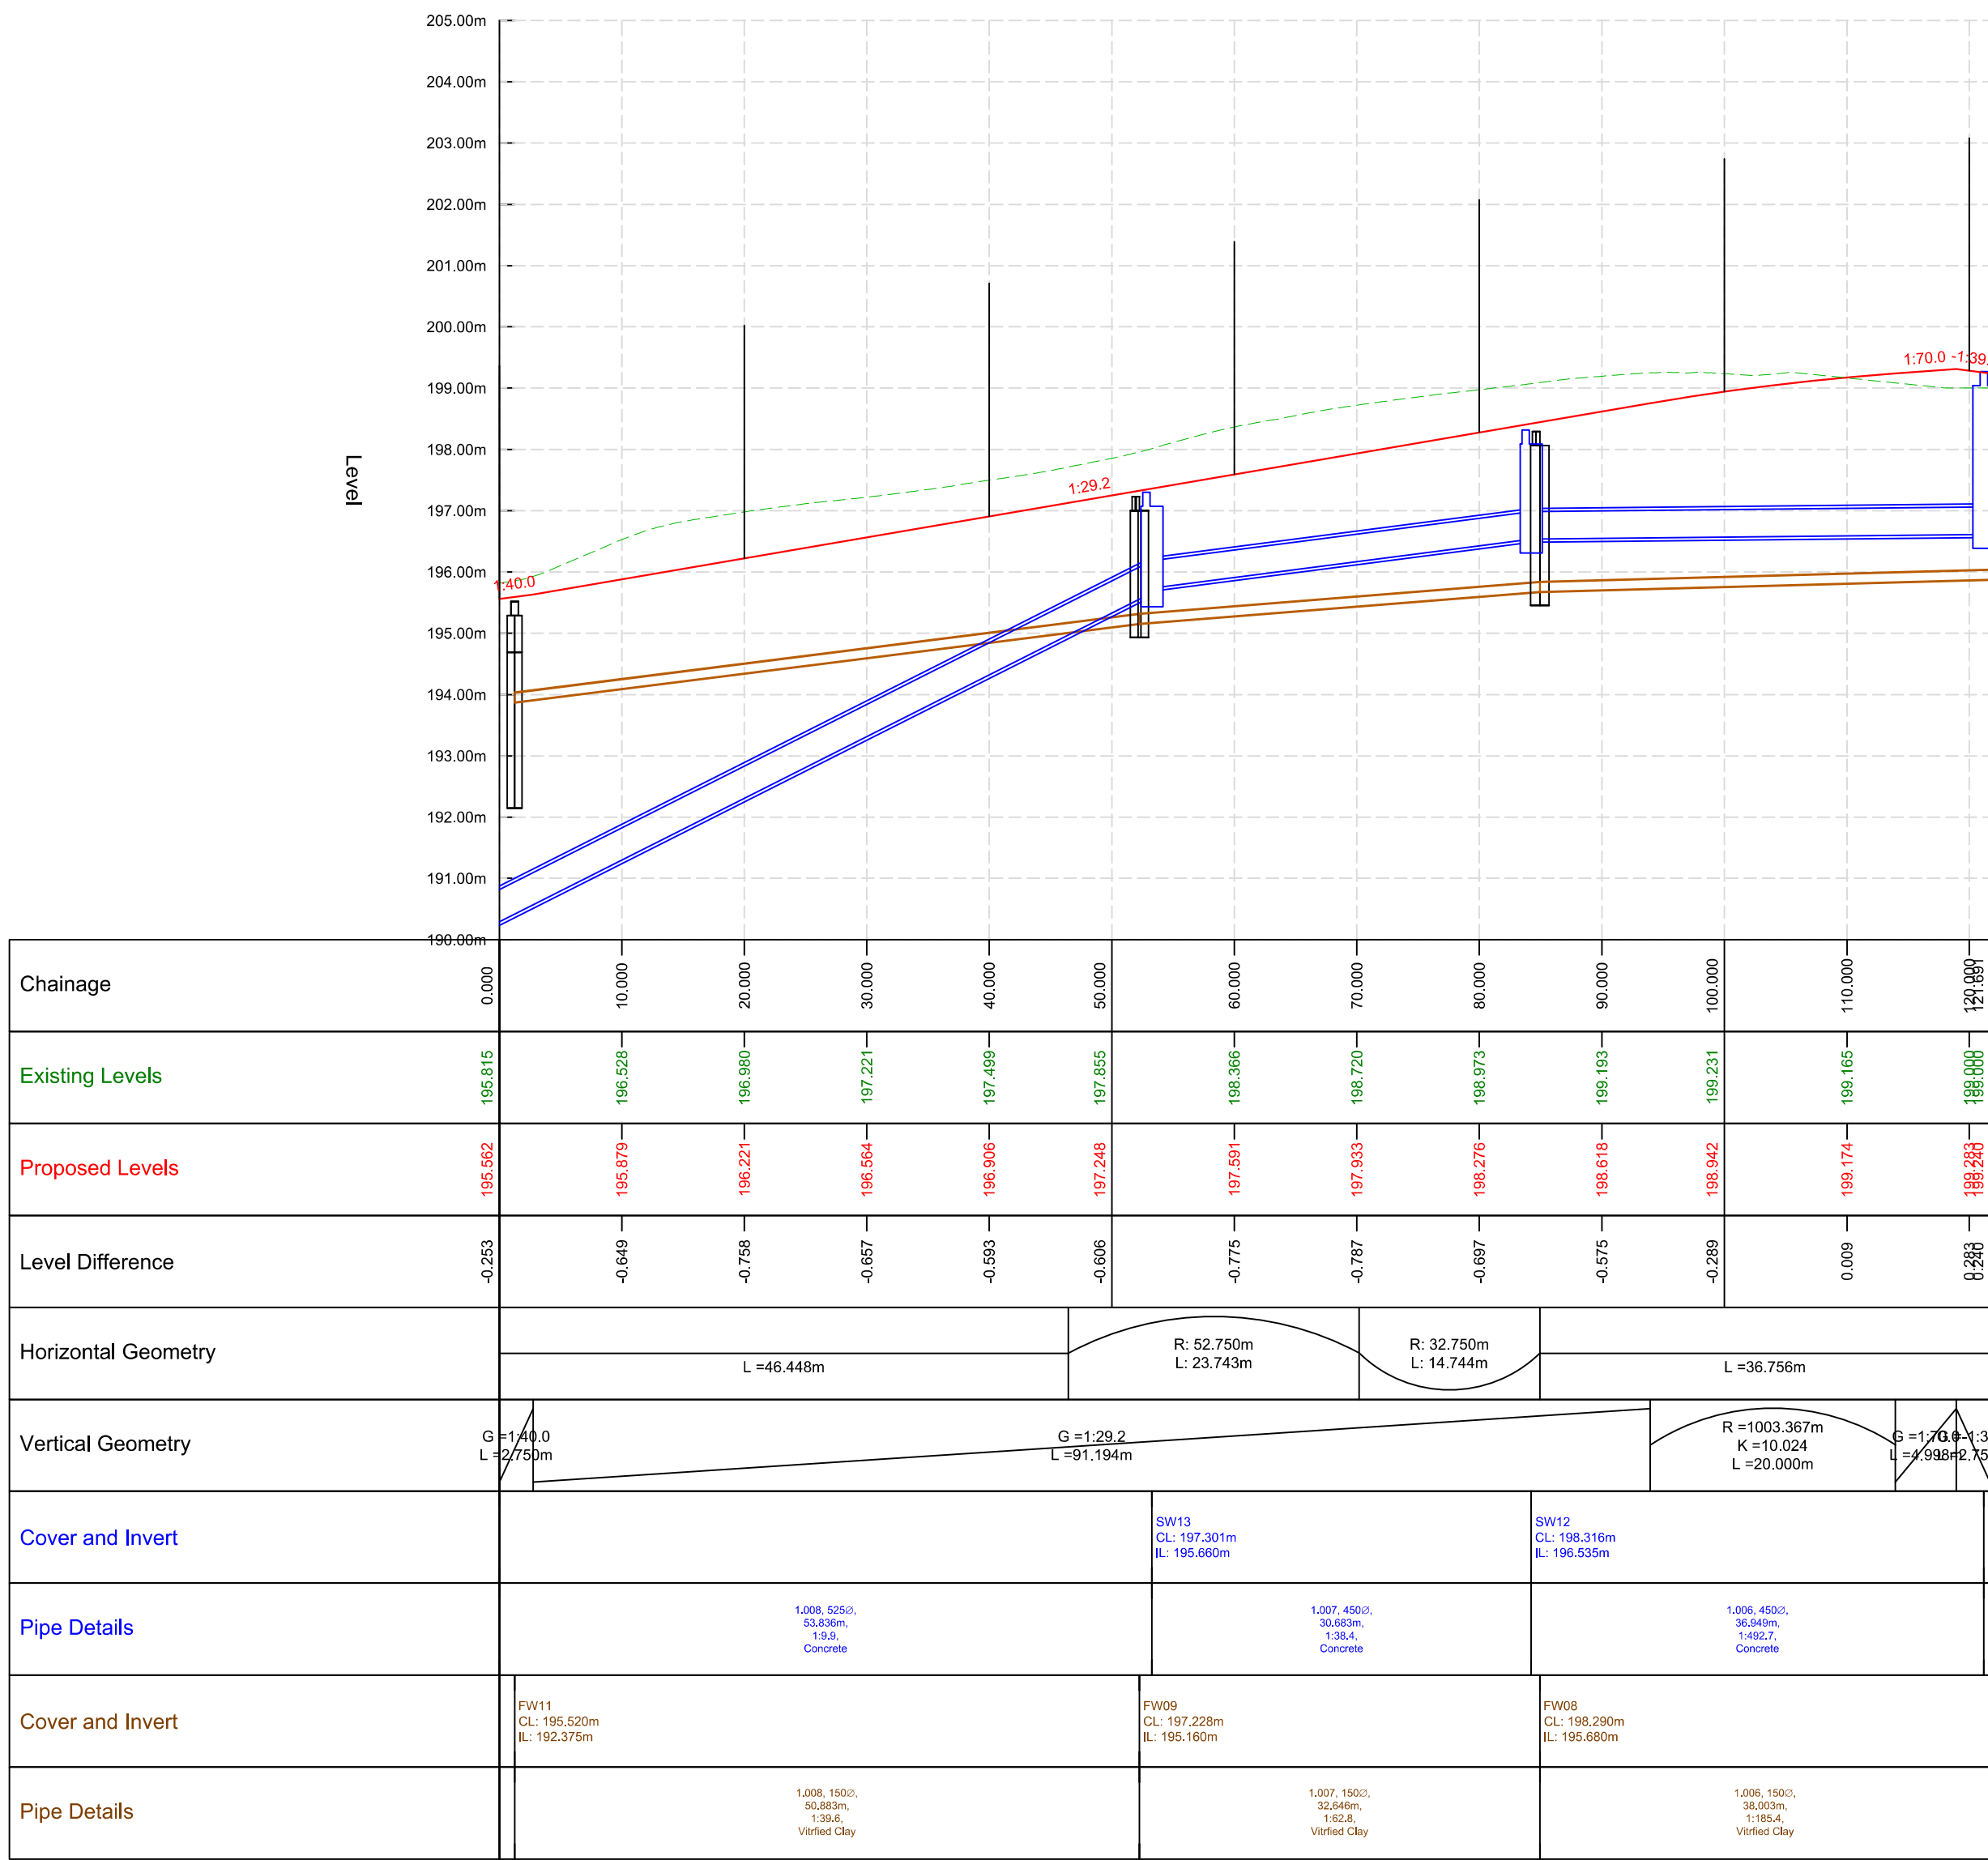

ROAD 05 - LONGSECTION
Scale: H 1:500,V 1:100. Datum: 190.000

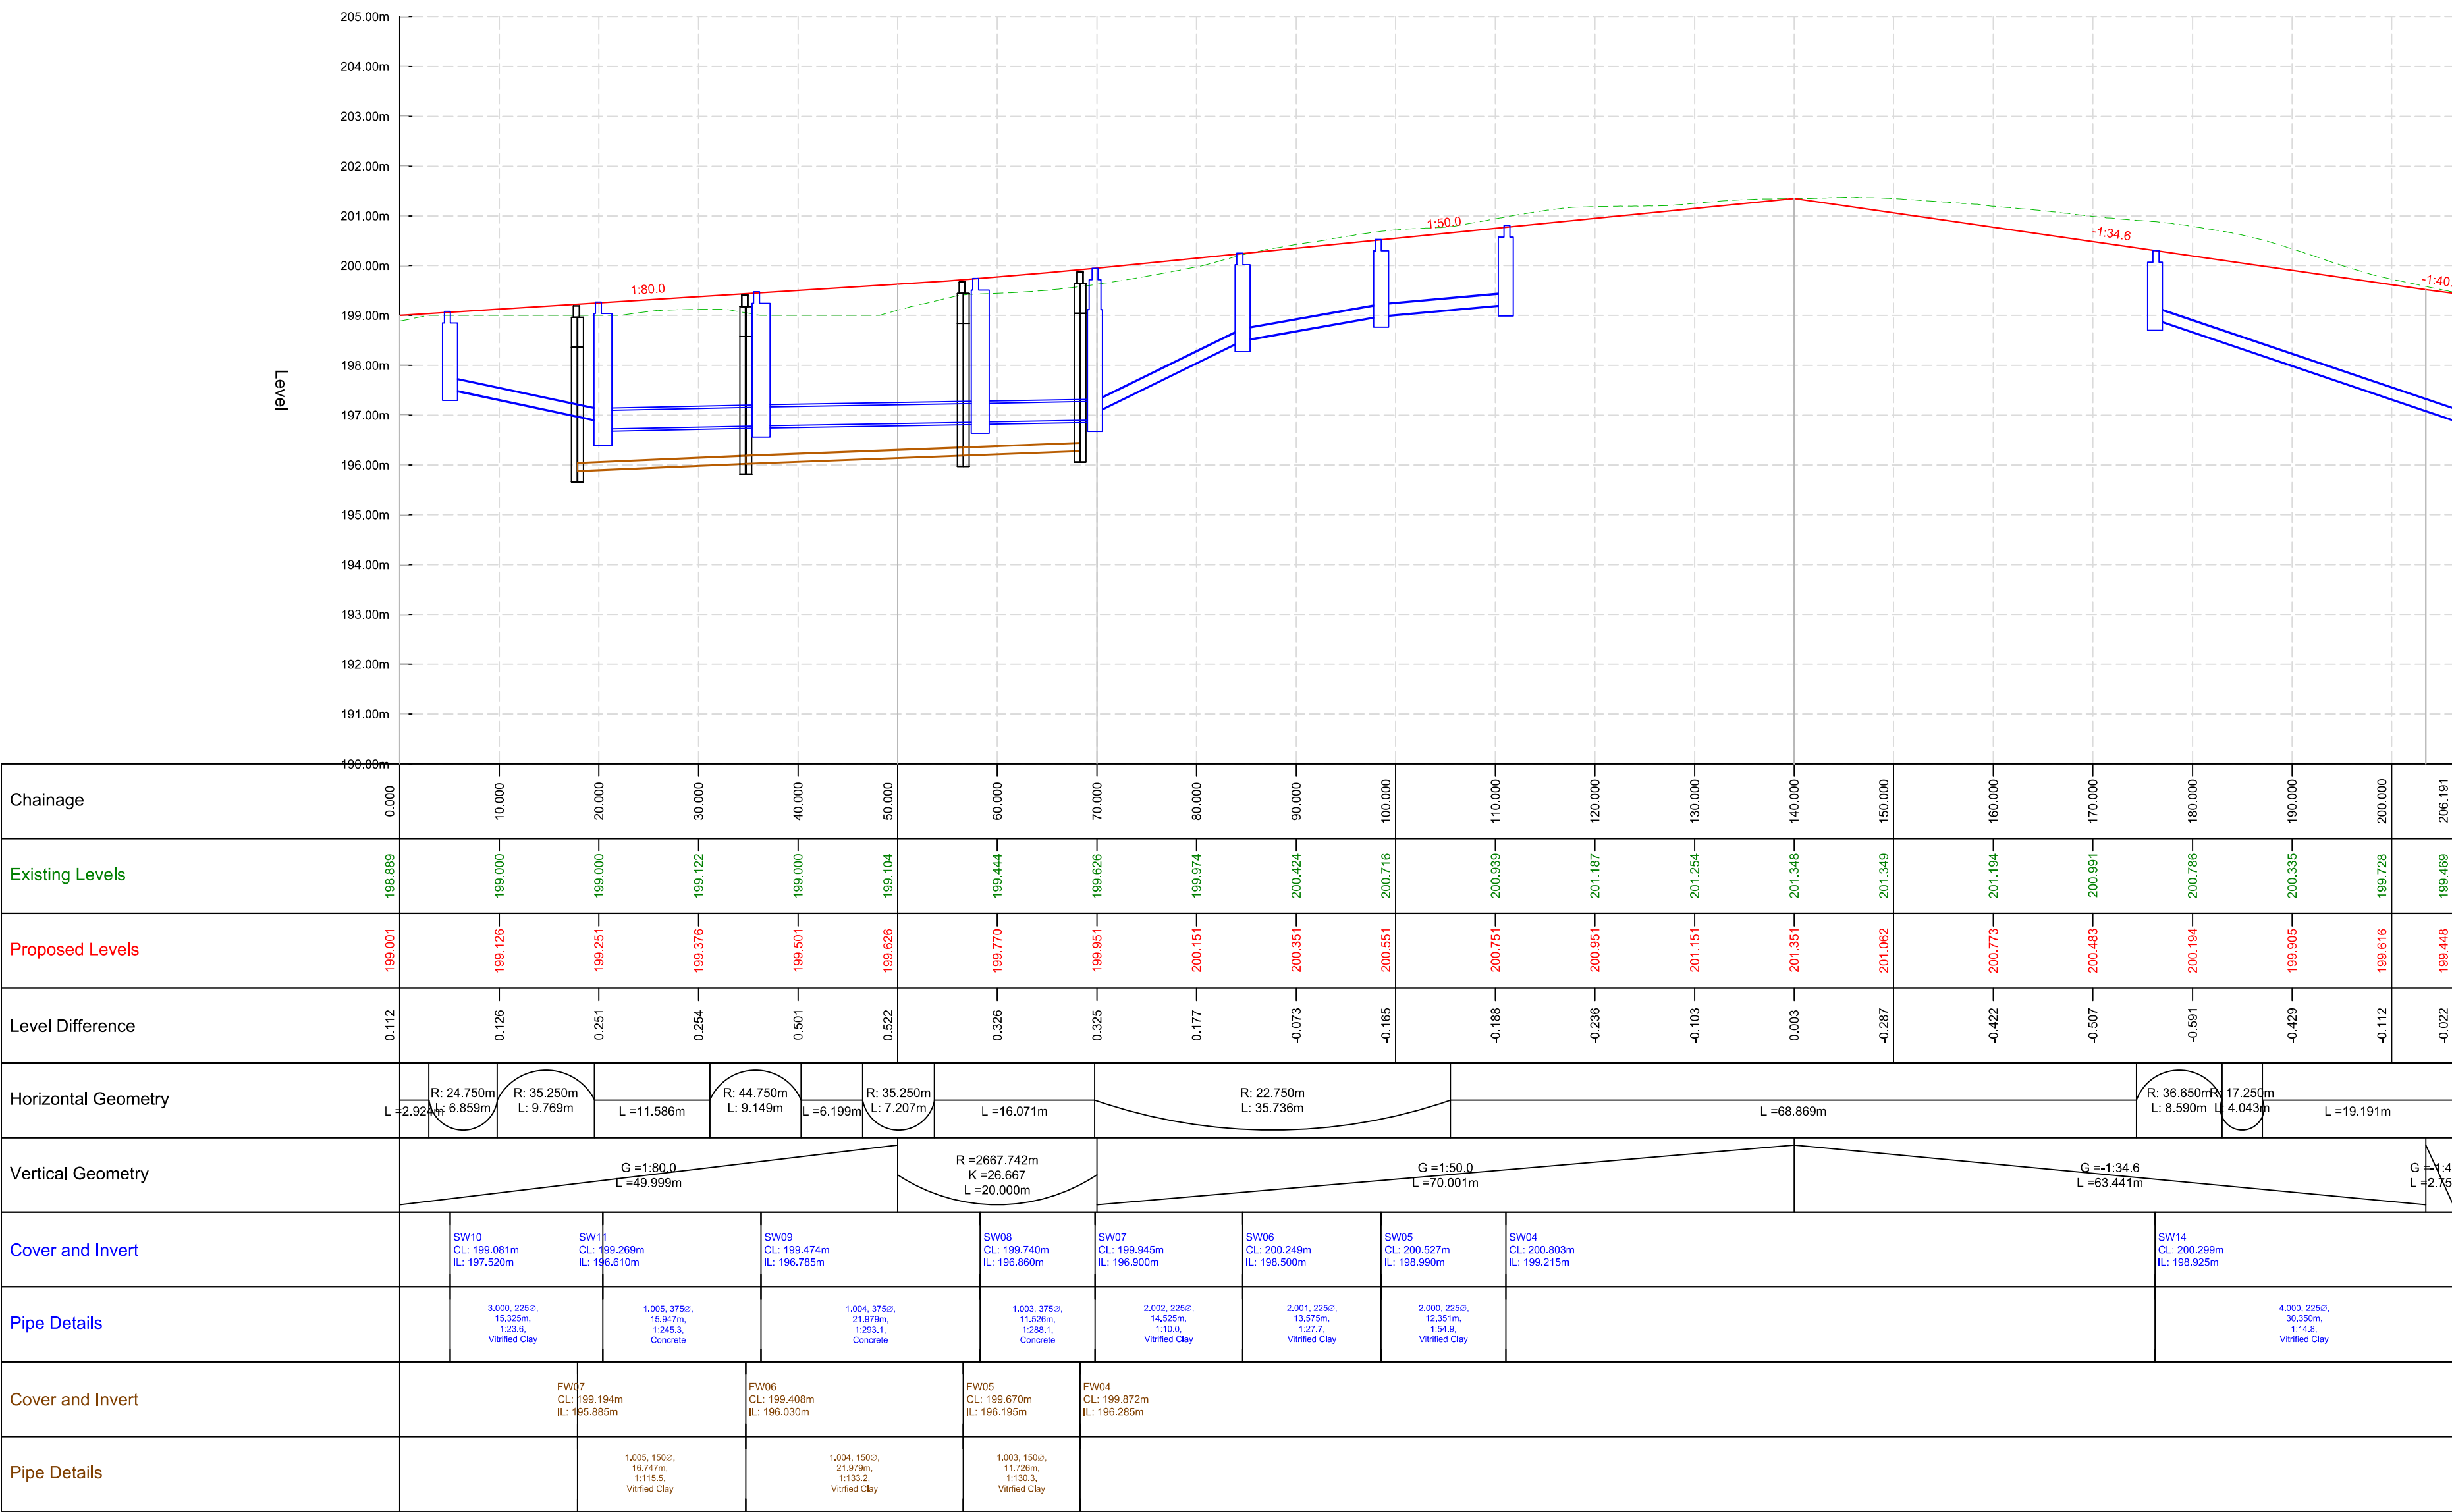

ROAD 06 - LONGSECTION
Scale: H 1:500,V 1:100. Datum: 190.000

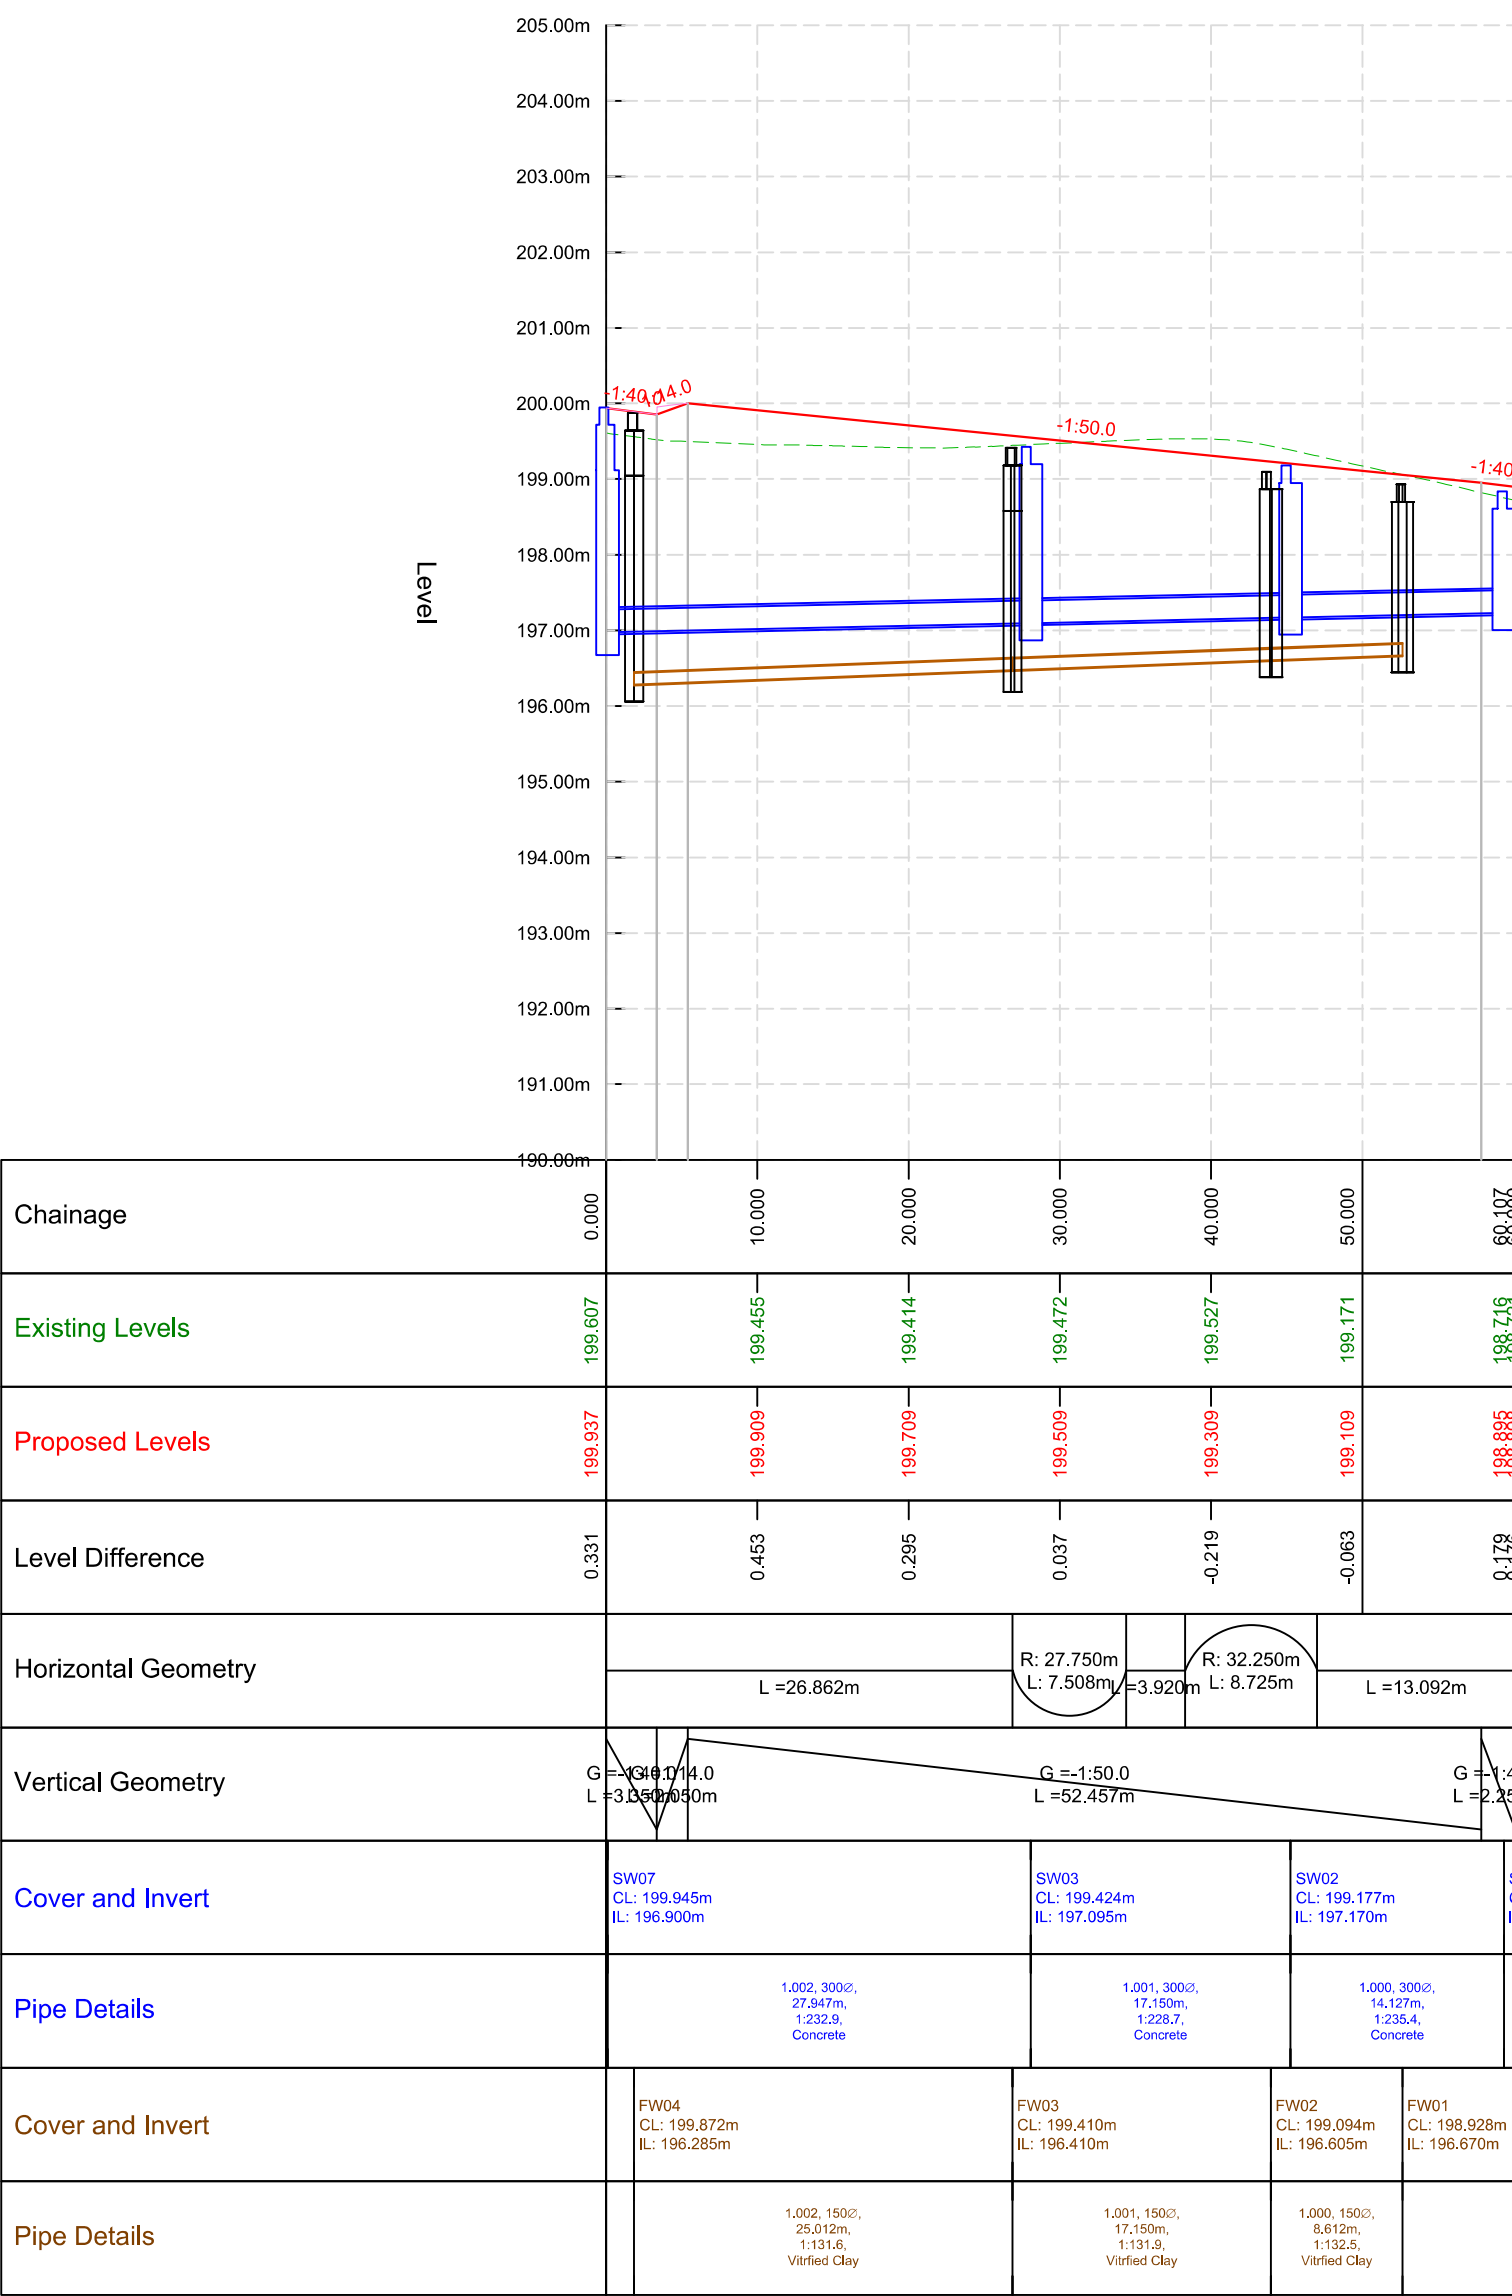

ROAD 07 - LONGSECTION
Scale: H 1:500,V 1:100. Datum: 190.000

P2 Drawing updated to suit revised site layout plan. SG 04.11.25

P1 First Issue. SG 29.09.25

rev	description	drawn	date
01	Preliminary		

ELSTON ENGINEERING

1 Chapel Farm Close, Elston, Newark, Nottinghamshire, NG23 9PW
W: www.elstonengineering.com
E: enquiries@elstonengineering.com
T: 07831 391372

user: HARRON HOMES

project: Land off Roslyn Avenue, Netherton, Huddersfield

drawing title: Longitudinal Sections

Drawing Number:	Scale:	Date:	Drawn by:	Checked by:
EE100008-216	1:500H 1:100V	29.09.2025	SG	SG

Project ref: EE100008

Copyright © Elston Engineering Ltd. All rights reserved. Copying of these plans in full or in part is not permitted unless the written consent of Elston Engineering Ltd is obtained.