
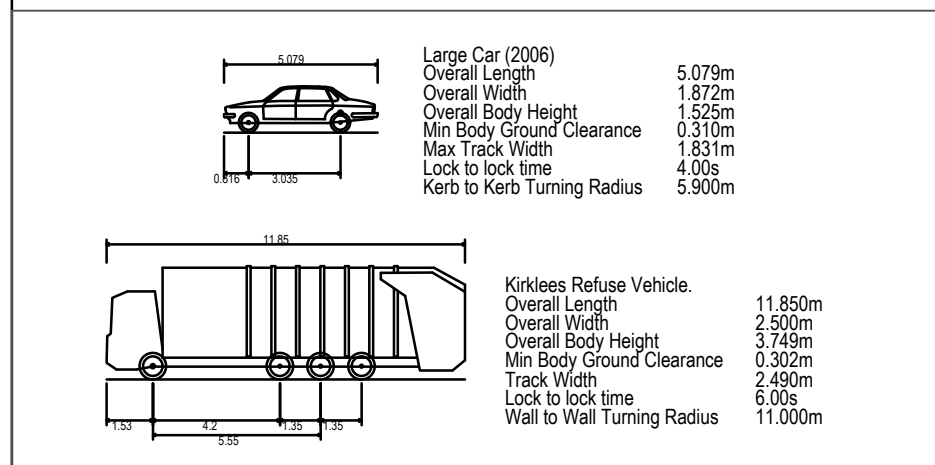
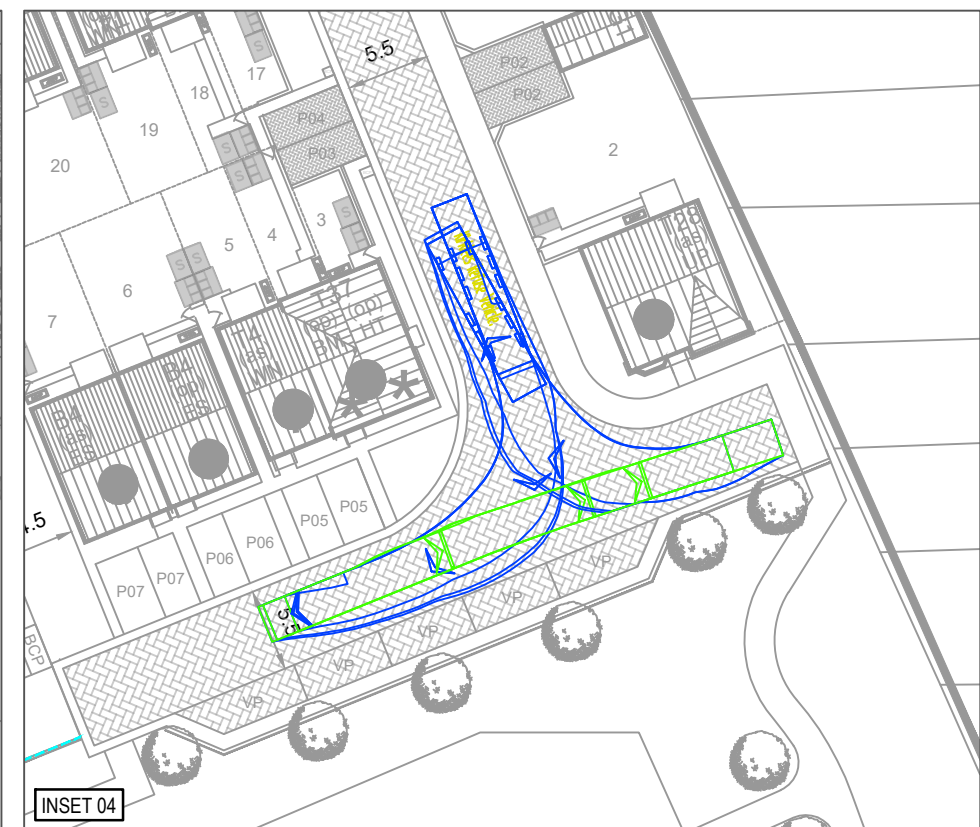
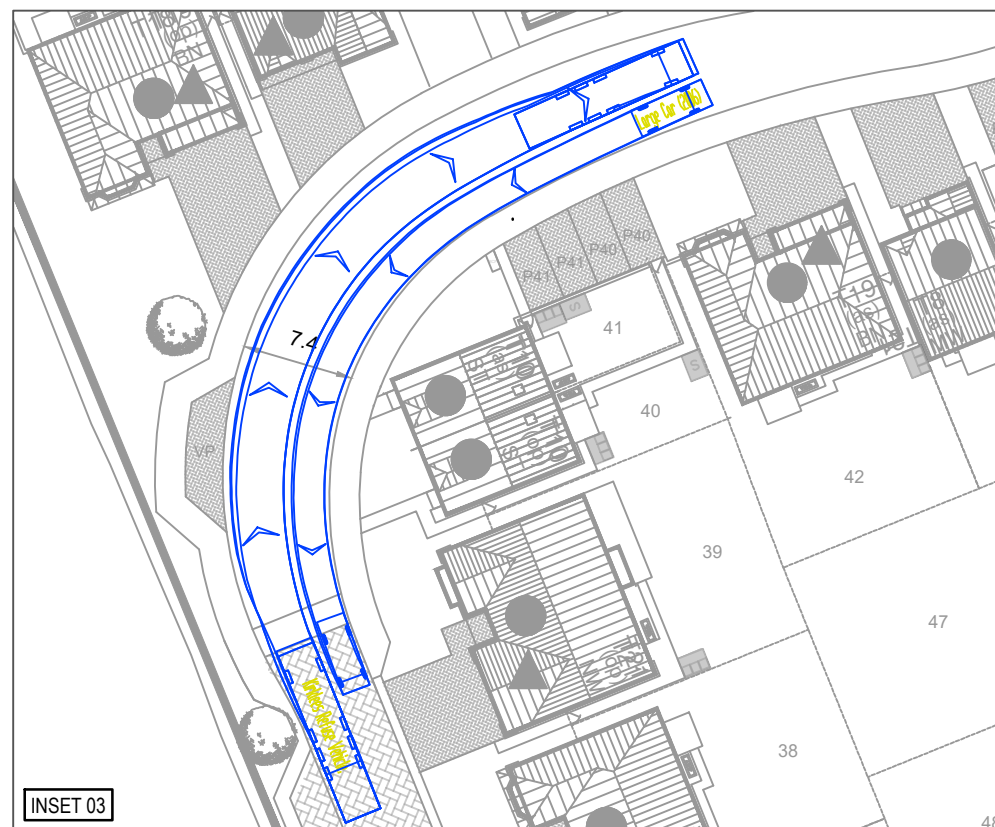
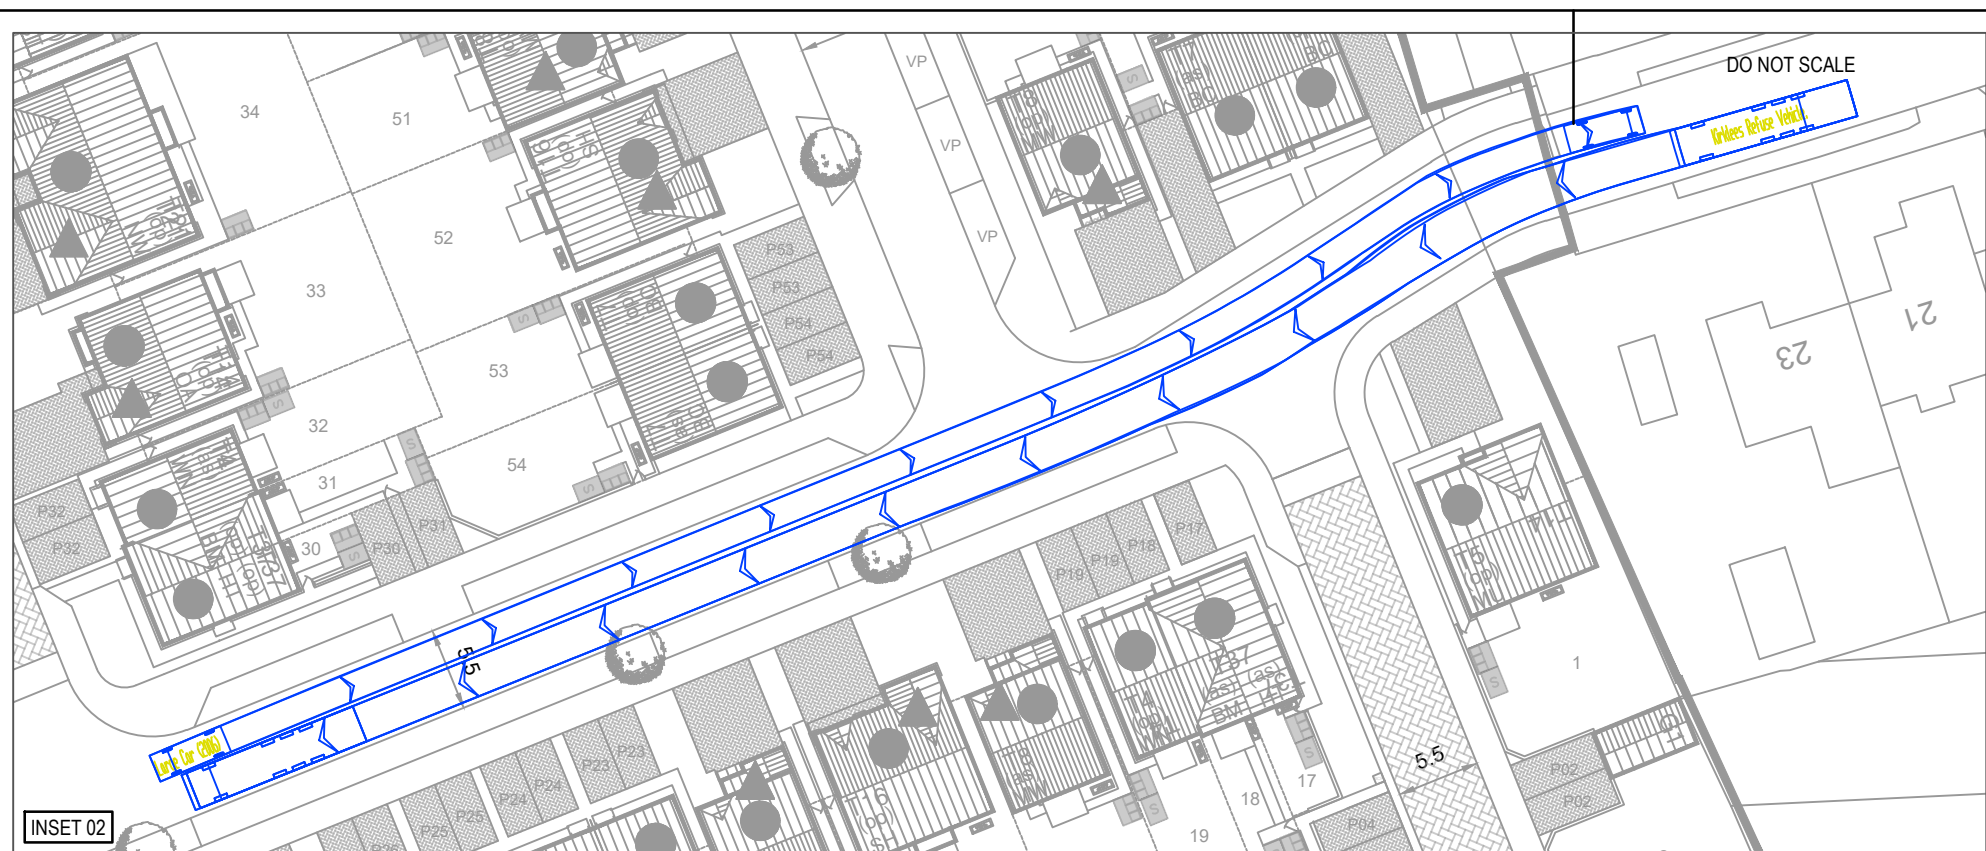


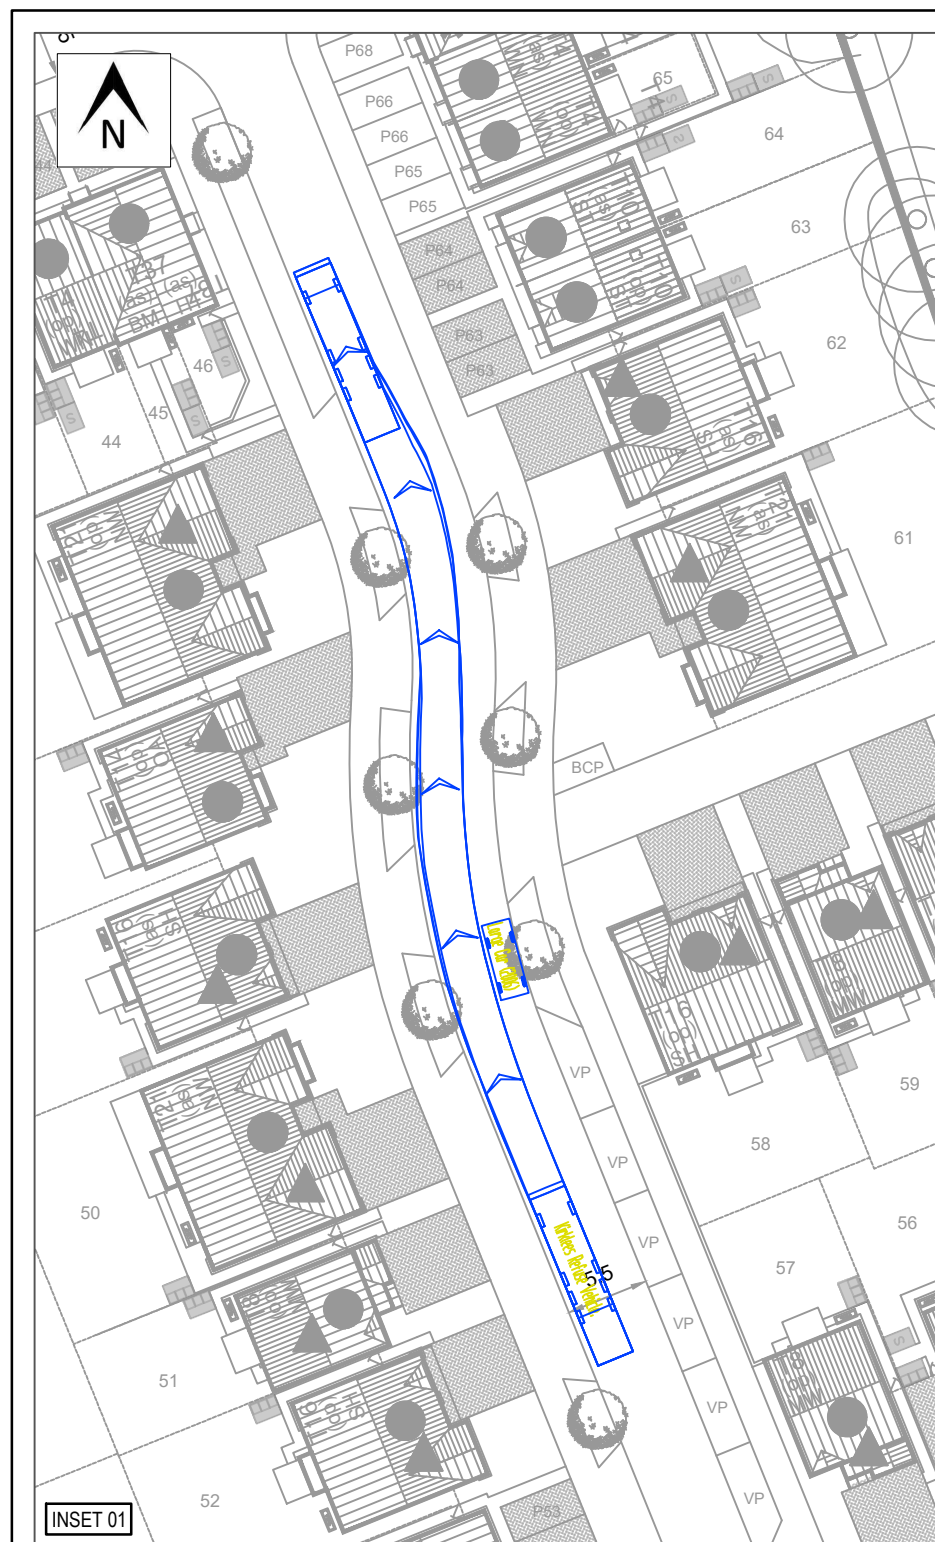

D	05/12/25	RP	UPDATED LAYOUT	PMO	PMO	PROJECT ROSLYN AVENUE, NETHERTON	CLIENT HARRON HOMES				 OPTIMA Intelligent Highway Solutions Suite 1, 3rd Floor, Goodbard House, Infirmary Street Leeds LS1 2JP optimahighways.com T 0113 245 1679
C	20/10/25	RP	UPDATED LAYOUT	PMO	PMO						
B	17/10/25	RP	UPDATED LAYOUT	PMO	PMO						
A	23/07/25	RP	UPDATED LAYOUT	PMO	PMO						
-	17/04/25	RP	INITIAL ISSUE	PMO	PMO	DRAWING TITLE SWEPT PATH ANALYSIS REFUSE VEHICLE TRACKING	CHECKED	APPROVED	DRG No.		 OPTIMA Intelligent Highway Solutions Suite 1, 3rd Floor, Goodbard House, Infirmary Street Leeds LS1 2JP optimahighways.com T 0113 245 1679
REV	DATE	BY	DESCRIPTION	CHK	APP		PMO	PMO	25041/ATR/01		
STATUS PRELIMINARY							DRAWN BY:	SCALE @ A3	DATE	REV.	
							RP	1:500	DECEMBER 2025	D	