


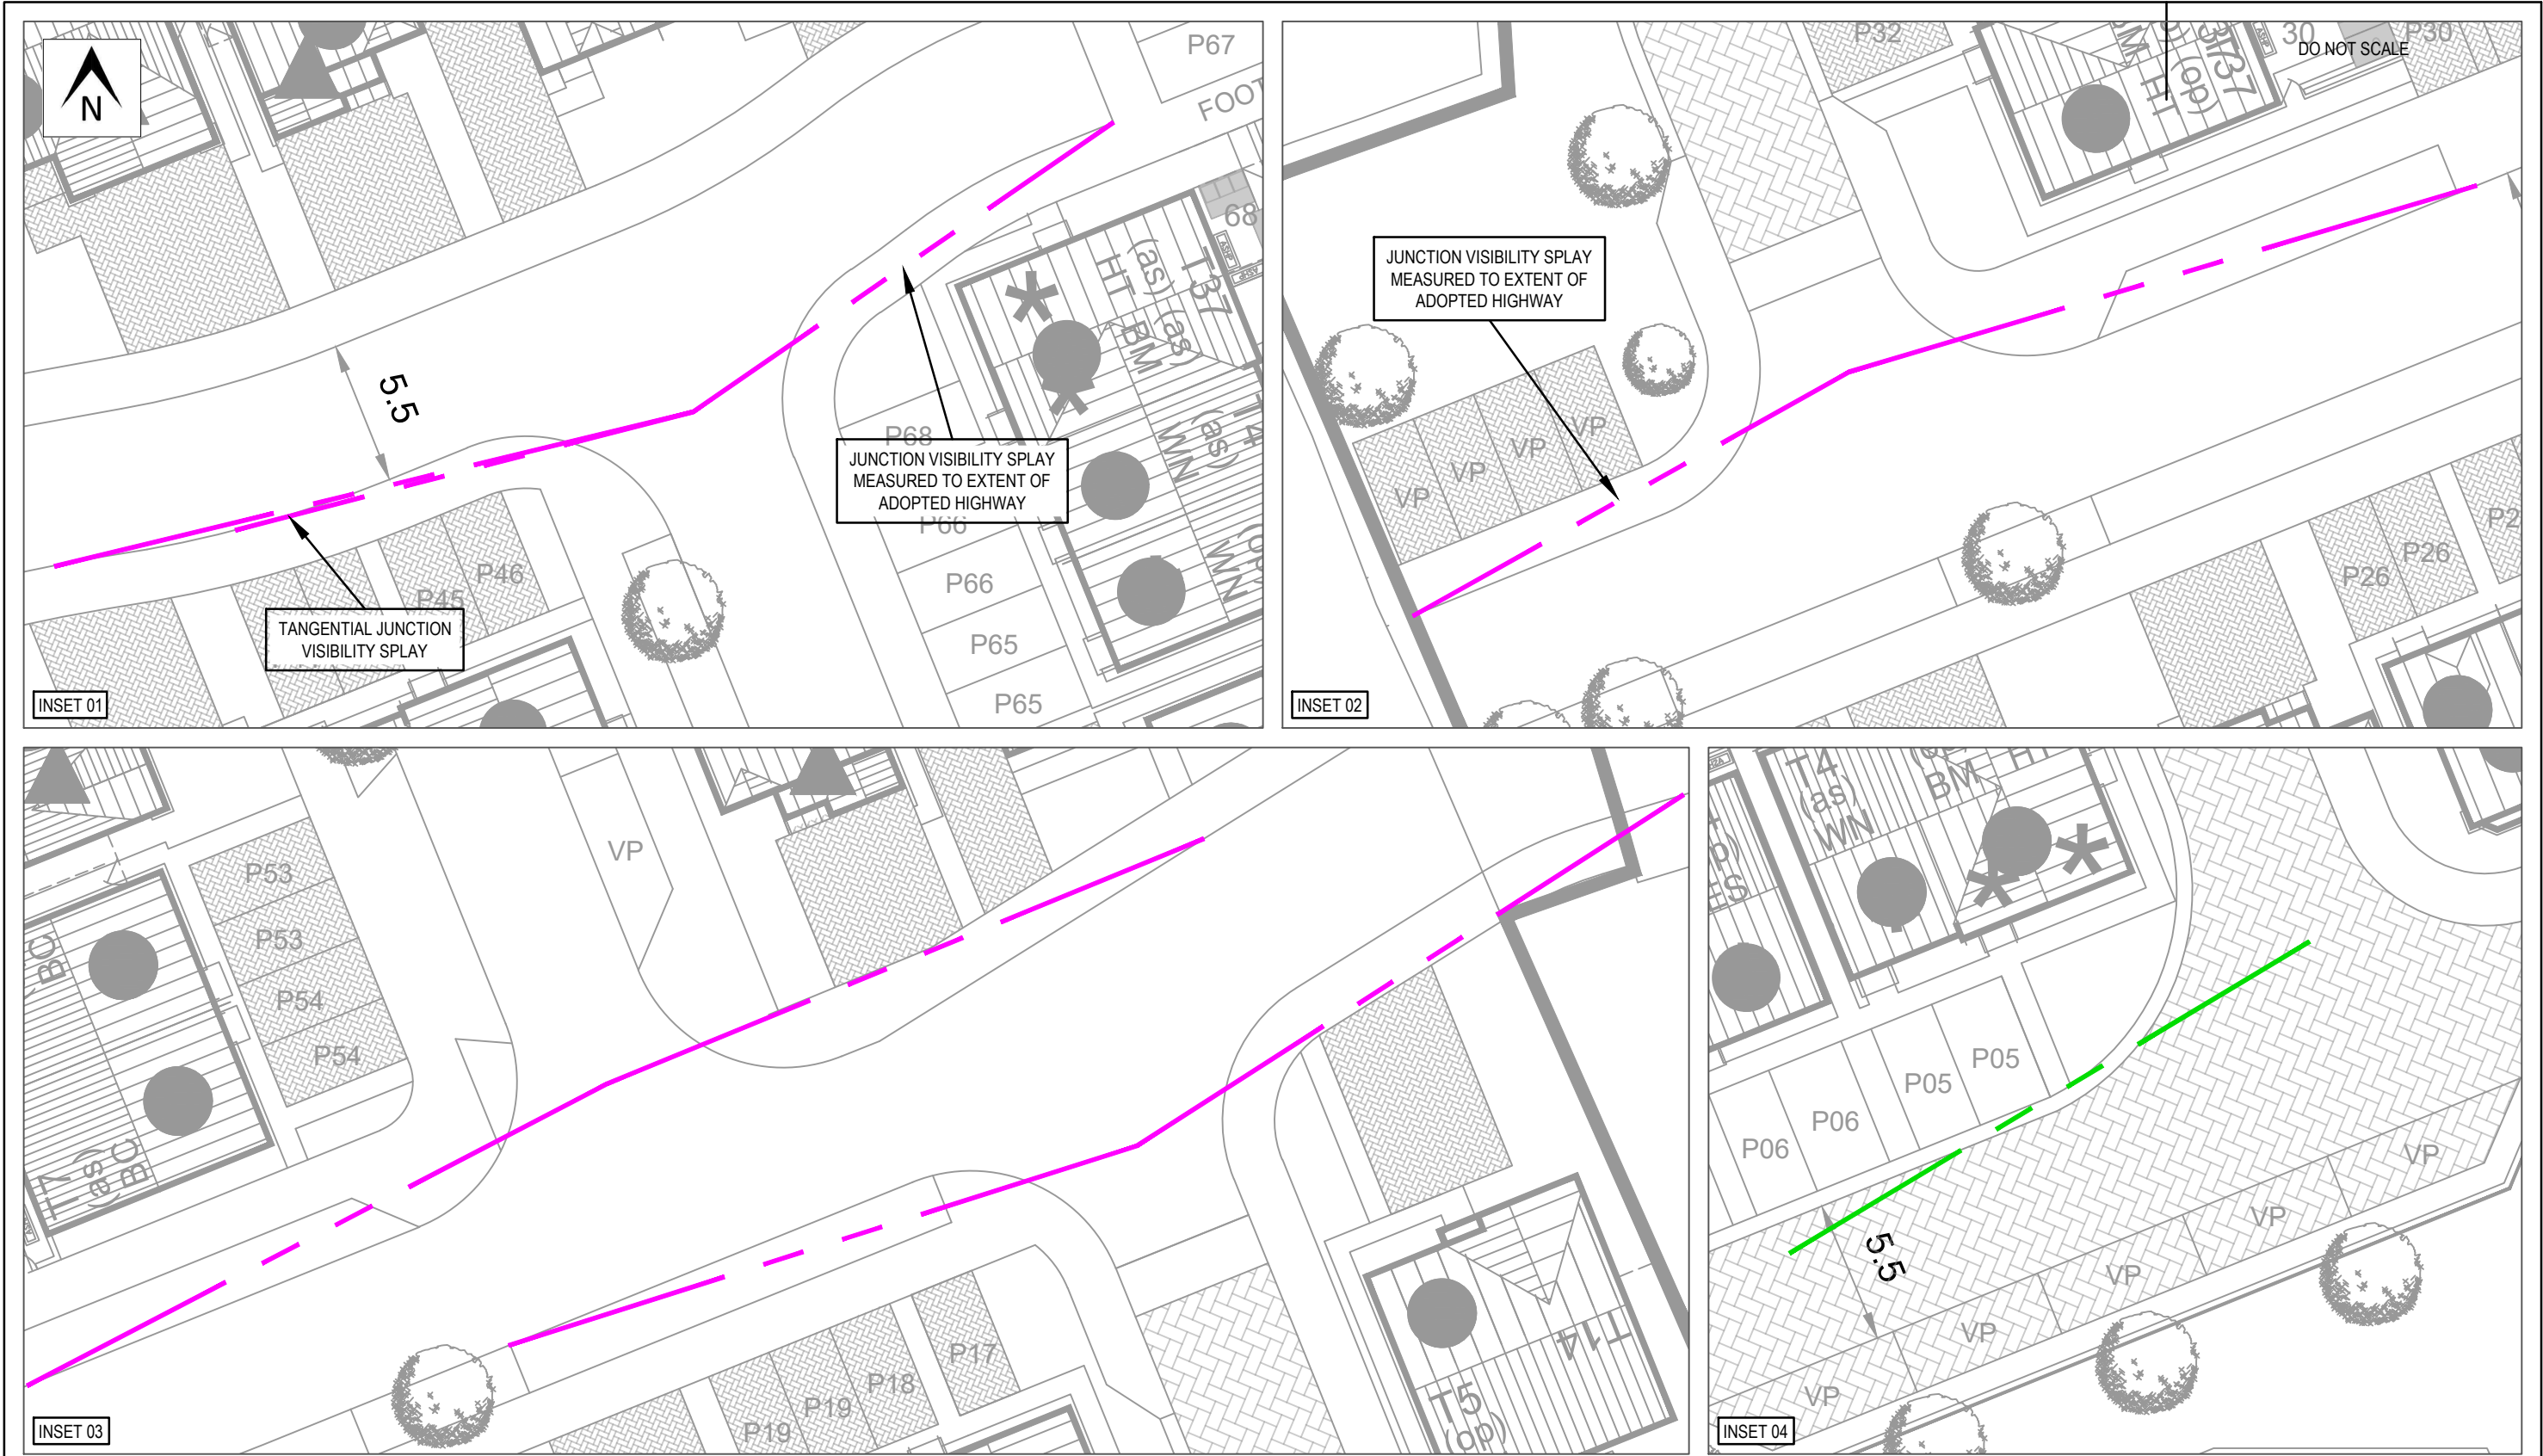

KEY: JUNCTION VISIBILITY (2.4m x 25m) JUNCTION VISIBILITY (2.4m x 23m) NOTES 1. VISIBILITY SPLAYS BASED ON HARRON HOMES SITE LAYOUT DRAWING NO. 652-001 (REV C).							PROJECT ROSLYN AVENUE, NETHERTON	CLIENT HARRON HOMES				 OPTIMA Intelligent Highway Solutions Suite 1, 3rd Floor, Goodbard House, Infirmary Street Leeds LS1 2JP optimahighways.com T 0113 245 1679
	B	05/12/25	RP	UPDATED LAYOUT	PMO	PMO						
	A	20/10/25	RP	UPDATED LAYOUT	PMO	PMO						
	-	17/10/25	RP	INITIAL ISSUE	PMO	PMO						
	REV	DATE	BY	DESCRIPTION	CHK	APP						
	STATUS					DRAWING TITLE JUNCTION VISIBILITY SPLAYS 20MPH REQUIREMENTS		CHECKED PMO	APPROVED PMO	DRG No. 25041/IN/01		
PRELIMINARY					DRAWN BY: RP			SCALE @ A3 1:250	DATE DECEMBER 2025	REV. B		