
A4

0m	Scale 1:50	4m
0m	Scale 1:100	8m
0m	Scale 1:200	16m
0m	Scale 1:500	40m
0m	Scale 1:1250	100m

(When to scale of original plan bar = 8cm)

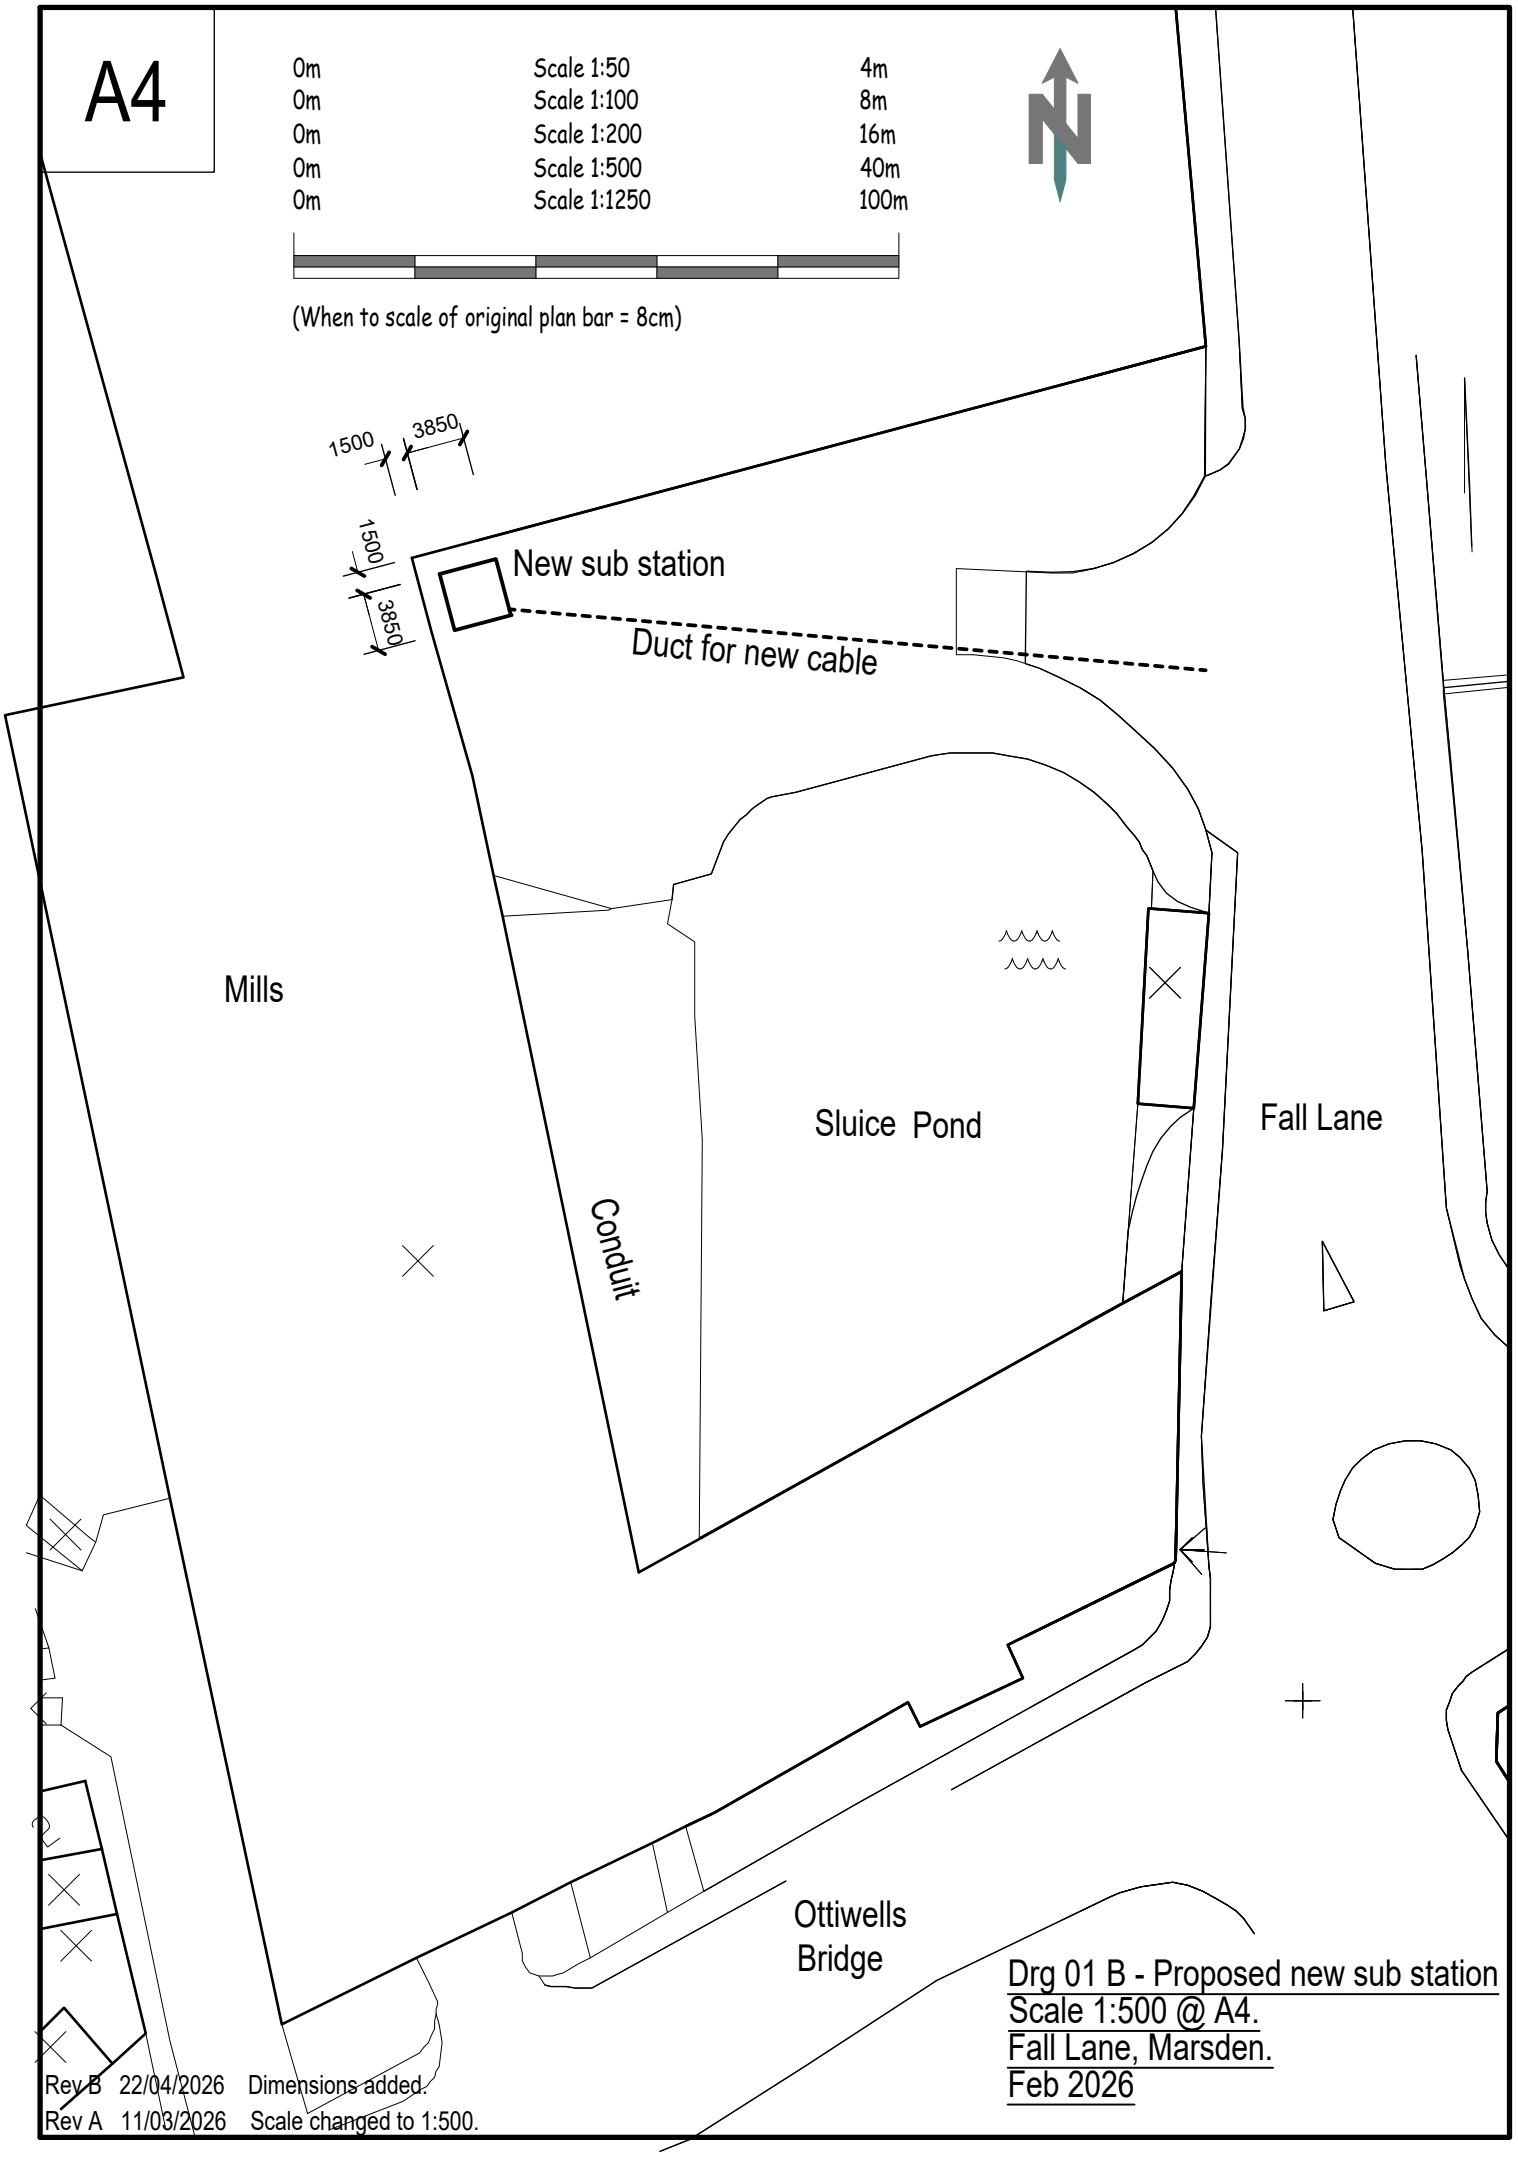

Drg 01 B - Proposed new sub station
Scale 1:500 @ A4.
Fall Lane, Marsden.
Feb 2026

Rev B 22/04/2026 Dimensions added.
Rev A 11/03/2026 Scale changed to 1:500.