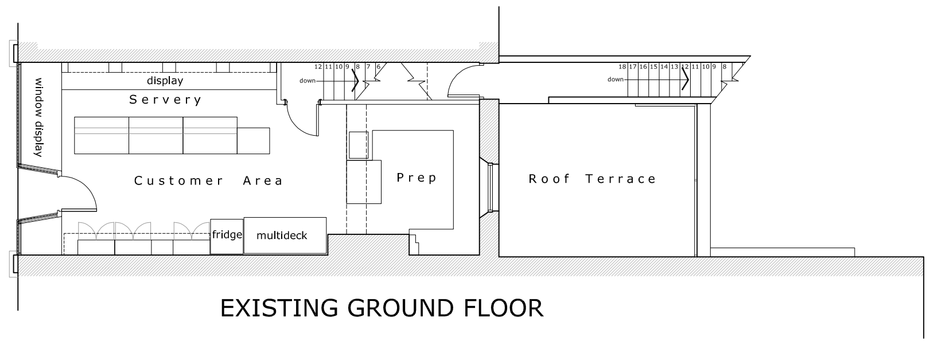

EXISTING GROUND FLOOR

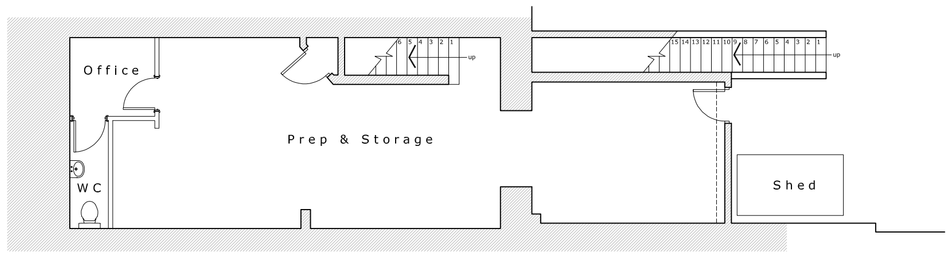

EXISTING BASEMENT

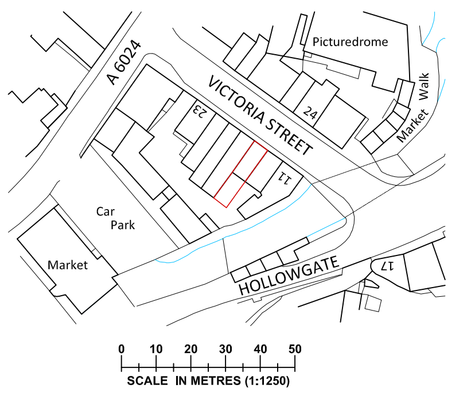

LOCATION PLAN (1:1250)

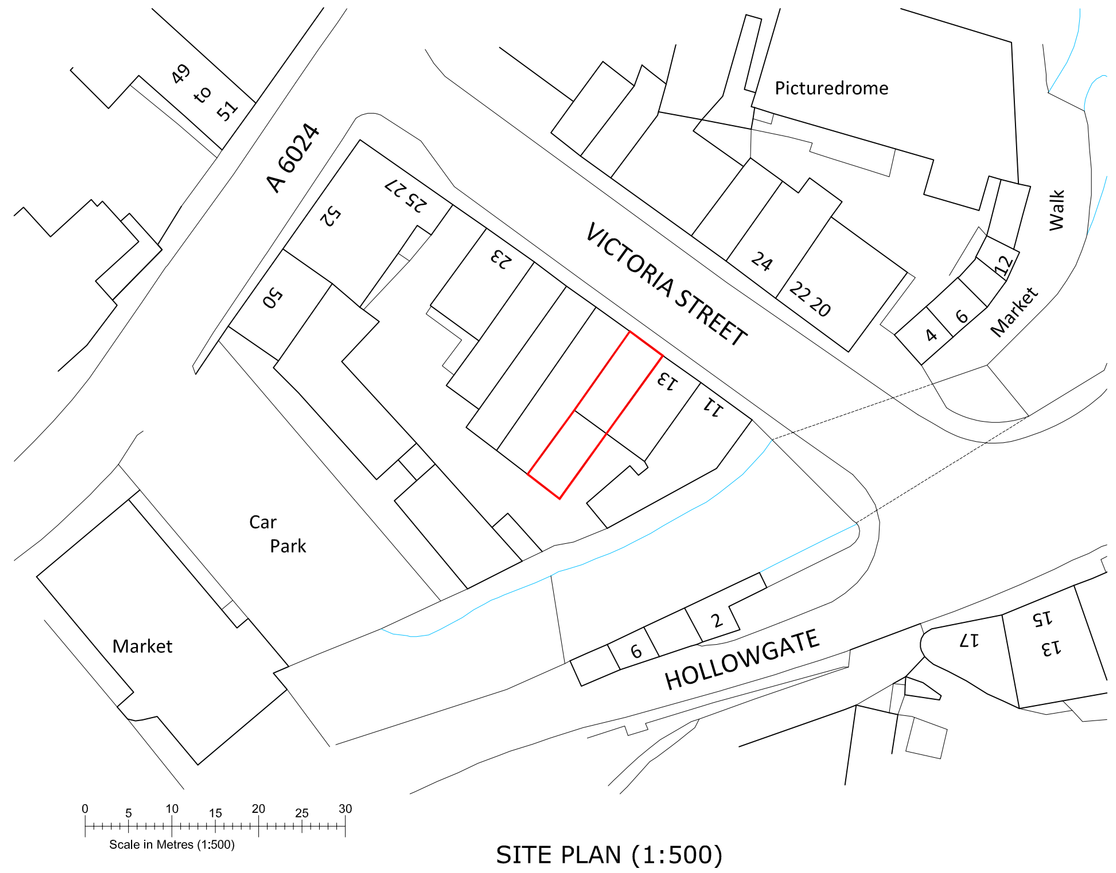

SITE PLAN (1:500)

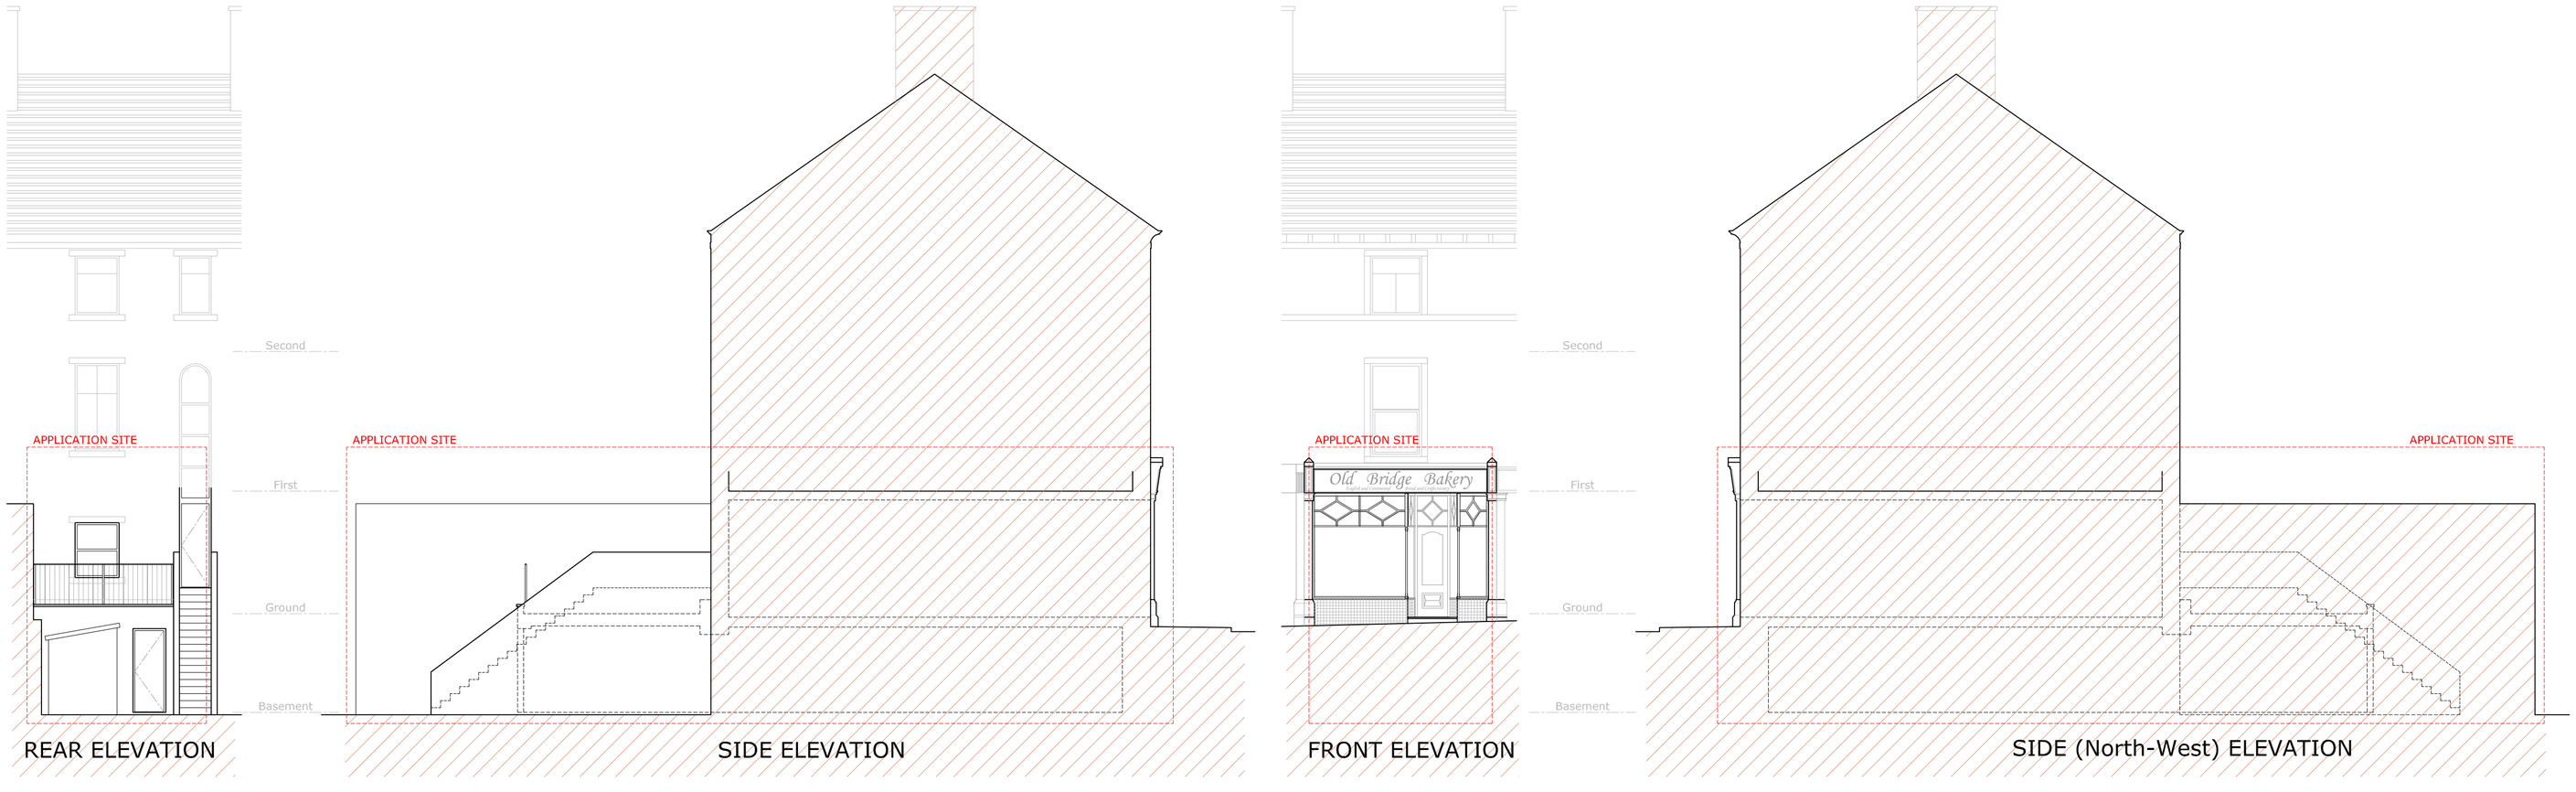

REAR ELEVATION

SIDE ELEVATION

FRONT ELEVATION

SIDE (North-West) ELEVATION

0 1 2 3 4 5 6 7 8 9 10m

PLANNING

A 12/06/26 First issue [AB]

Rev.	Description

Location.
Old Bridge Bakery
15 Victoria Street
Holmfirth
HD9 7DF

Title. Existing Information

Scale.	Dwg No.	Revision.
1:100 @ A1	S25512 / P01	A

hello@spokelimited.co.uk tel. 0113 335 0975

SPOKE ARCHITECTURAL DESIGN

This drawing is copyright and shall not be reproduced without permission of Spoke Limited.
Do not scale from this drawing, use figured dimensions only.
It is the Contractors responsibility to check all dimensions on site.
This drawing is to be read in conjunction with all Structural Engineers' drawings.
It is the Contractors responsibility to ensure compliance with Building Regulations.
This drawing is to be read in conjunction with all Spoke's relevant drawings and schedules.