




HEAD
SCALE
1:1

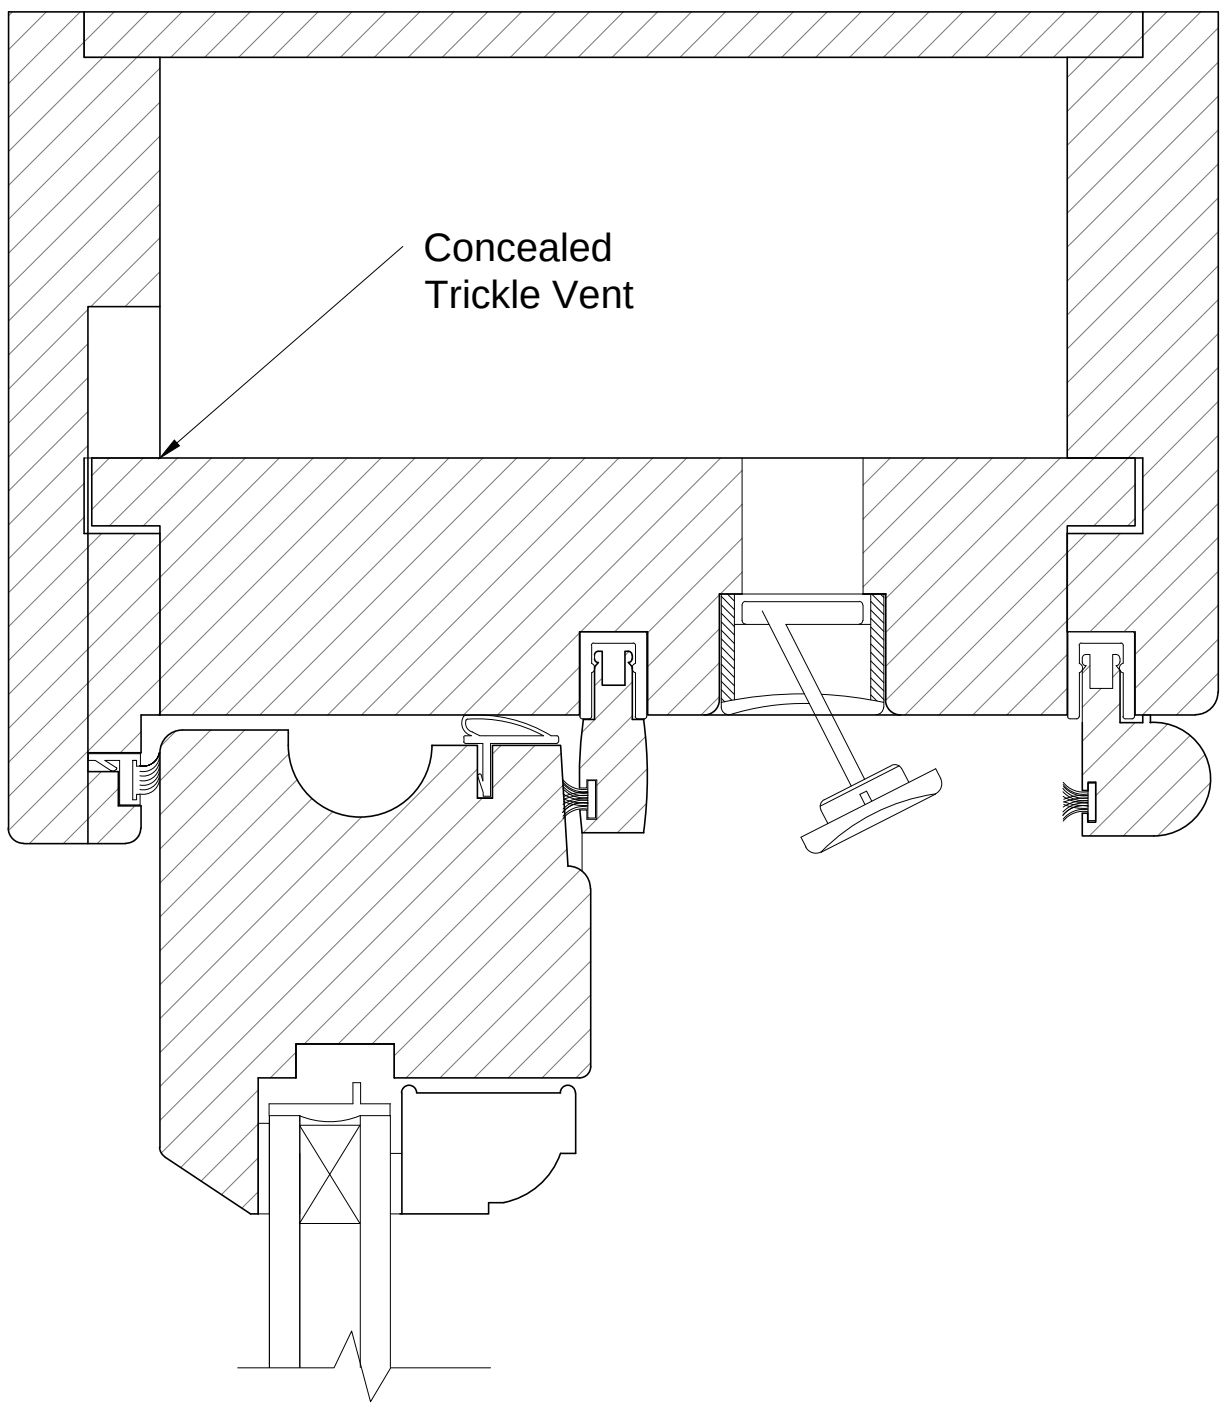


GLAZING BAR
(HORIZONTAL)
SCALE 1:1

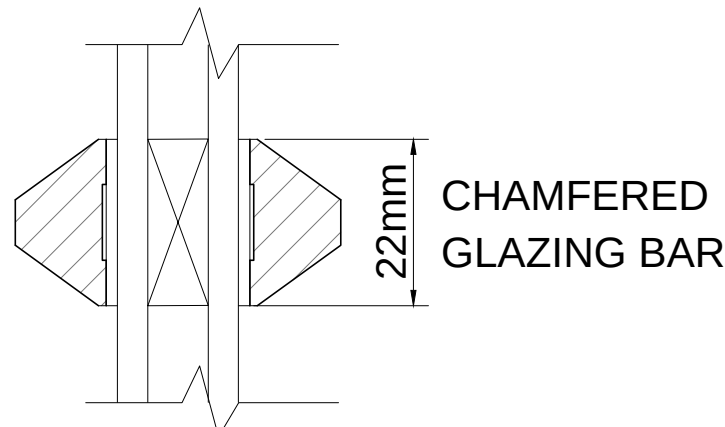


MEETING
RAILS
SCALE 1:1

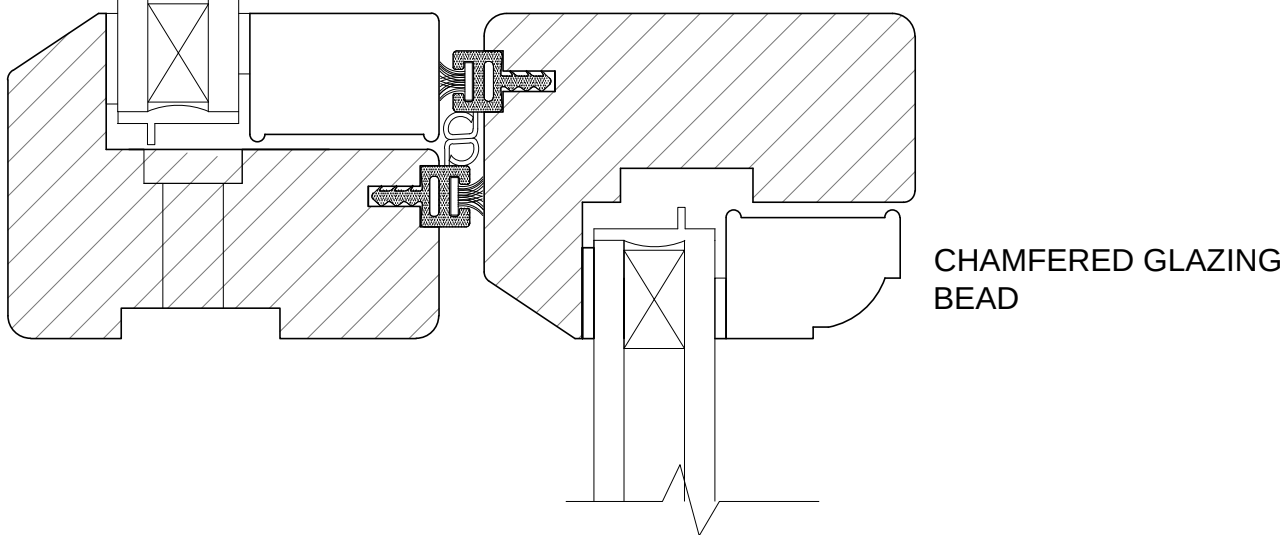


CILL
SCALE
1:1

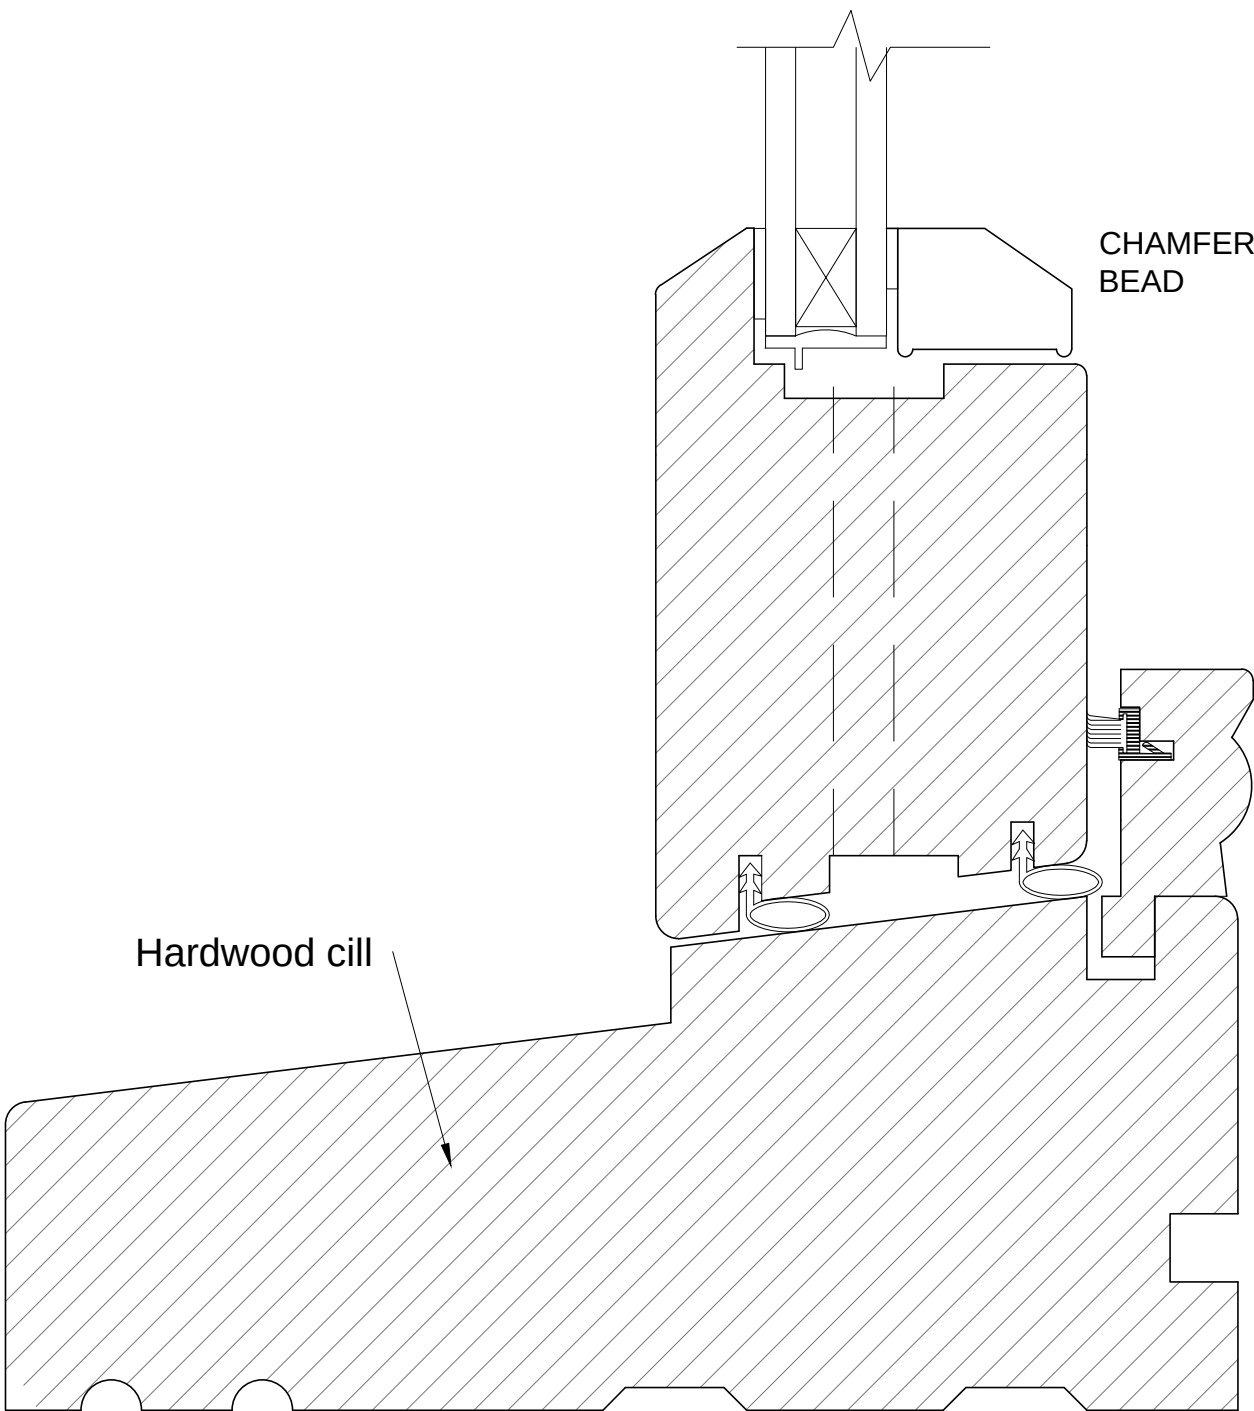


SECTION
SCALE 1:5

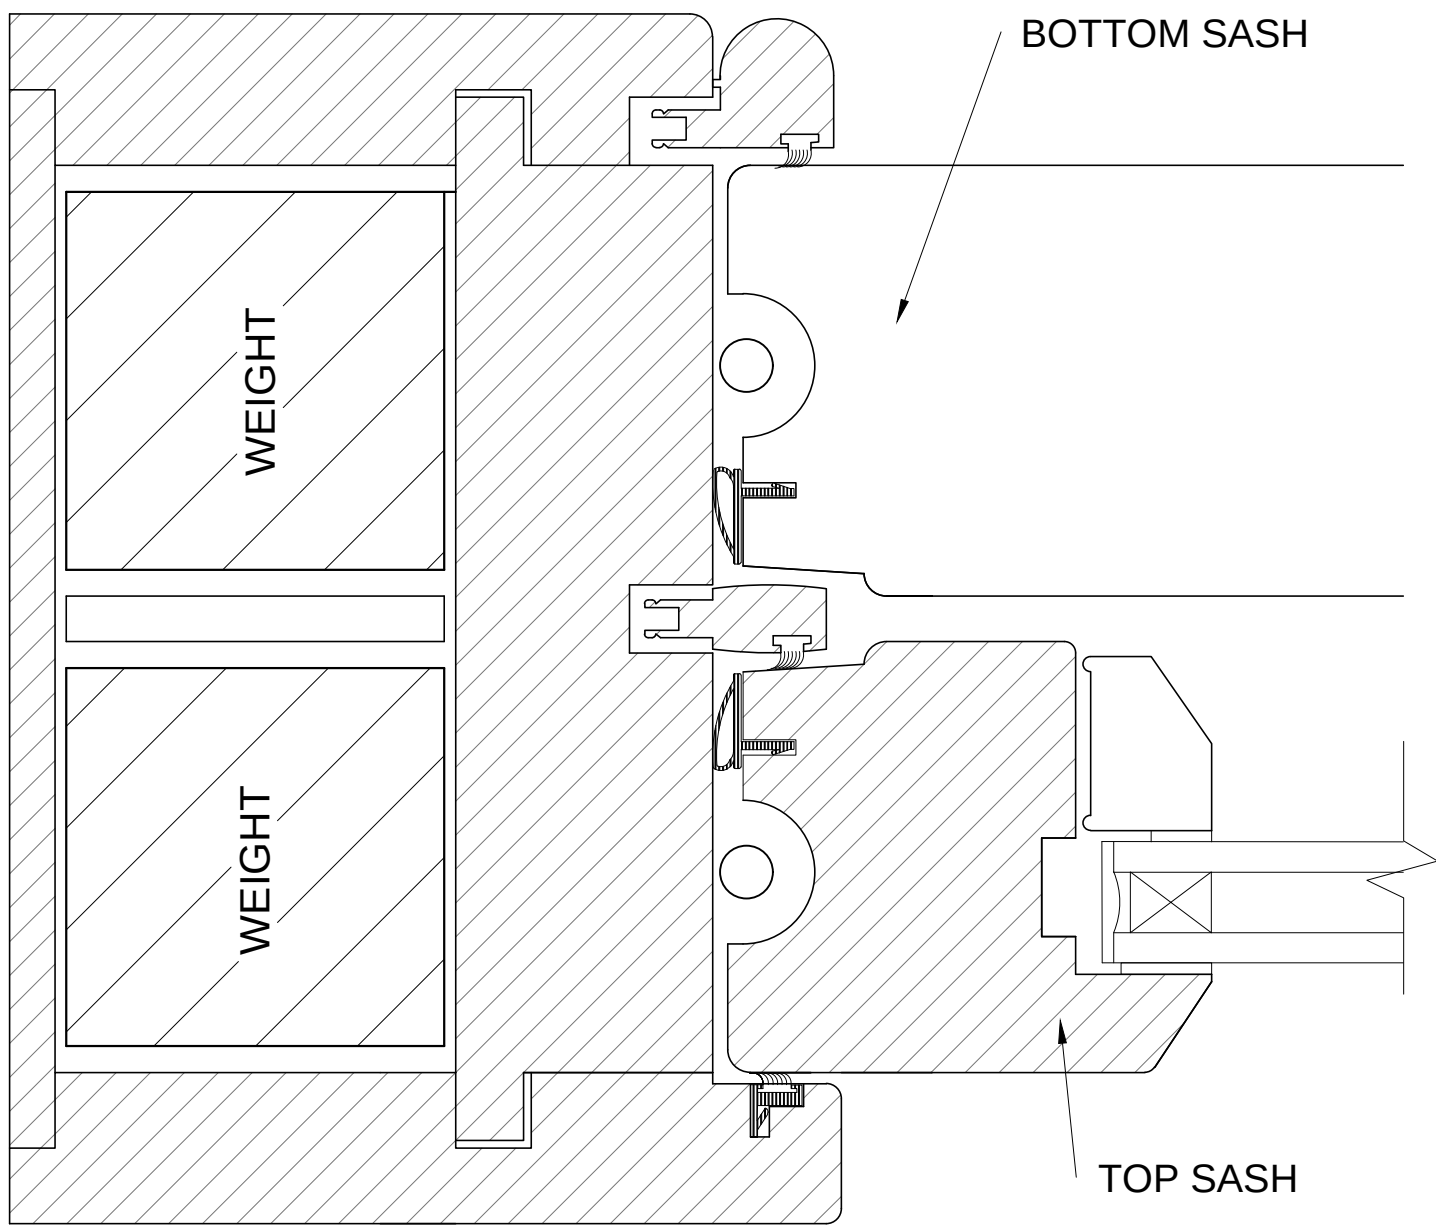


JAMB SCALE 1:1

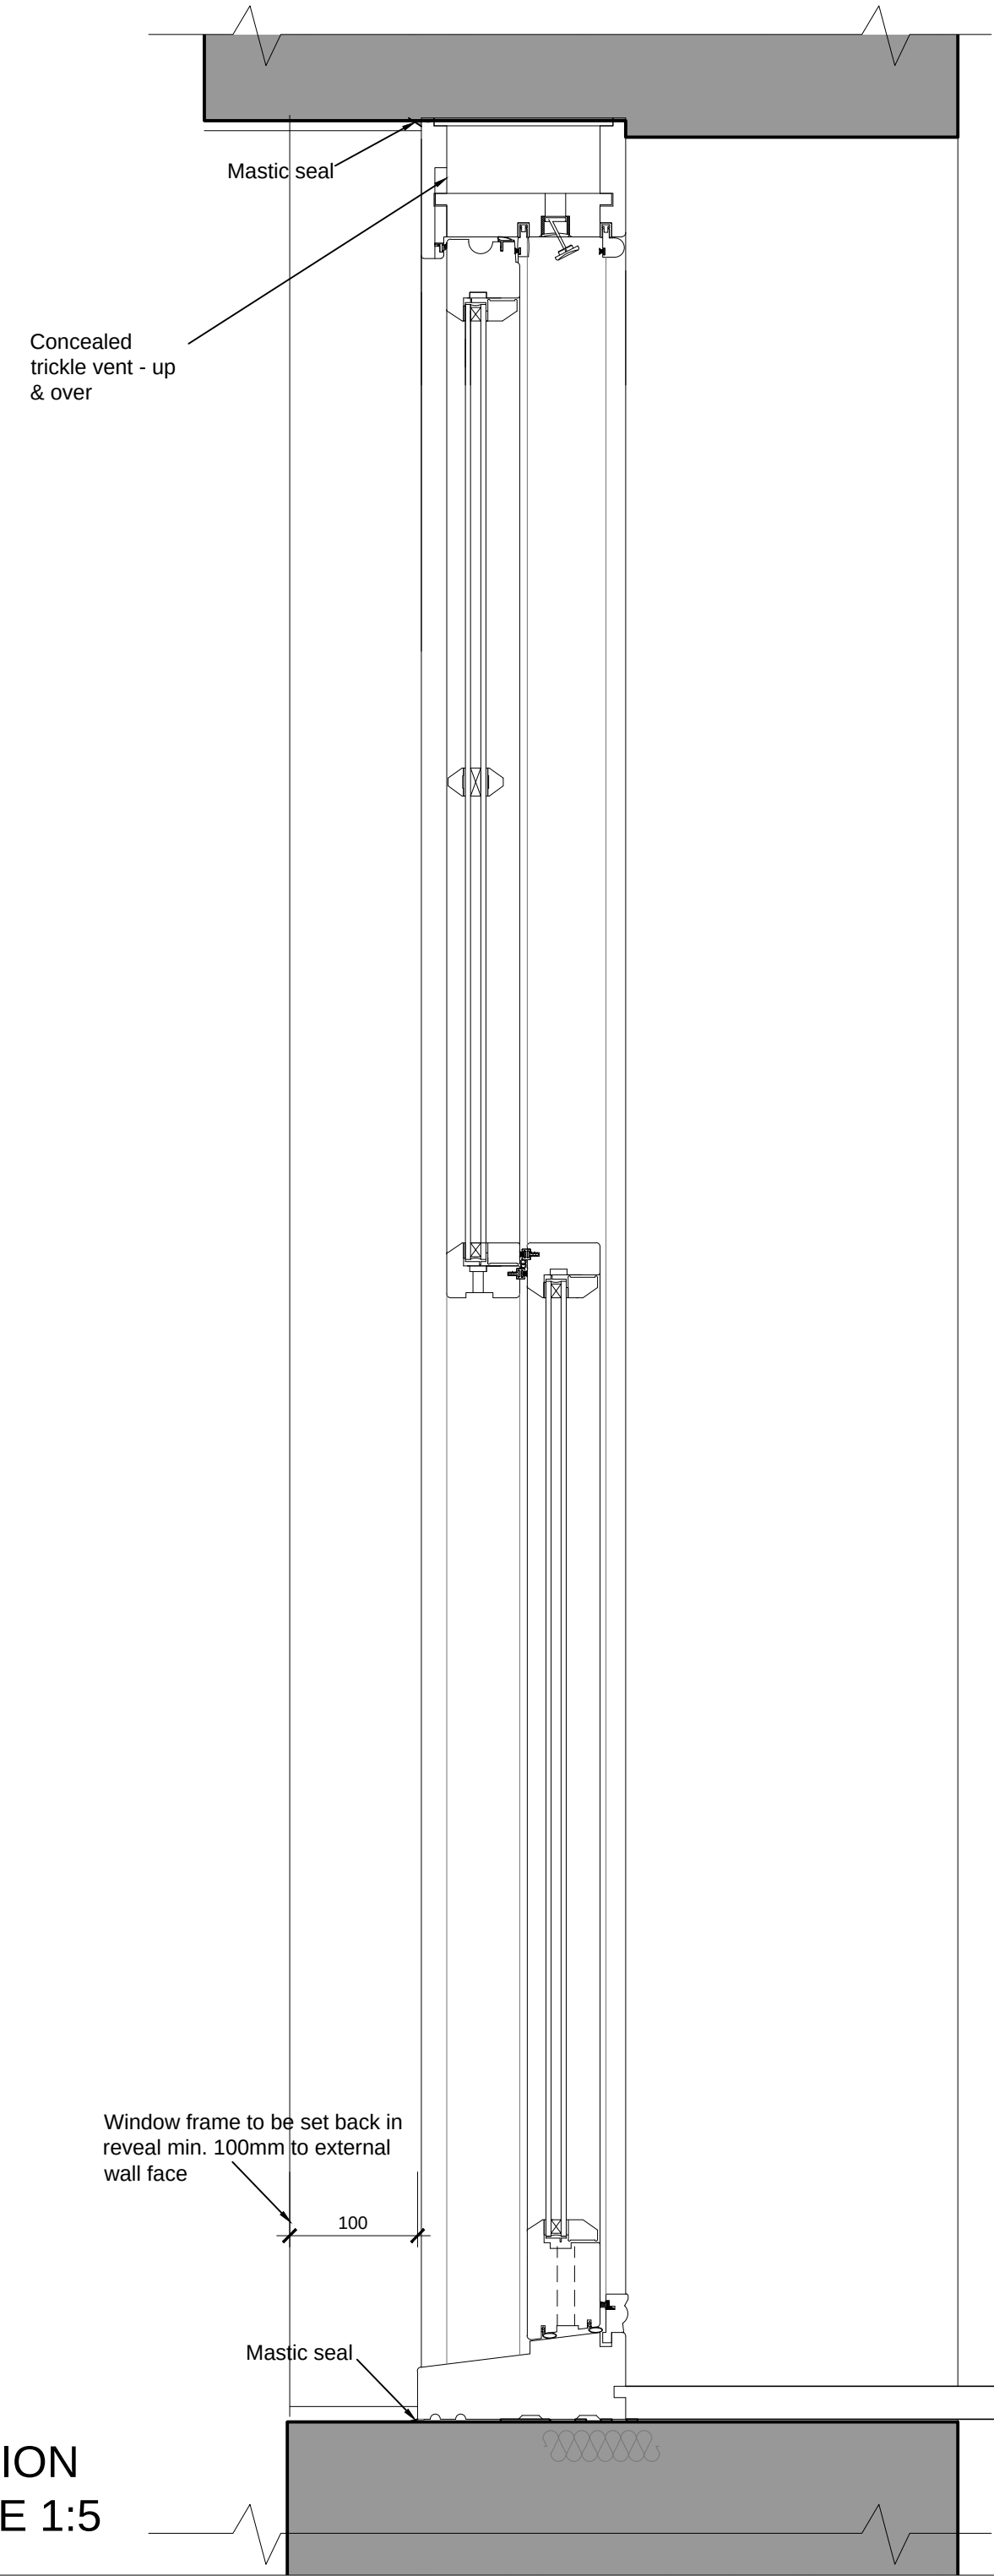


WINDOW OPENING
PLAN SCALE 1:5

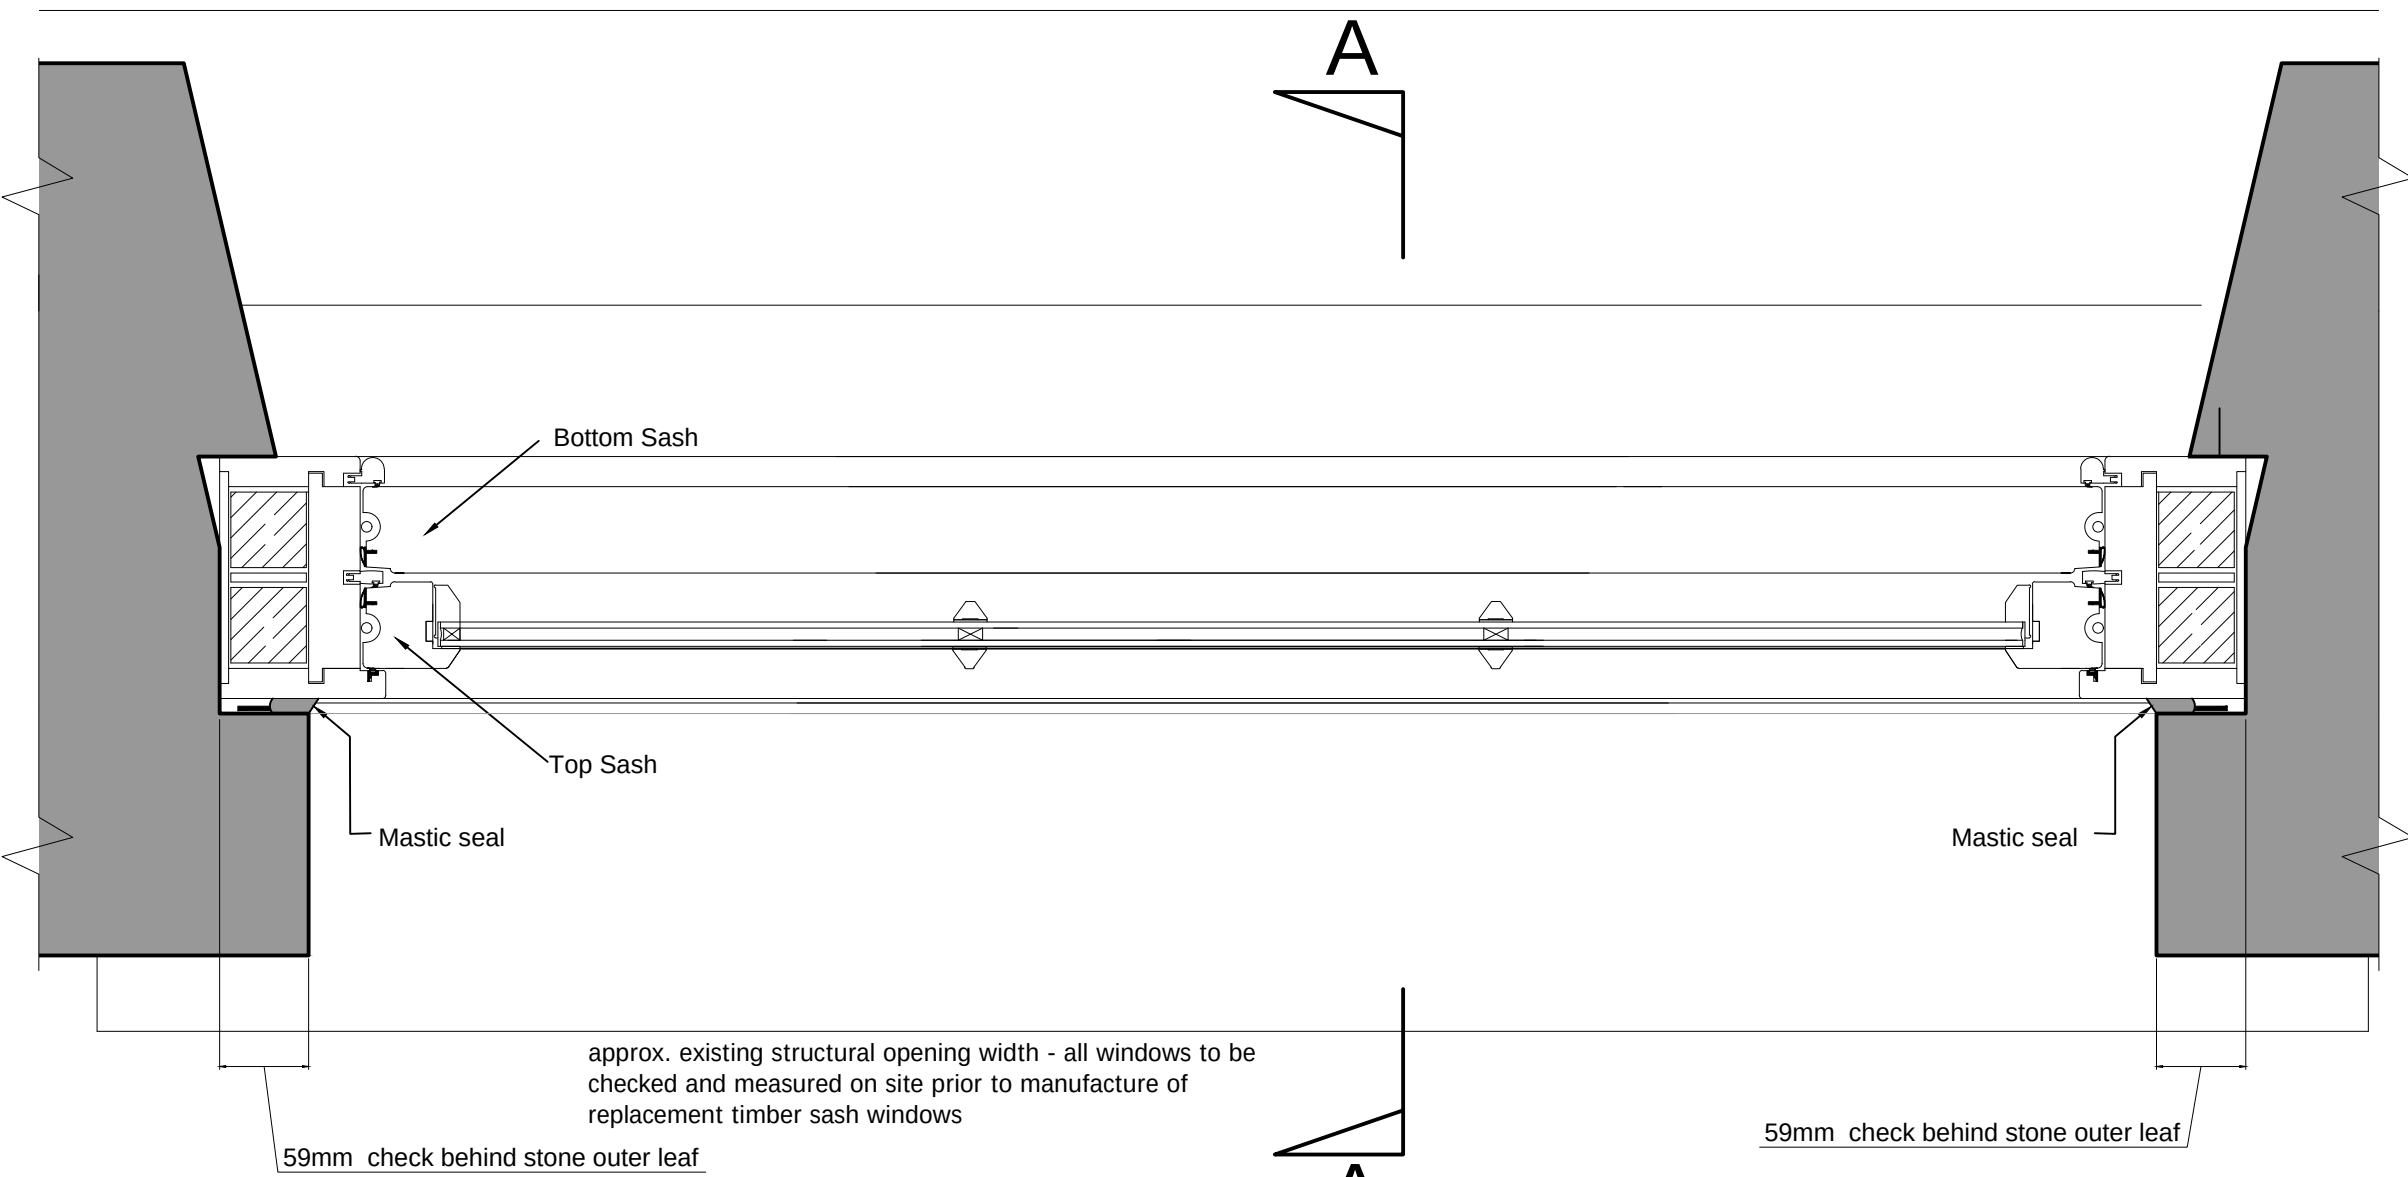

WINDOW FRAME
ELEVATION
(EXTERNAL VIEW) SCALE 1:10

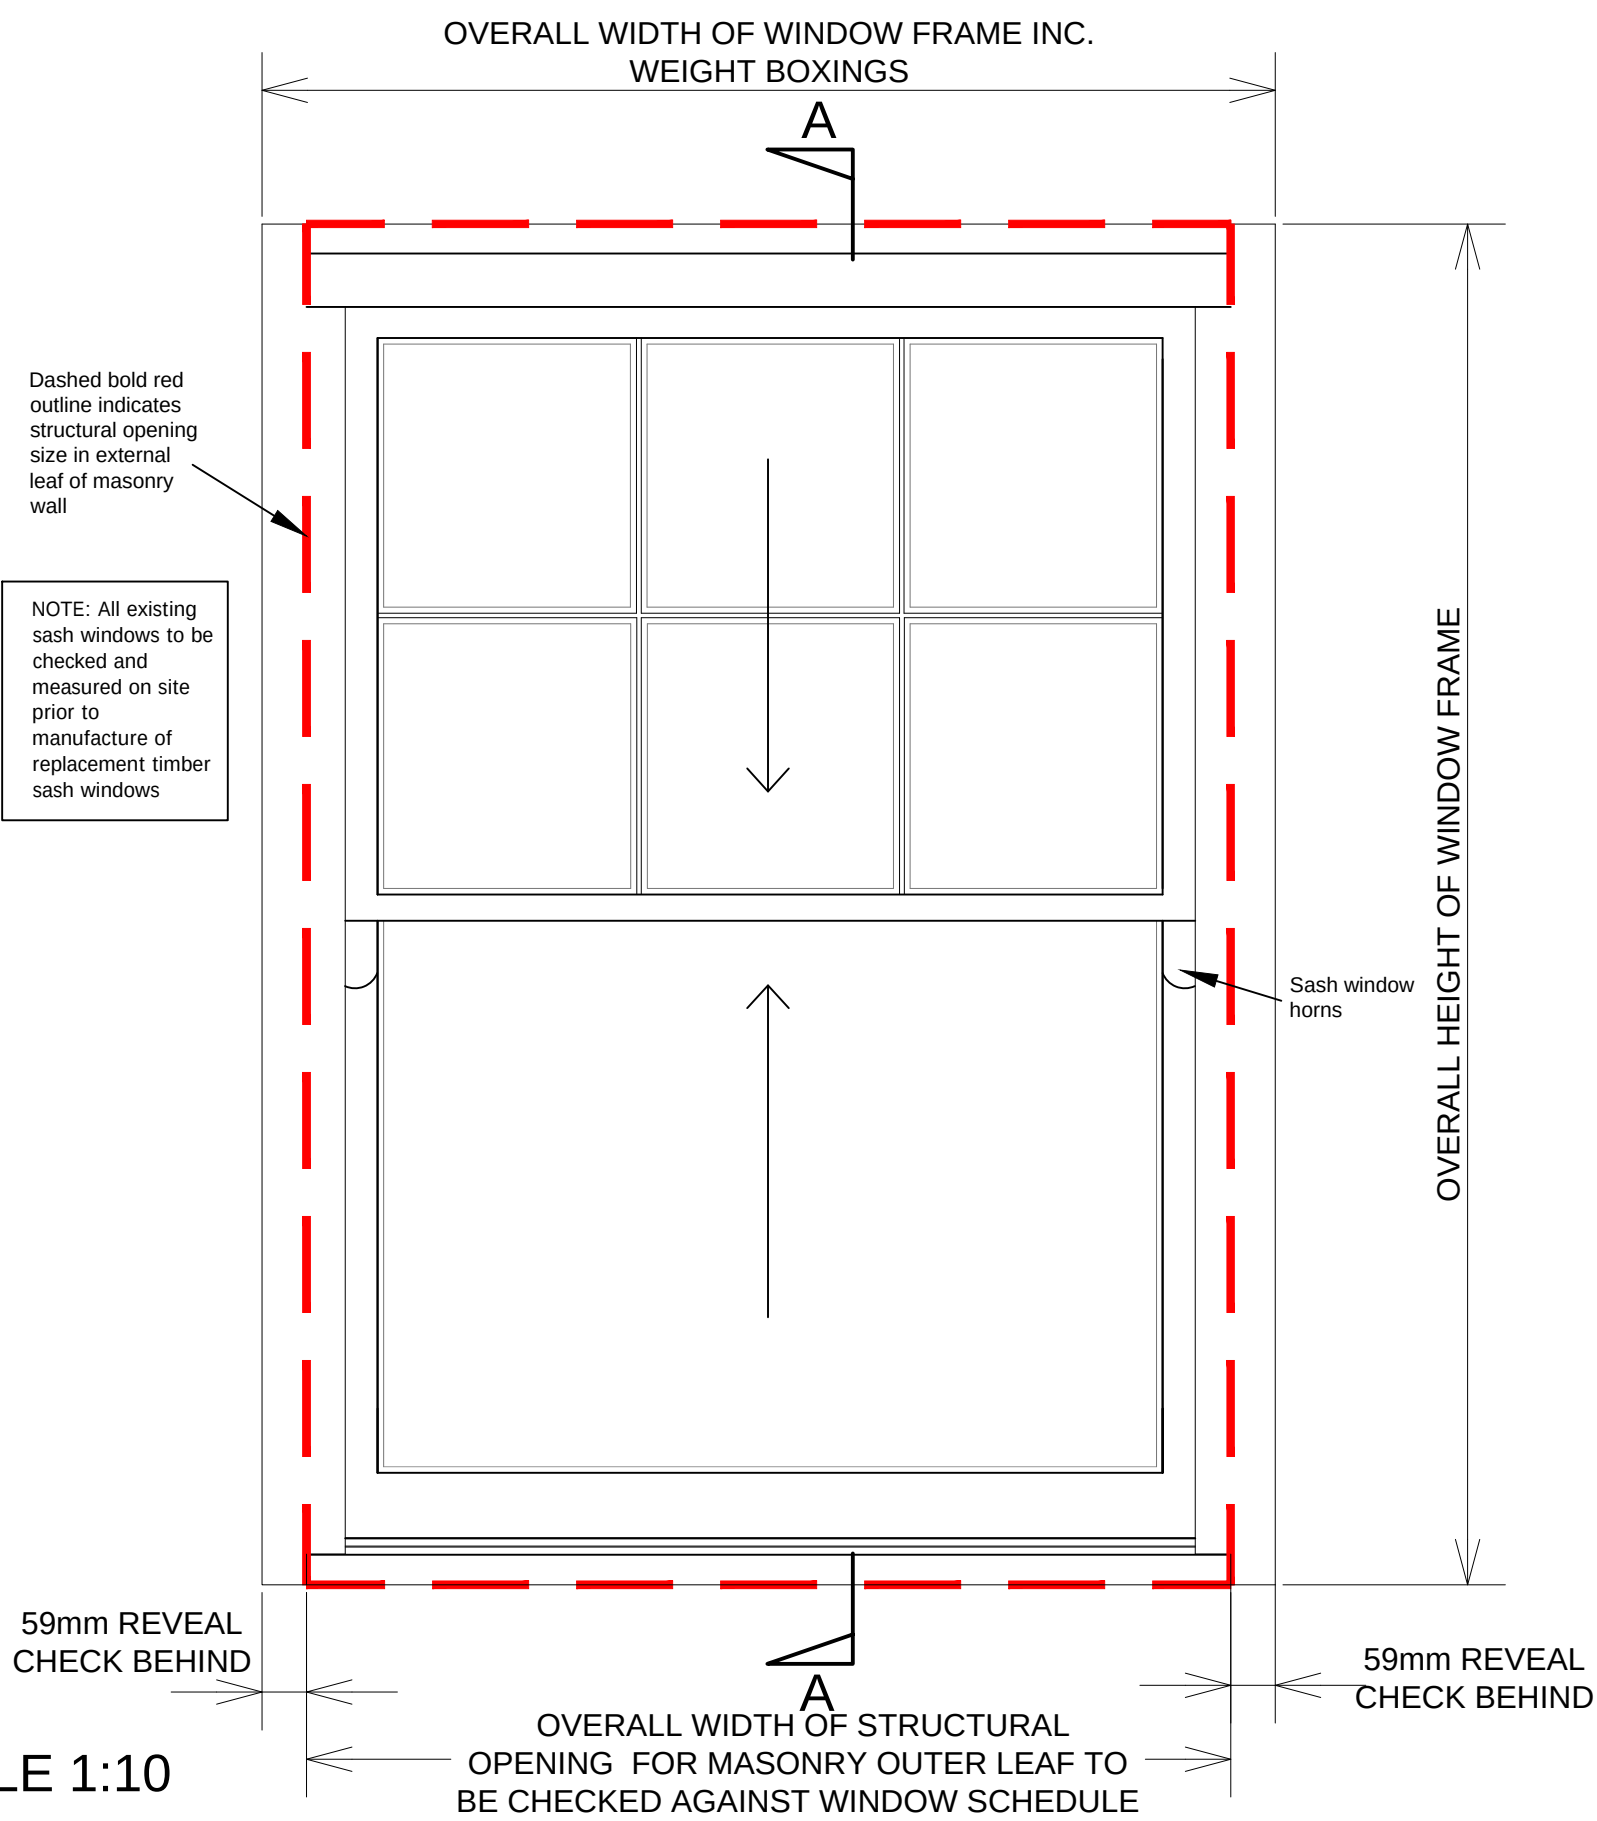

OPTIONAL SASH PROFILES -
ALTERNATIVES SCALE 1:1

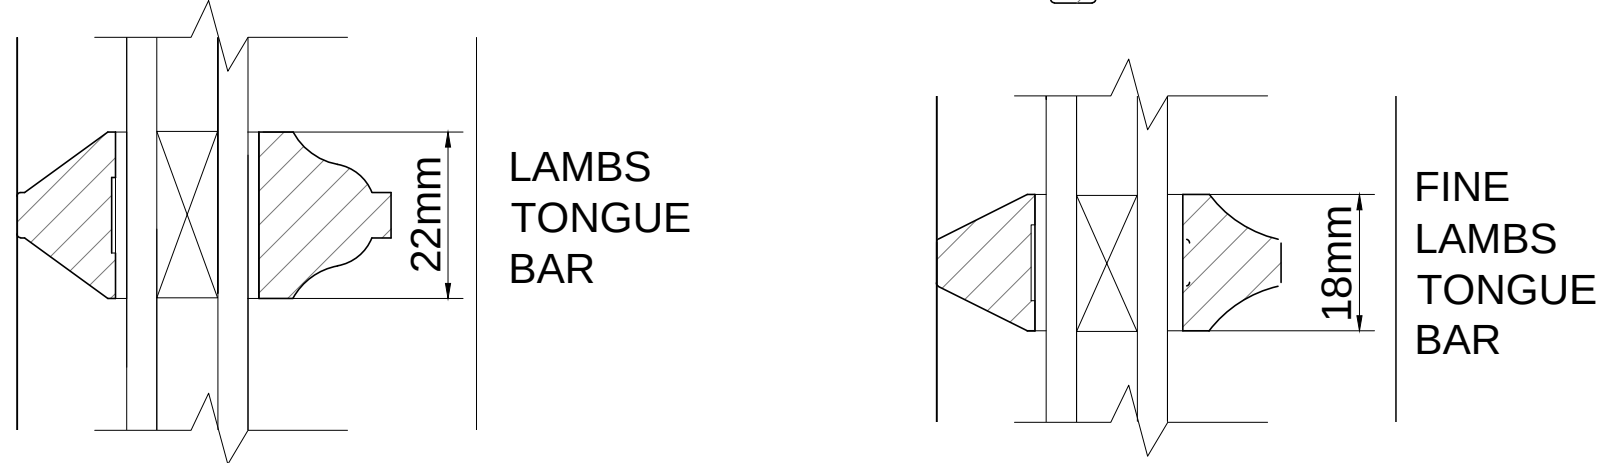

Only figured dimensions should be used.
Scaled dimensions should be checked with the Architect.
This drawing together with the design, is the property and copyright of the Architect and must not be reproduced without written permission

BUILDING REGS

DO NOT SCALE OFF THIS DRAWING

rev	description	auth	date

ACUMEN
DESIGNERS & ARCHITECTS

acumenarchitects.co.uk 01484 546 000
Headrow House, Old Leeds Road, Huddersfield, HD1 1SG

Client
CAIRN CROSS

Project
COACH AND HORSES, HONLEY

Project No
2949

Drawing No
(200)24

Rev

Description
CONSERVATION SASH WINDOW DETAILS (WOOD) 6 Over 1

Scale
N/A @ A1

Date Drawn
04.06.26

Drawn By
AO

Authorised By
JC

Purpose of Issue
Planning ☐ Building Regs ☒ Tender ☐ Construction ☐ Comment ☐ Info ☐