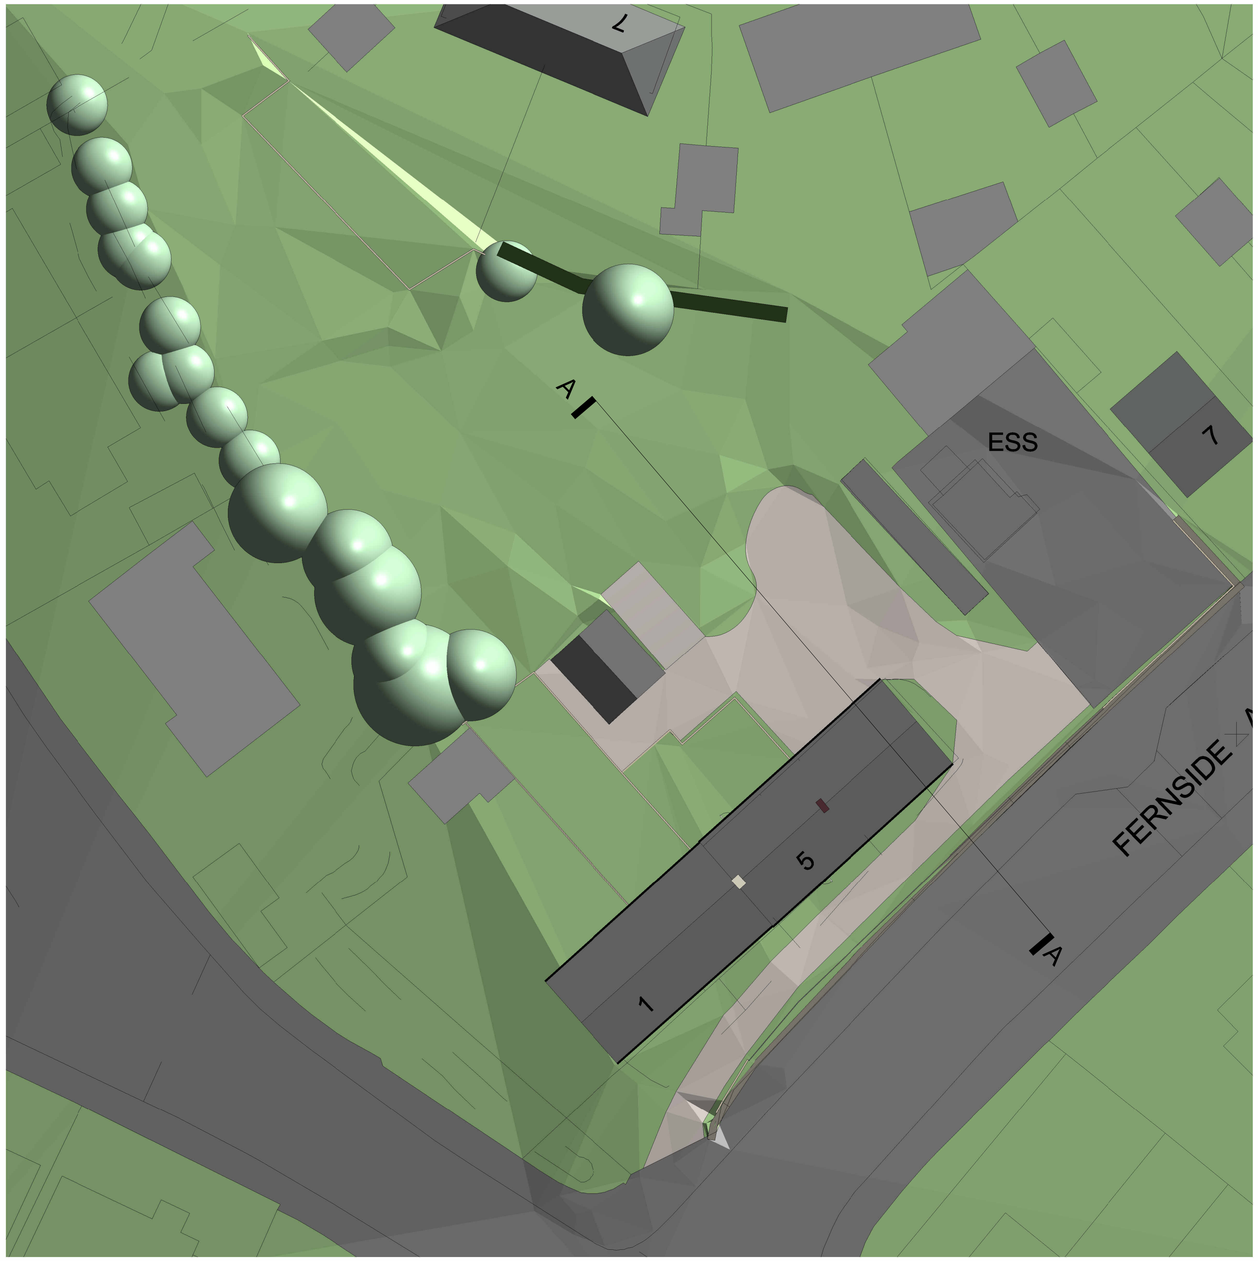

EXISTING SITE PLAN
1:200

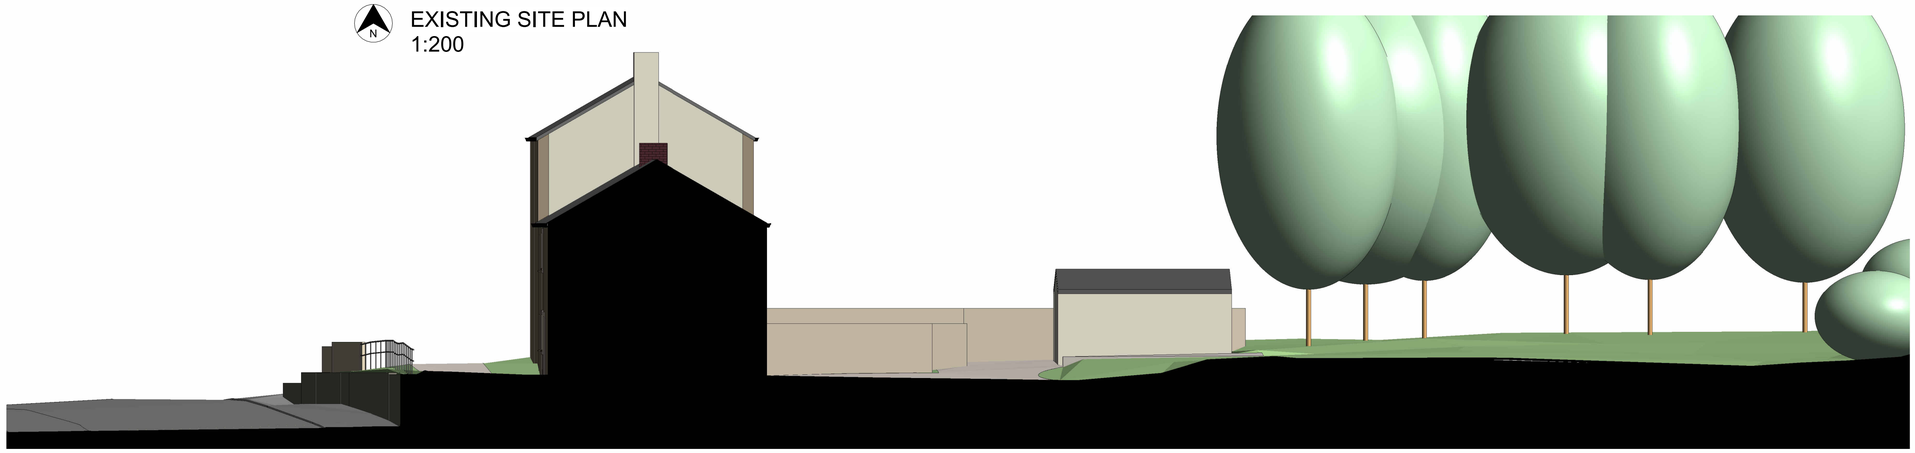

EXISTING SITE SECTION A-A 1:100

This drawing along with the design is property and copyright of Hill Rise Architecture Ltd. and shall not be reproduced without express written consent.

This drawing should be read in conjunction with associated drawings, specifications and other consultant information.

Only figured dimensions should be used, any dimensions should be site checked prior to construction.

Any discrepancies shall be reported to the architect. If in doubt - ask.

0 1 2 3 4 5 10
GRAPHIC SCALE: 1:100

0 4 8 12 16 20
GRAPHIC SCALE: 1:200

Rev No.	Description	Drawn:	Date
P1	Drawing issued for planning.	JF	16.06.2026
P0	Drawing originated.	JF	03.05.2026

HILL RISE ARCHITECTURE

Client
Mr C Smith

Project
Fernside Road, Almondbury

Drawing Title
Existing Plans, Site Sections & Elevations

Drawing No	Rev No
2026-130-1/101	P1

Scale	Date Drawn	Drawn By
As indicated @ A1	May'26	JF

Purpose of Issue
PLANNING

hello@hillrisearchitecture.co.uk hillrisearchitecture.co.uk
+44(0)7356 048 202 Hill Rise, 1-3 Chapel Lane, HD8 9SP

RIBA Chartered Architect
arb Architects Registration Board