This drawing along with the design is property and copyright of Hill Rise Architecture Ltd. and shall not be reproduced without express written consent.

This drawing should be read in conjunction with associated drawings, specifications and other consultant information.

Only figured dimensions should be used, any dimensions should be site checked prior to construction.

Any discrepancies shall be reported to the architect. If in doubt - ask.

0 1 2 3 4 5
GRAPHIC SCALE: 1:50

0 1 2 3 4 5 10
GRAPHIC SCALE: 1:100




PROPOSED FRONT (SE) ELEVATION
1:100



PROPOSED SIDE (NE) ELEVATION
1:100




PROPOSED GARAGE FRONT (NE) ELEVATION
1:100

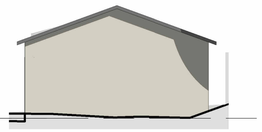


PROPOSED GARAGE SIDE (NW) ELEVATION
1:100




PROPOSED REAR (NW) ELEVATION
1:100

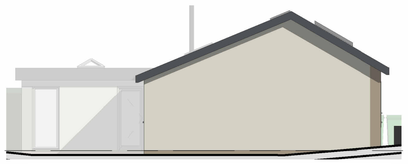


PROPOSED SIDE (SW) ELEVATION
1:100

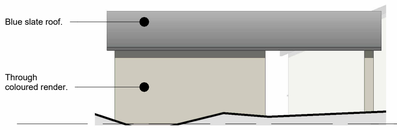

PROPOSED GARAGE REAR (SW) ELEVATION
1:100

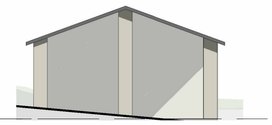

PROPOSED GARAGE SIDE (SE) ELEVATION
1:100

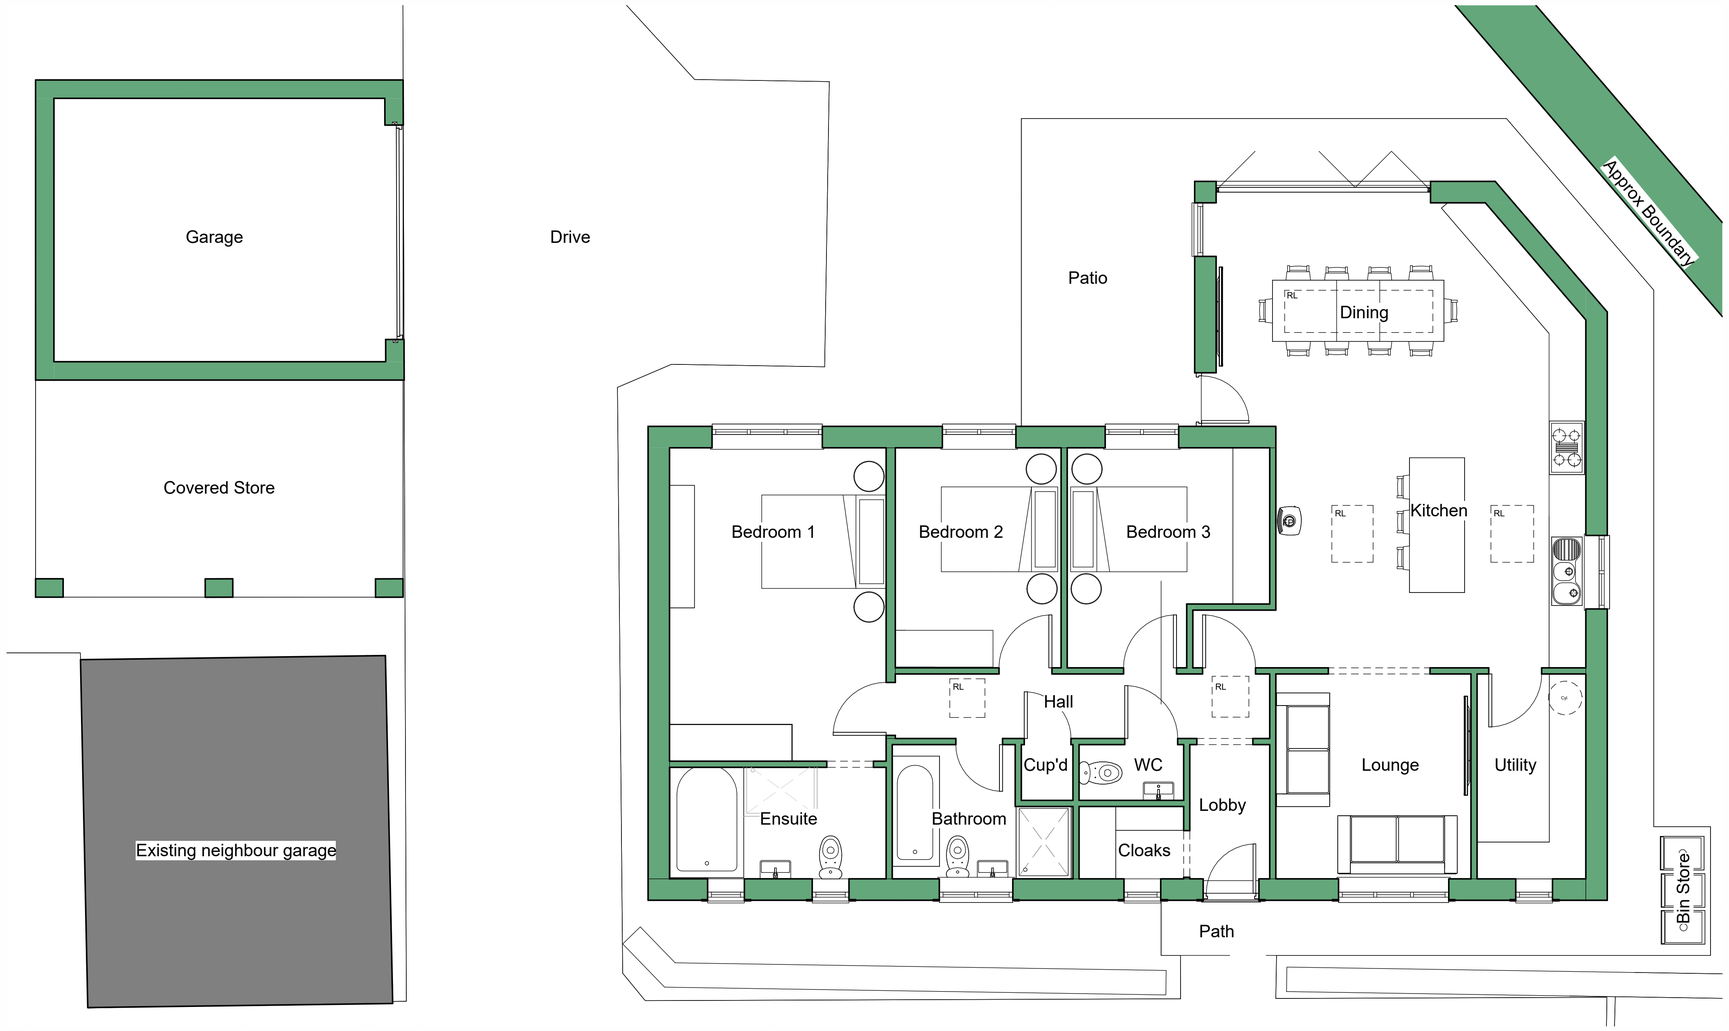

PROPOSED GROUND FLOOR & PARTIAL SITE PLAN
1:50

Rev No.	Description	Drawn:	Date
P3	Drawing issued for planning	JF	16.06.2026
P2	Drawing revised following client comment	JF	08.06.2026
P1	Drawing revised following design workshop.	JF	27.05.2026
P0	Drawing originated.	JF	12.05.2026

HILL RISE ARCHITECTURE

Client
Mr C Smith

Project
Fernside Road, Almondbury

Drawing Title
Proposed Bungalow & Garage

Drawing No		Rev No
2026130-1/103		P3
Scale	Date Drawn	Drawn By
As indicated @ A1	May'26	JF

Purpose of issue
PLANNING

hello@hillrisearchitecture.co.uk hillrisearchitecture.co.uk
+44(0)7356 048 202 Hill Rise, 1-3 Chapel Lane, HD8 9SP

RIBA Chartered Architect
arb Architects Registration Board