This drawing along with the design is property and copyright of Hill Rise Architecture Ltd. and shall not be reproduced without express written consent.

This drawing should be read in conjunction with associated drawings, specifications and other consultant information.

Only figured dimensions should be used, any dimensions should be site checked prior to construction.


Any discrepancies shall be reported to the architect. If in doubt - ask.

0 1 2 3 4 5 10

GRAPHIC SCALE: 1:100

0 4 8 12 16 20

GRAPHIC SCALE: 1:200

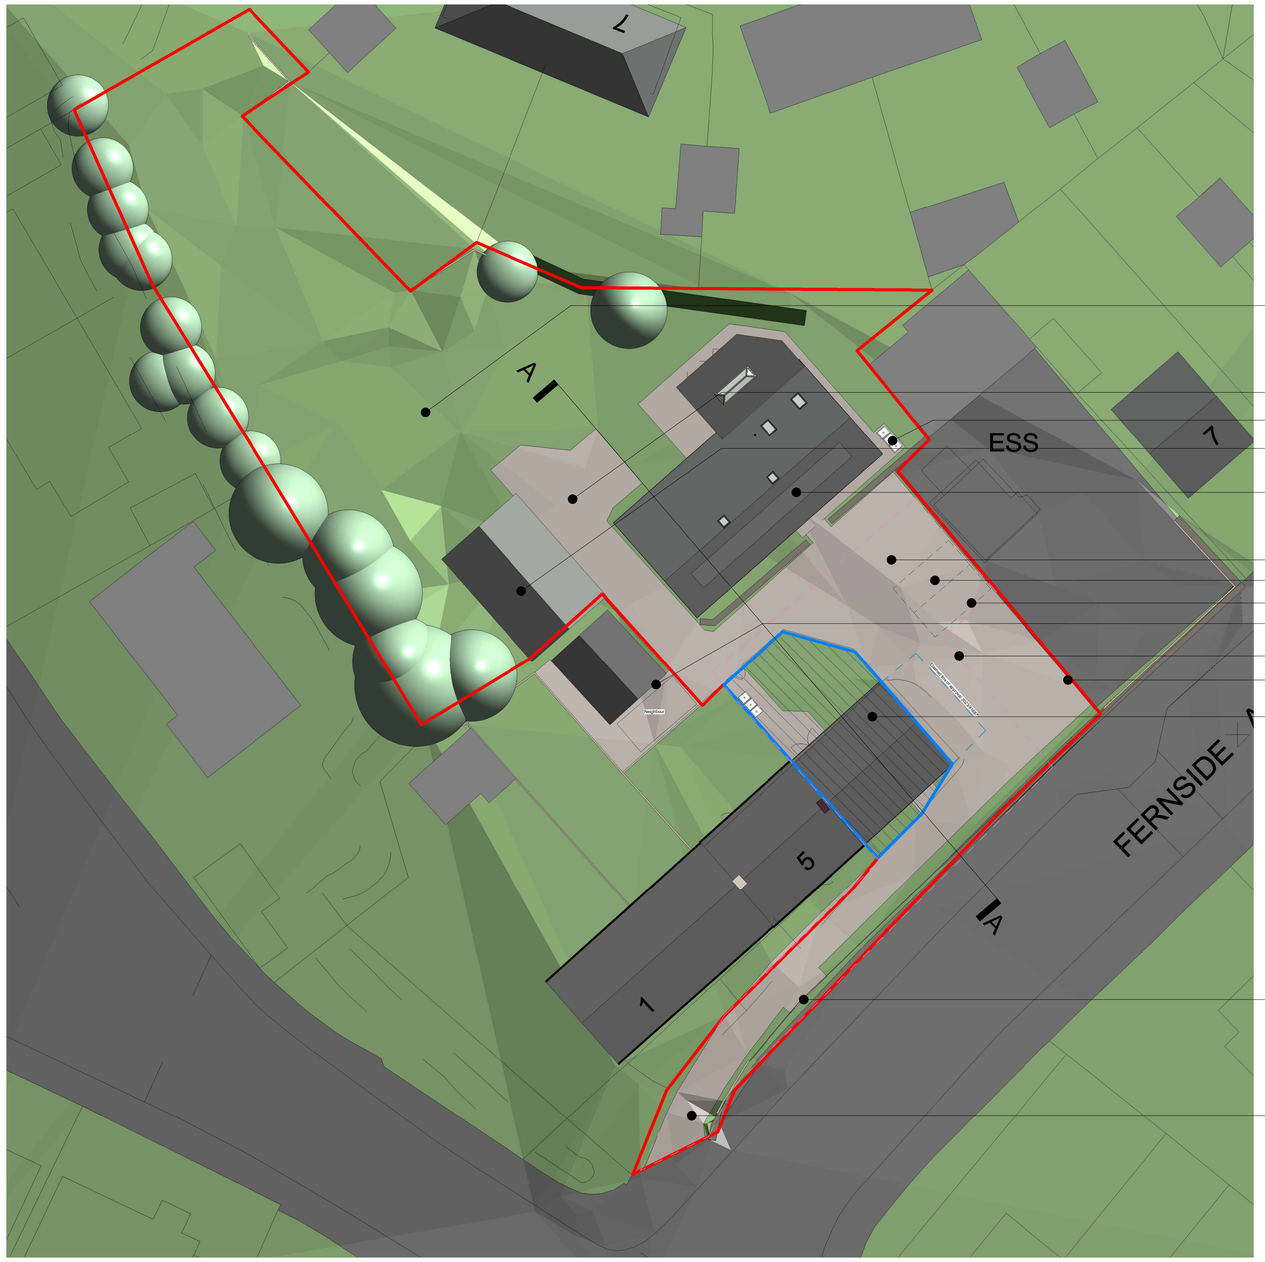

Garden

Drive and turning.

Bin Store.

Proposed garage & covered storage area.

Proposed Bungalow.

Existing access widened with permeable surface.

Dashed line of proposed parking bays for replacement building within blue line submitted under separate cover.

Existing container removed.

Existing neighbour garage & parking retained outside of application ownership.

Pink dashed line denotes extent of 'red line' of application for replacement building submitted under separate cover.


Existing neighbour access retained.

Hatched section within blue line in ownership of applicant but submitted under separate cover and does not form part of this application.

Bin collection point per approval 2023/62/91887

Proposed access to site per approval 2023/91887

PROPOSED SITE PLAN
1:200

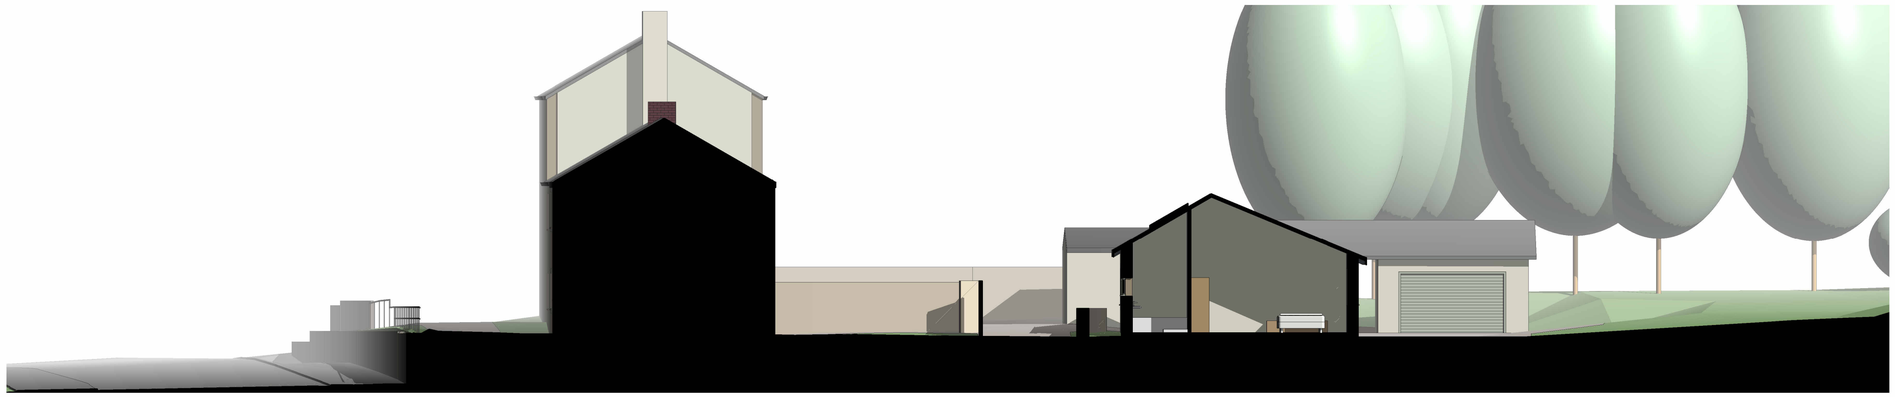

PROPOSED SITE SECTION A-A
1:100

Rev No.	Description	Drawn:	Date
P3	Drawing revised following validation comments.	JF	02.07.2026
P2	Drawing issued for planning	JF	16.06.2026
P1	Drawing revised following design workshop.	JF	27.05.2026
P0	Drawing originated.	JF	12.05.2026

HILL RISE ARCHITECTURE

Client
Mr C Smith

Project
Fernside Road, Almondbury

Drawing Title
Proposed Site Plan & Section

Drawing No
2026130-1/102

Rev No
P3

Scale
As indicated @ A1

Date Drawn
May'26

Drawn By
JF

Purpose of issue
PLANNING

hello@hillrisearchitecture.co.uk hillrisearchitecture.co.uk
+44(0)7356 048 202 Hill Rise, 1-3 Chapel Lane, HD8 9SP

RIBA Chartered Architect

arb Architects Registration Board